


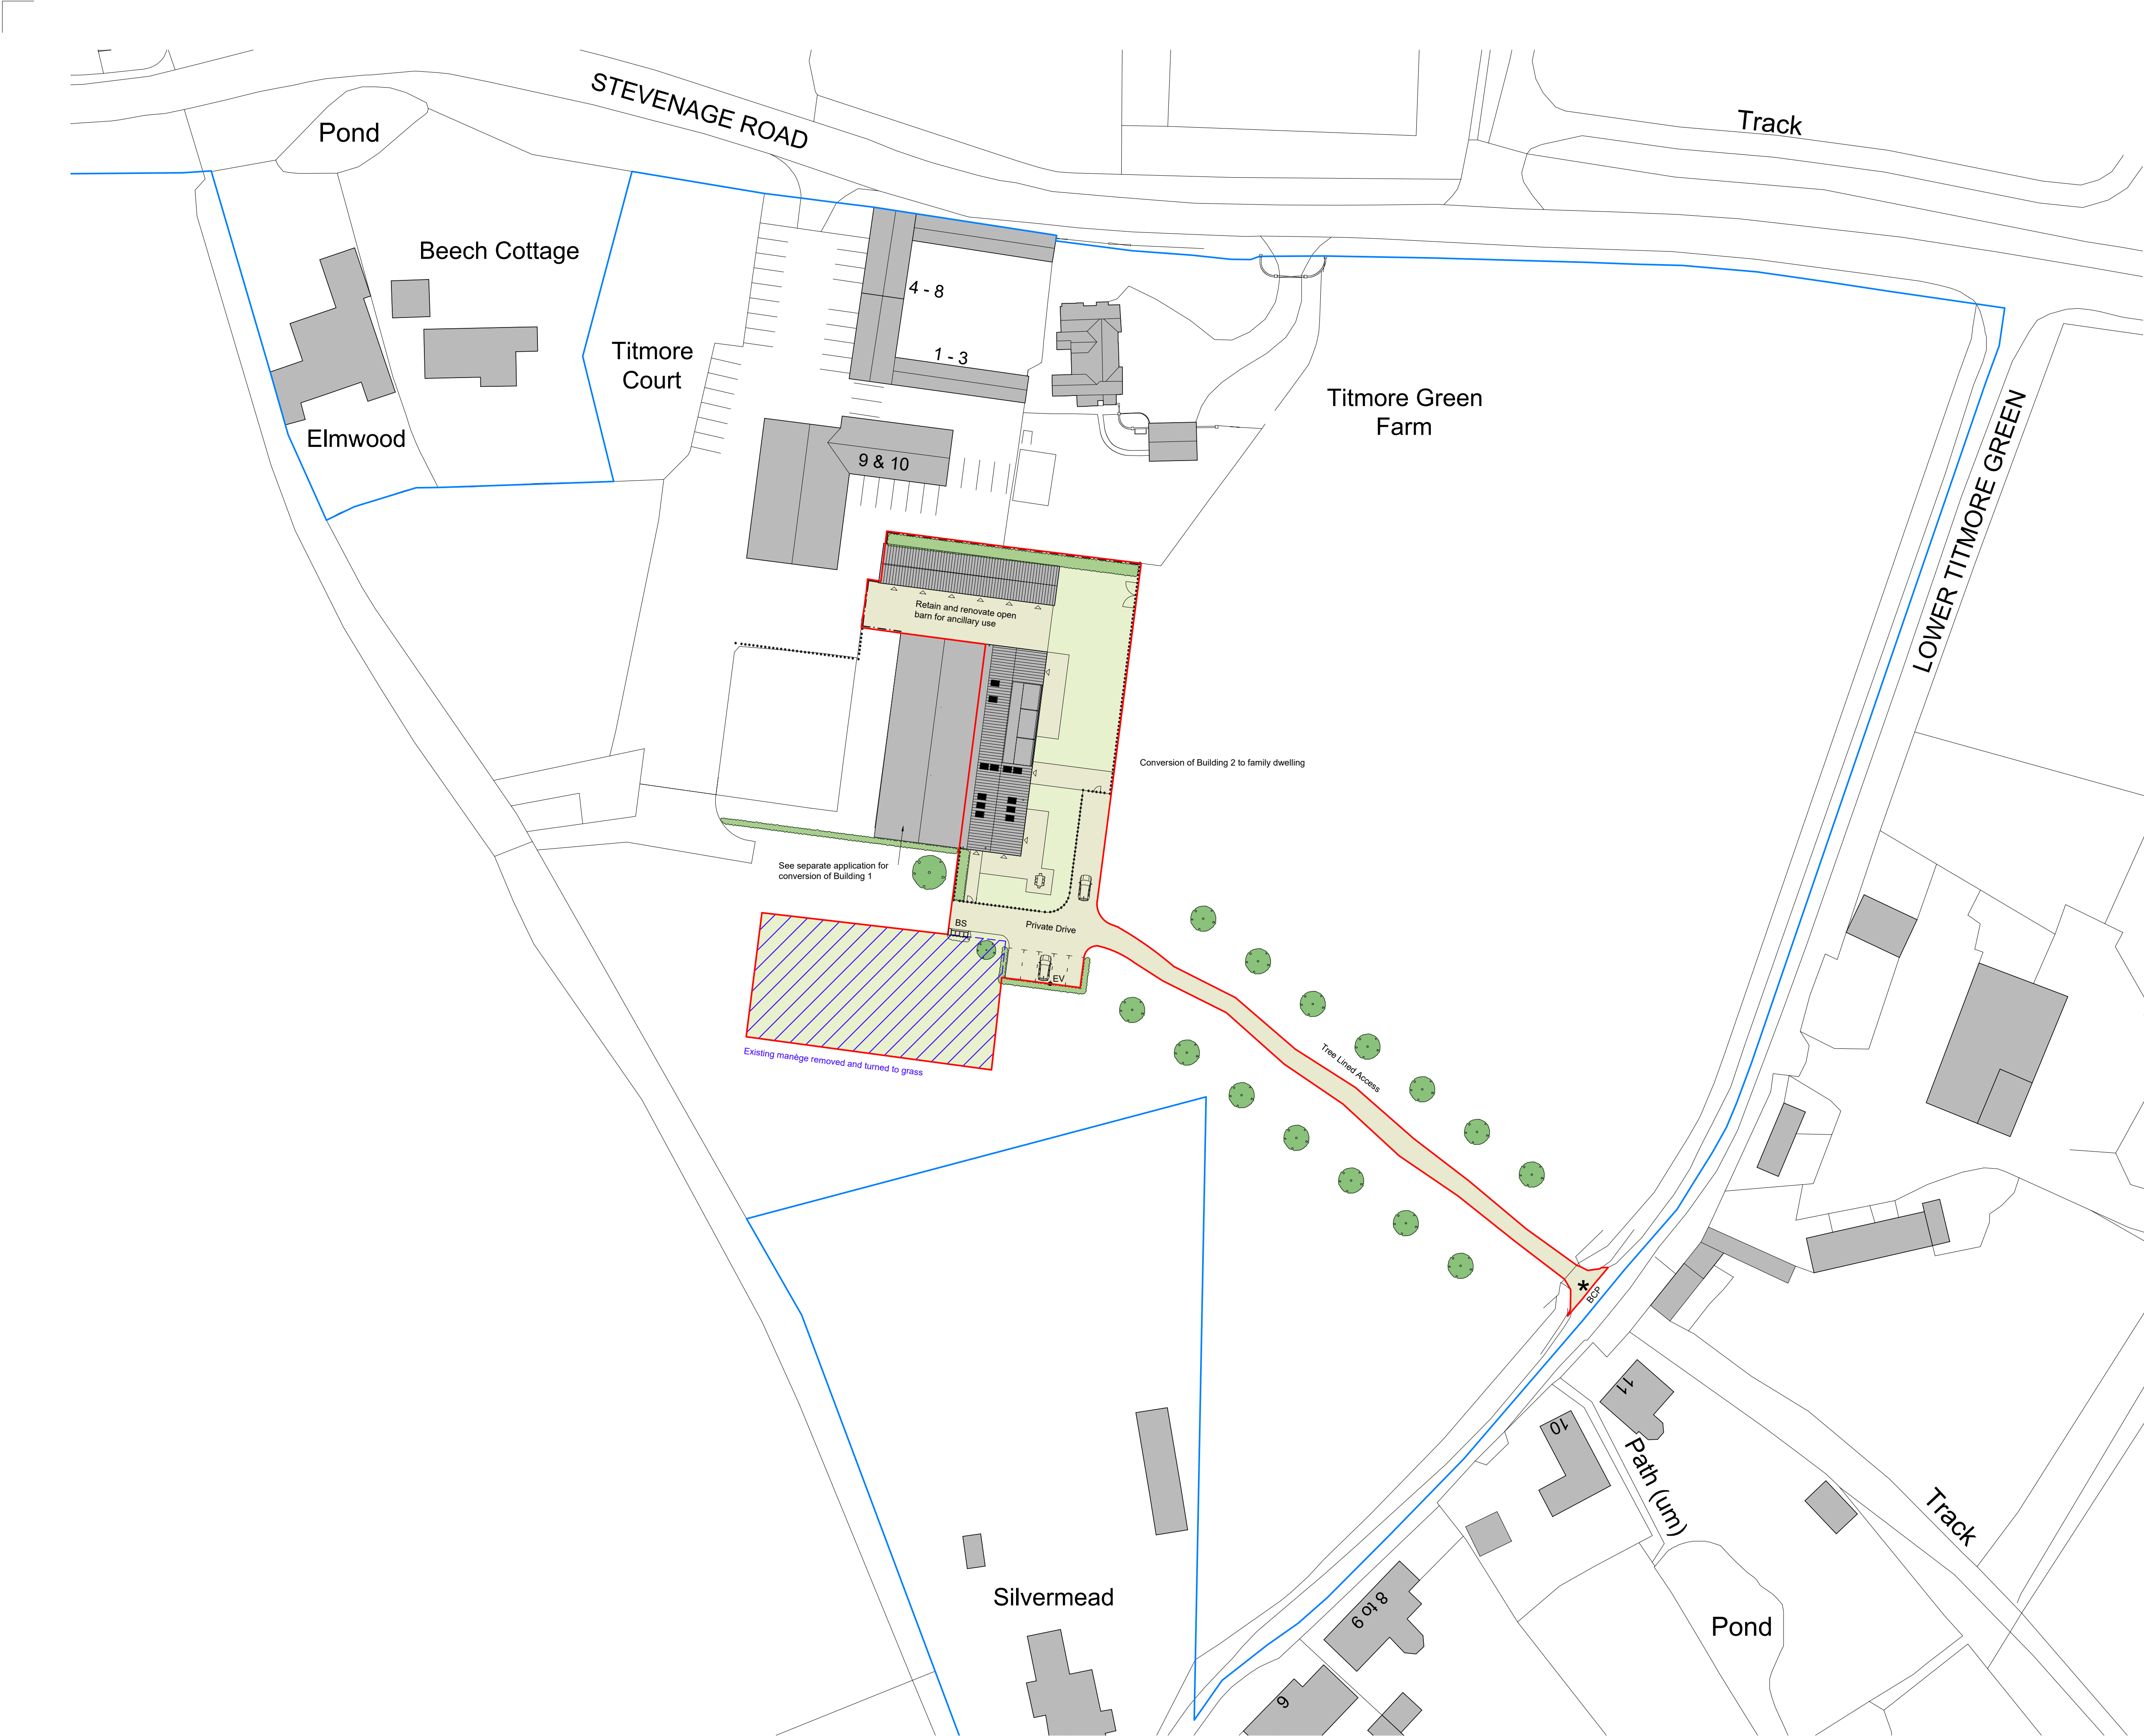


NOTES:
This drawing is the property of Boast Architects and is issued on the condition that it is not reproduced, disclosed or copied to any unauthorised person without written consent.
This drawing is to be read together with the specification and related drawings.

© BOAST ARCHITECTS

REVISIONS:

Rev:	By:	Check:	Date:	Description:
A	JG		8.1.25	Revised red line
B	JG		5.3.25	Added enclosed bin store
C	LH	JG	10.3.25	Added The BCP

 

Legend


- 0.9m Post and Rail Fence
- 1.8m High Vertical Hit and Miss Fence
- EV Electric vehicle charging point
- CS Cycle Store
- BS Bin Store Enclosure Constructed with 1.8m High Vertical Hit and Miss Fence
- * BCP Bin Collection Point

PLANNING

Project:
Barn Conversion,
Titmore Green

Title:
Proposed Site Plan

Drawn:	Checked:	Date:	Scale:	Size:
MSM	JG	6.12.24	1:500	A1
Project No:	Drawing No:	Revision:		
2737	BC-PL106	C		

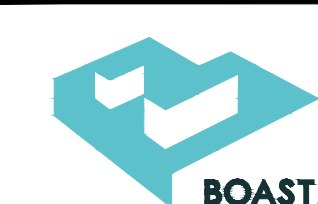

BOASTARCHITECTS

T 01438 365000
E architects@boastarchitects.com
W boastarchitects.com

8 Gateway 1000, Whittle Way, Stevenage, Hertfordshire, SG1 2FP