
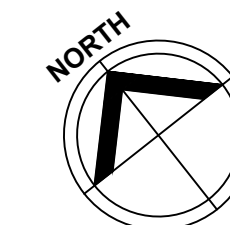


KEY  
 - - - - - Demolished/ removed

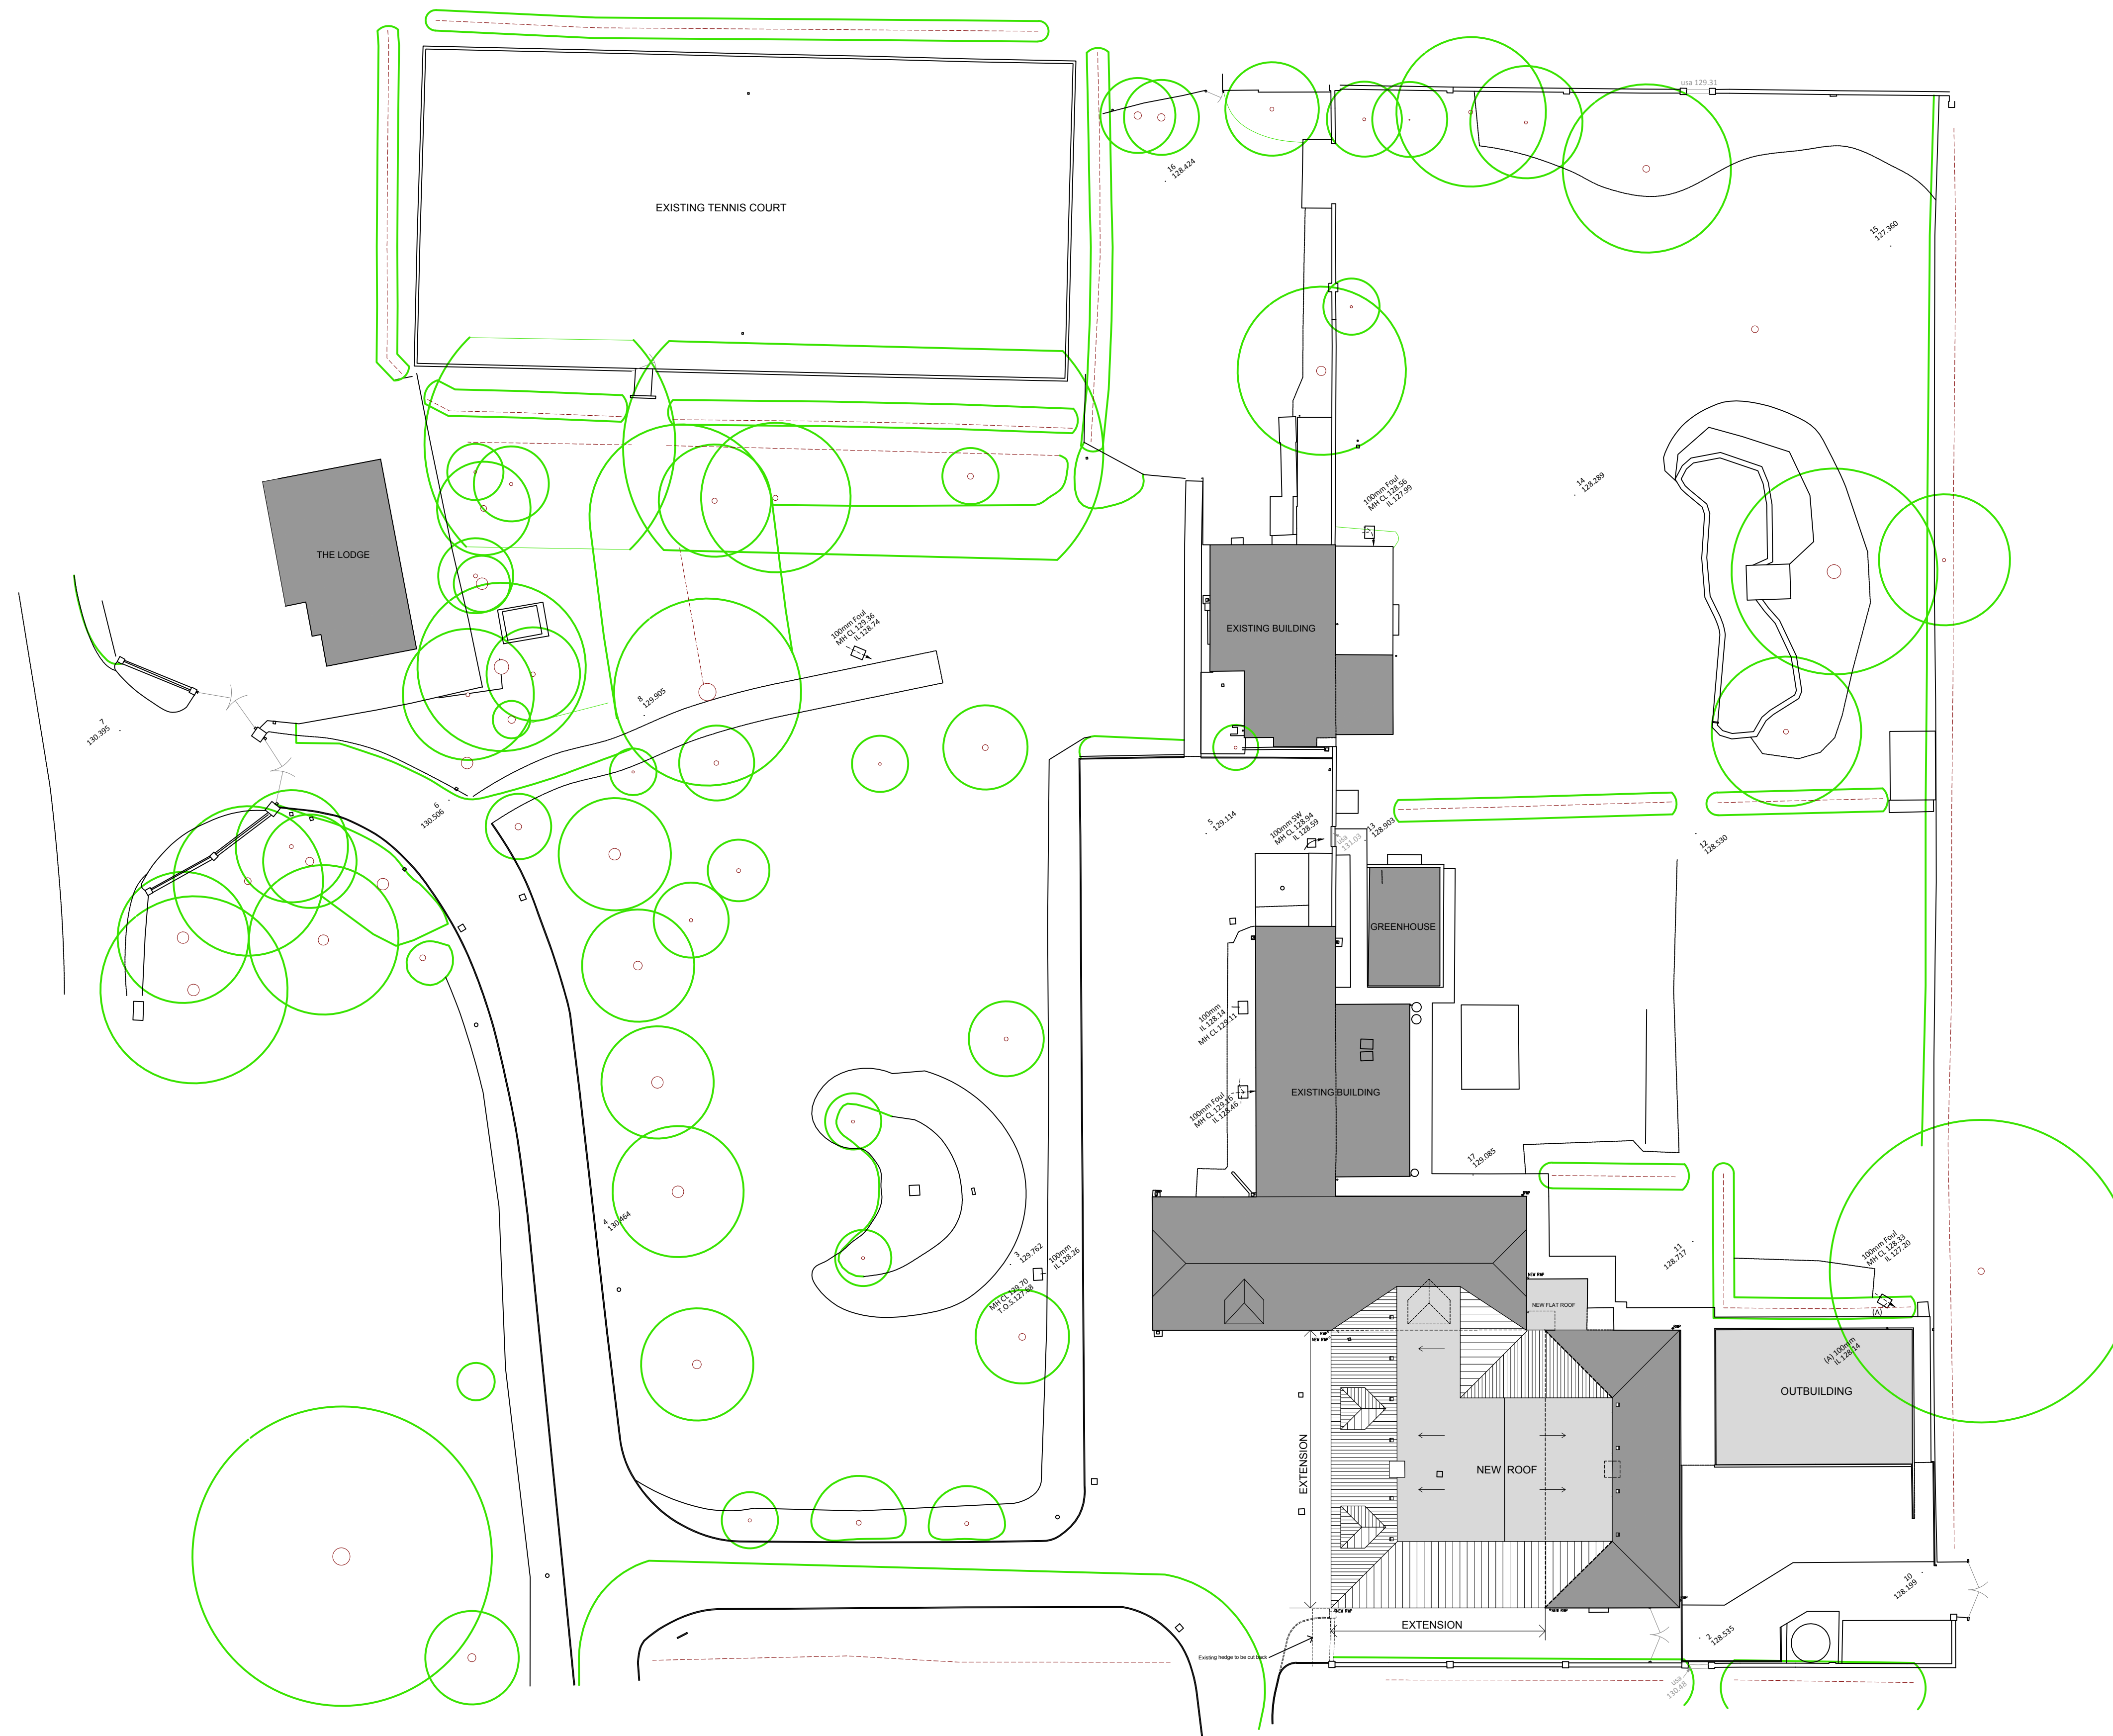

| Rev. | Date | Amendment |
|------|------|-----------|
|------|------|-----------|


OFFLEY CHASE, CHALK HILL, LILLEY,  
LUTON LU2 8NJ

## GARAGE EXTENSION

for  
Offley Chase Estates Ltd

Drawing Title  
**SITE PLAN**

TEMPIETTO  
ARCHITECTS

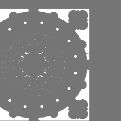

The Studio 9 London Road Aston Clinton Buckinghamshire HP22 5HG  
T: 01296 634944 E: [architects@templetto.co.uk](mailto:architects@templetto.co.uk) [www.templetto.co.uk](http://www.templetto.co.uk)

Drawing No. 1176 / 02

Scale: 1:200 @ A1 Date: March 2019