



MATERIALS:


- Roof: Red plain clay tiles to match existing.
- Walls: Red brick to match existing.
- Windows: White painted timber to match existing.
- Doors: GRP to match existing.

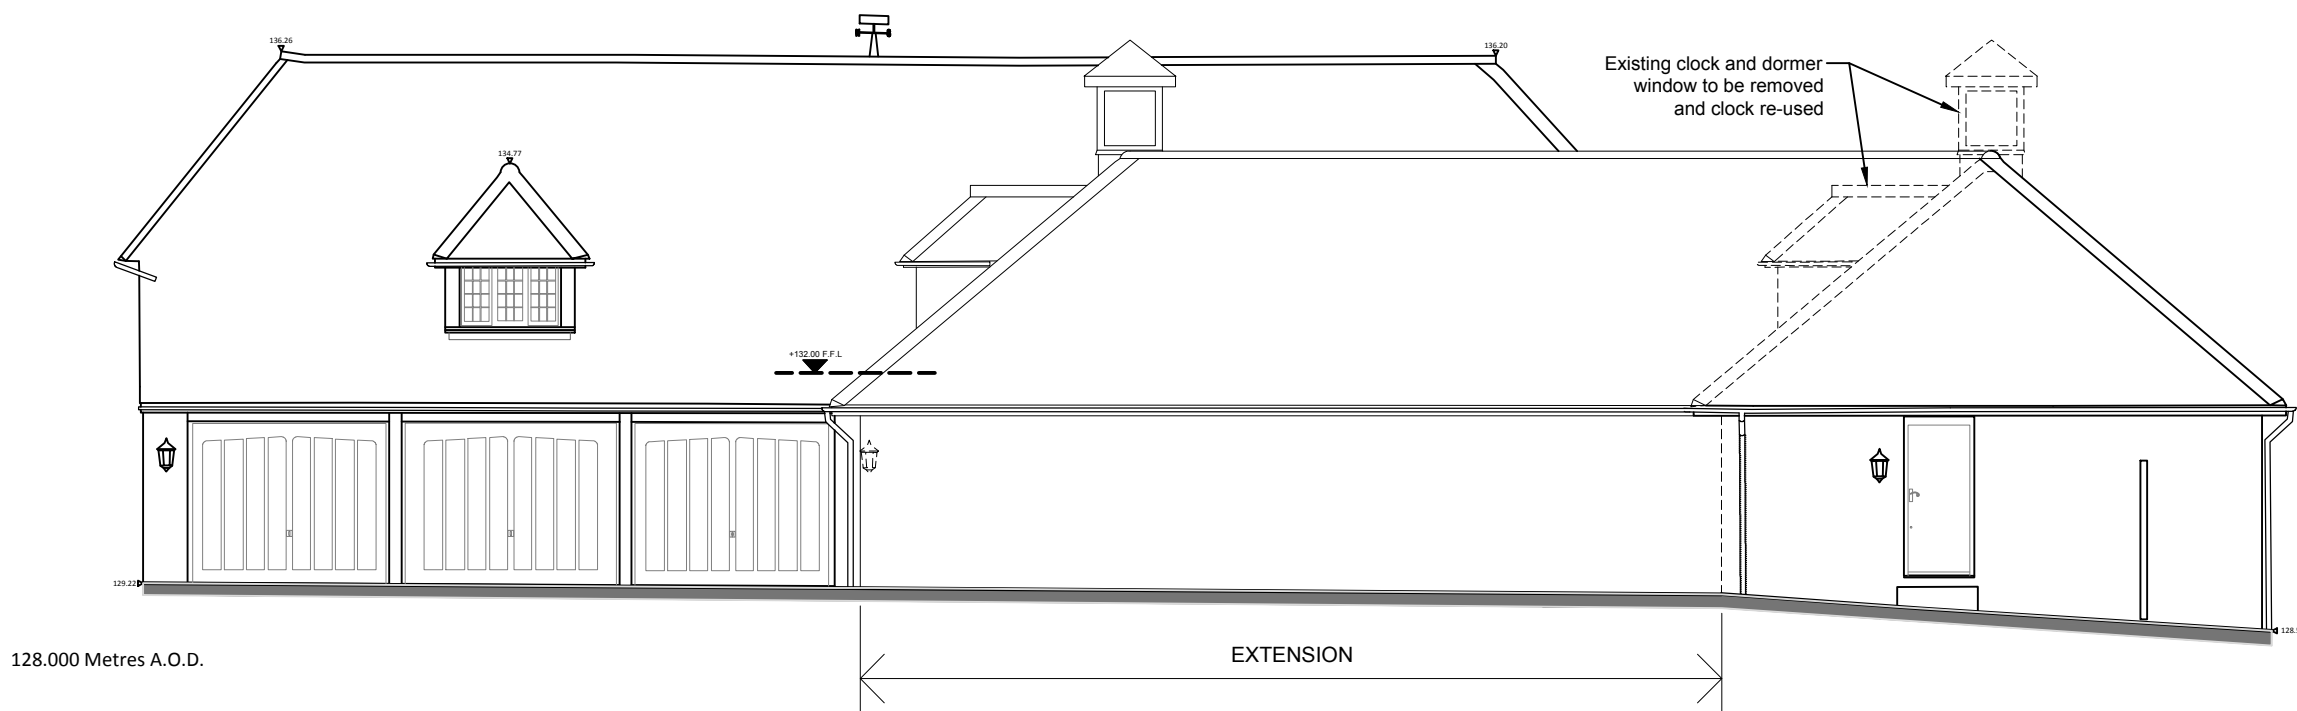


SOUTH-WEST ELEVATION

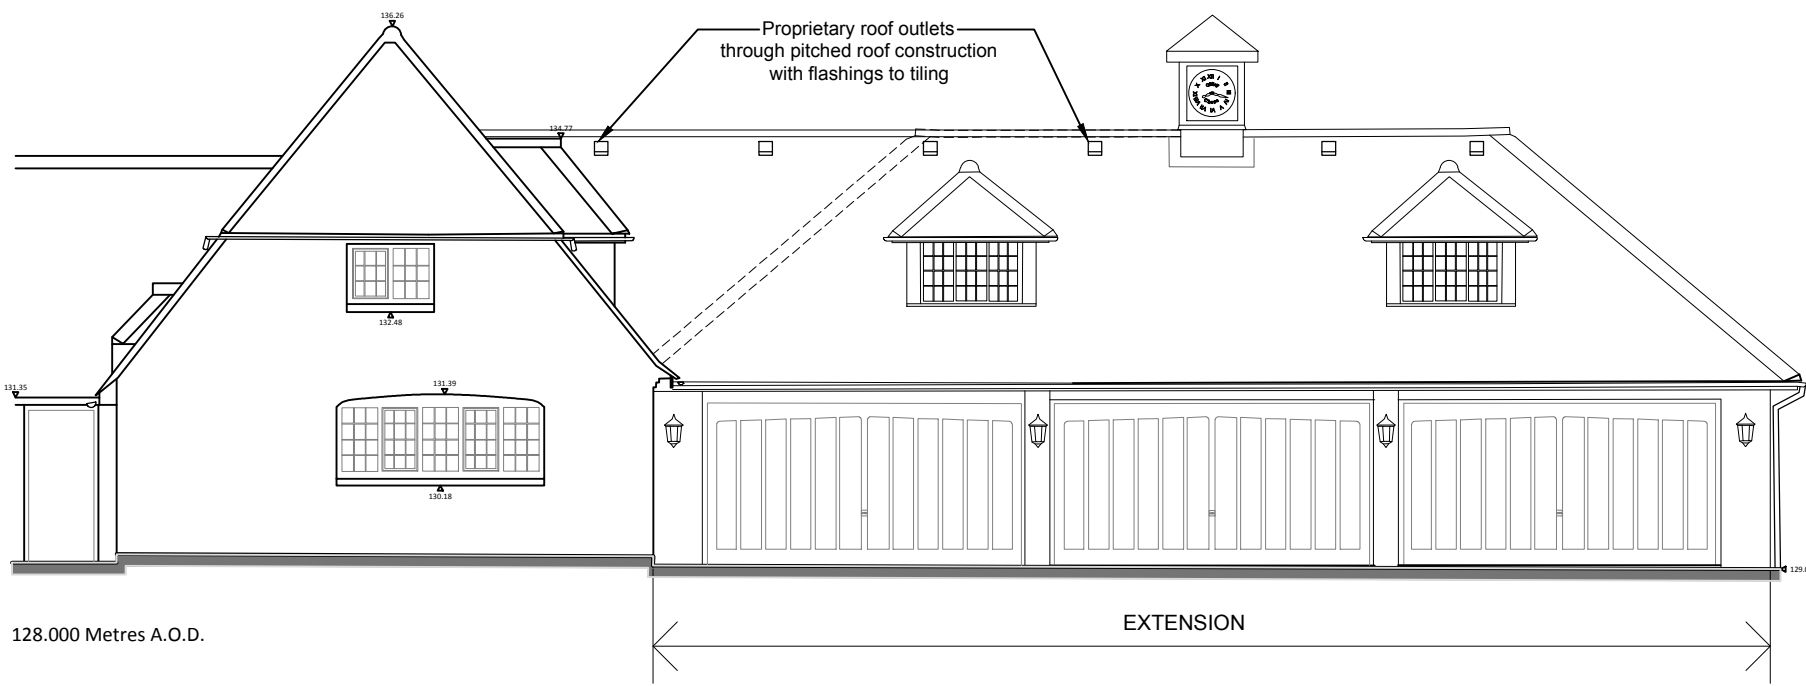

NORTH-WEST ELEVATION

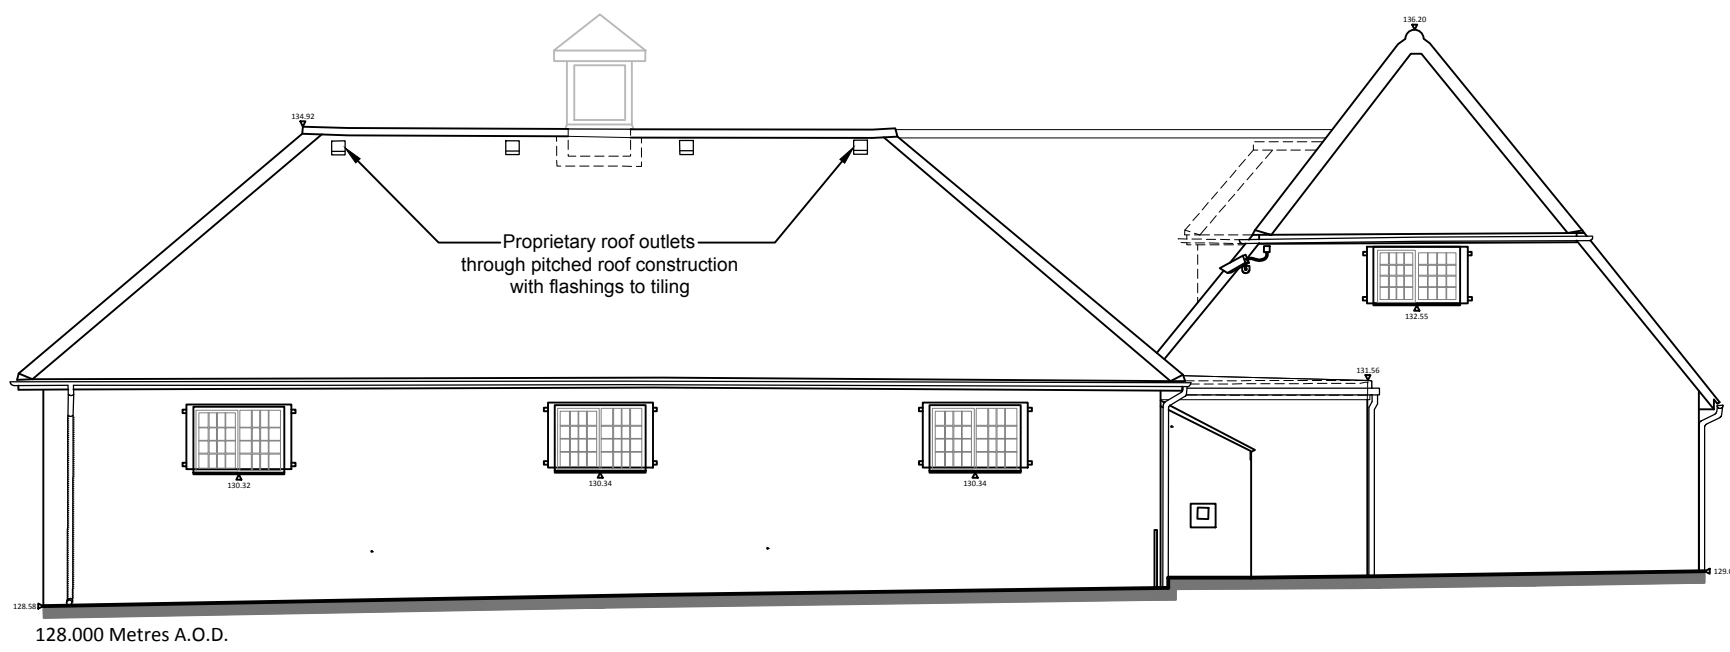

SOUTH-EAST ELEVATION

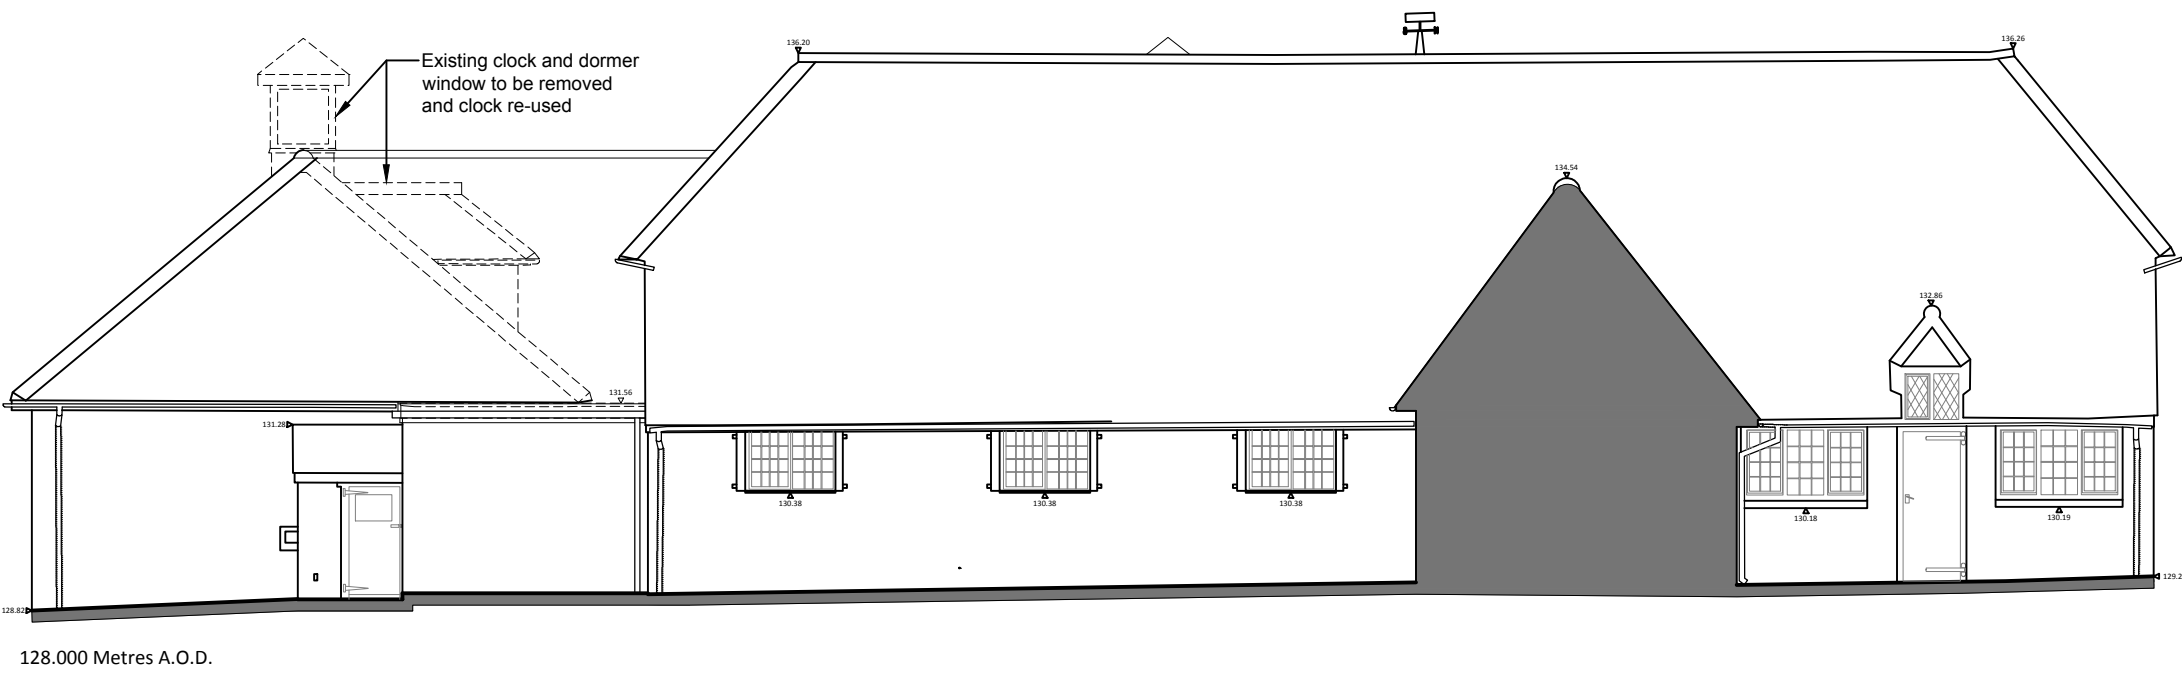

NORTH-EAST ELEVATION

Rev. Date Amendment

OFFLEY CHASE, CHALK HILL, LILLEY,
LUTON LU2 8NJ

GARAGE EXTENSION

for
Offley Chase Estates Ltd

Drawing Title
ELEVATIONS

TEMPIETTO
ARCHITECTS

The Studio 9 London Road Aston Clinton Buckinghamshire HP22 5HG
T: 01296 634944 E: architects@tempietto.co.uk www.tempietto.co.uk

Drawing No. 1176 / 04

Scale: 1:100 @ A1

Date: March 2019