



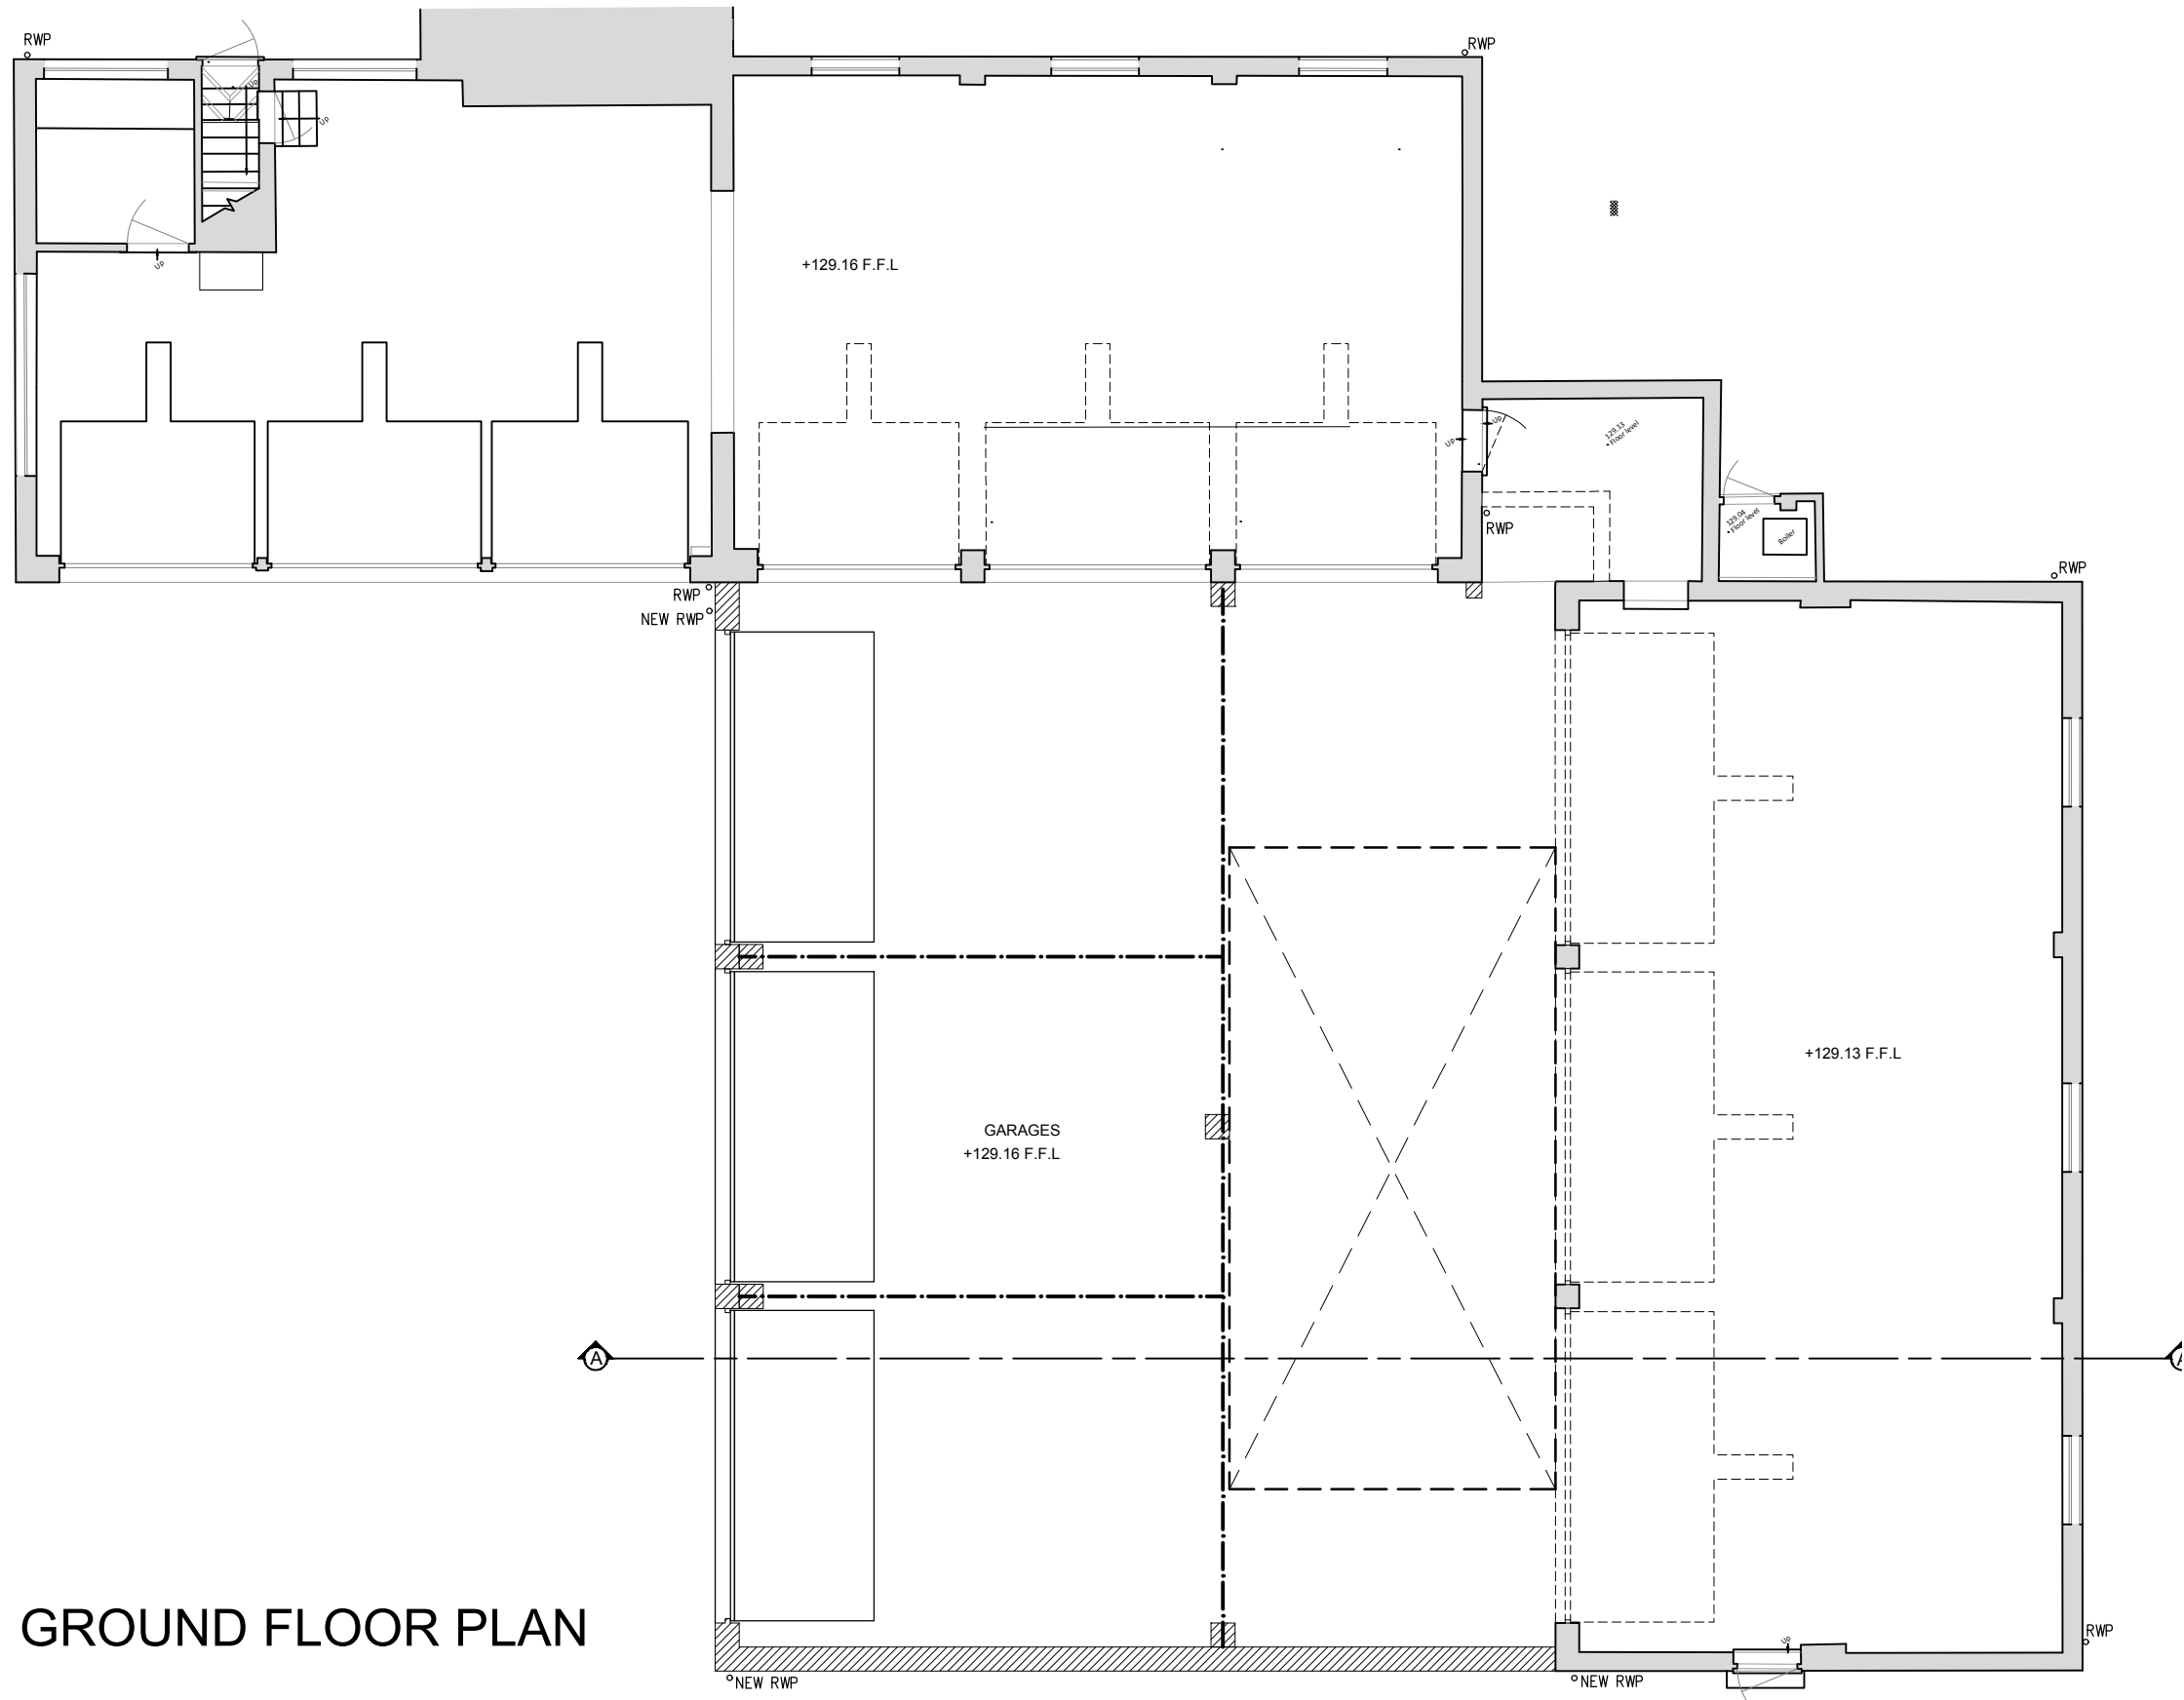


GROUND FLOOR PLAN

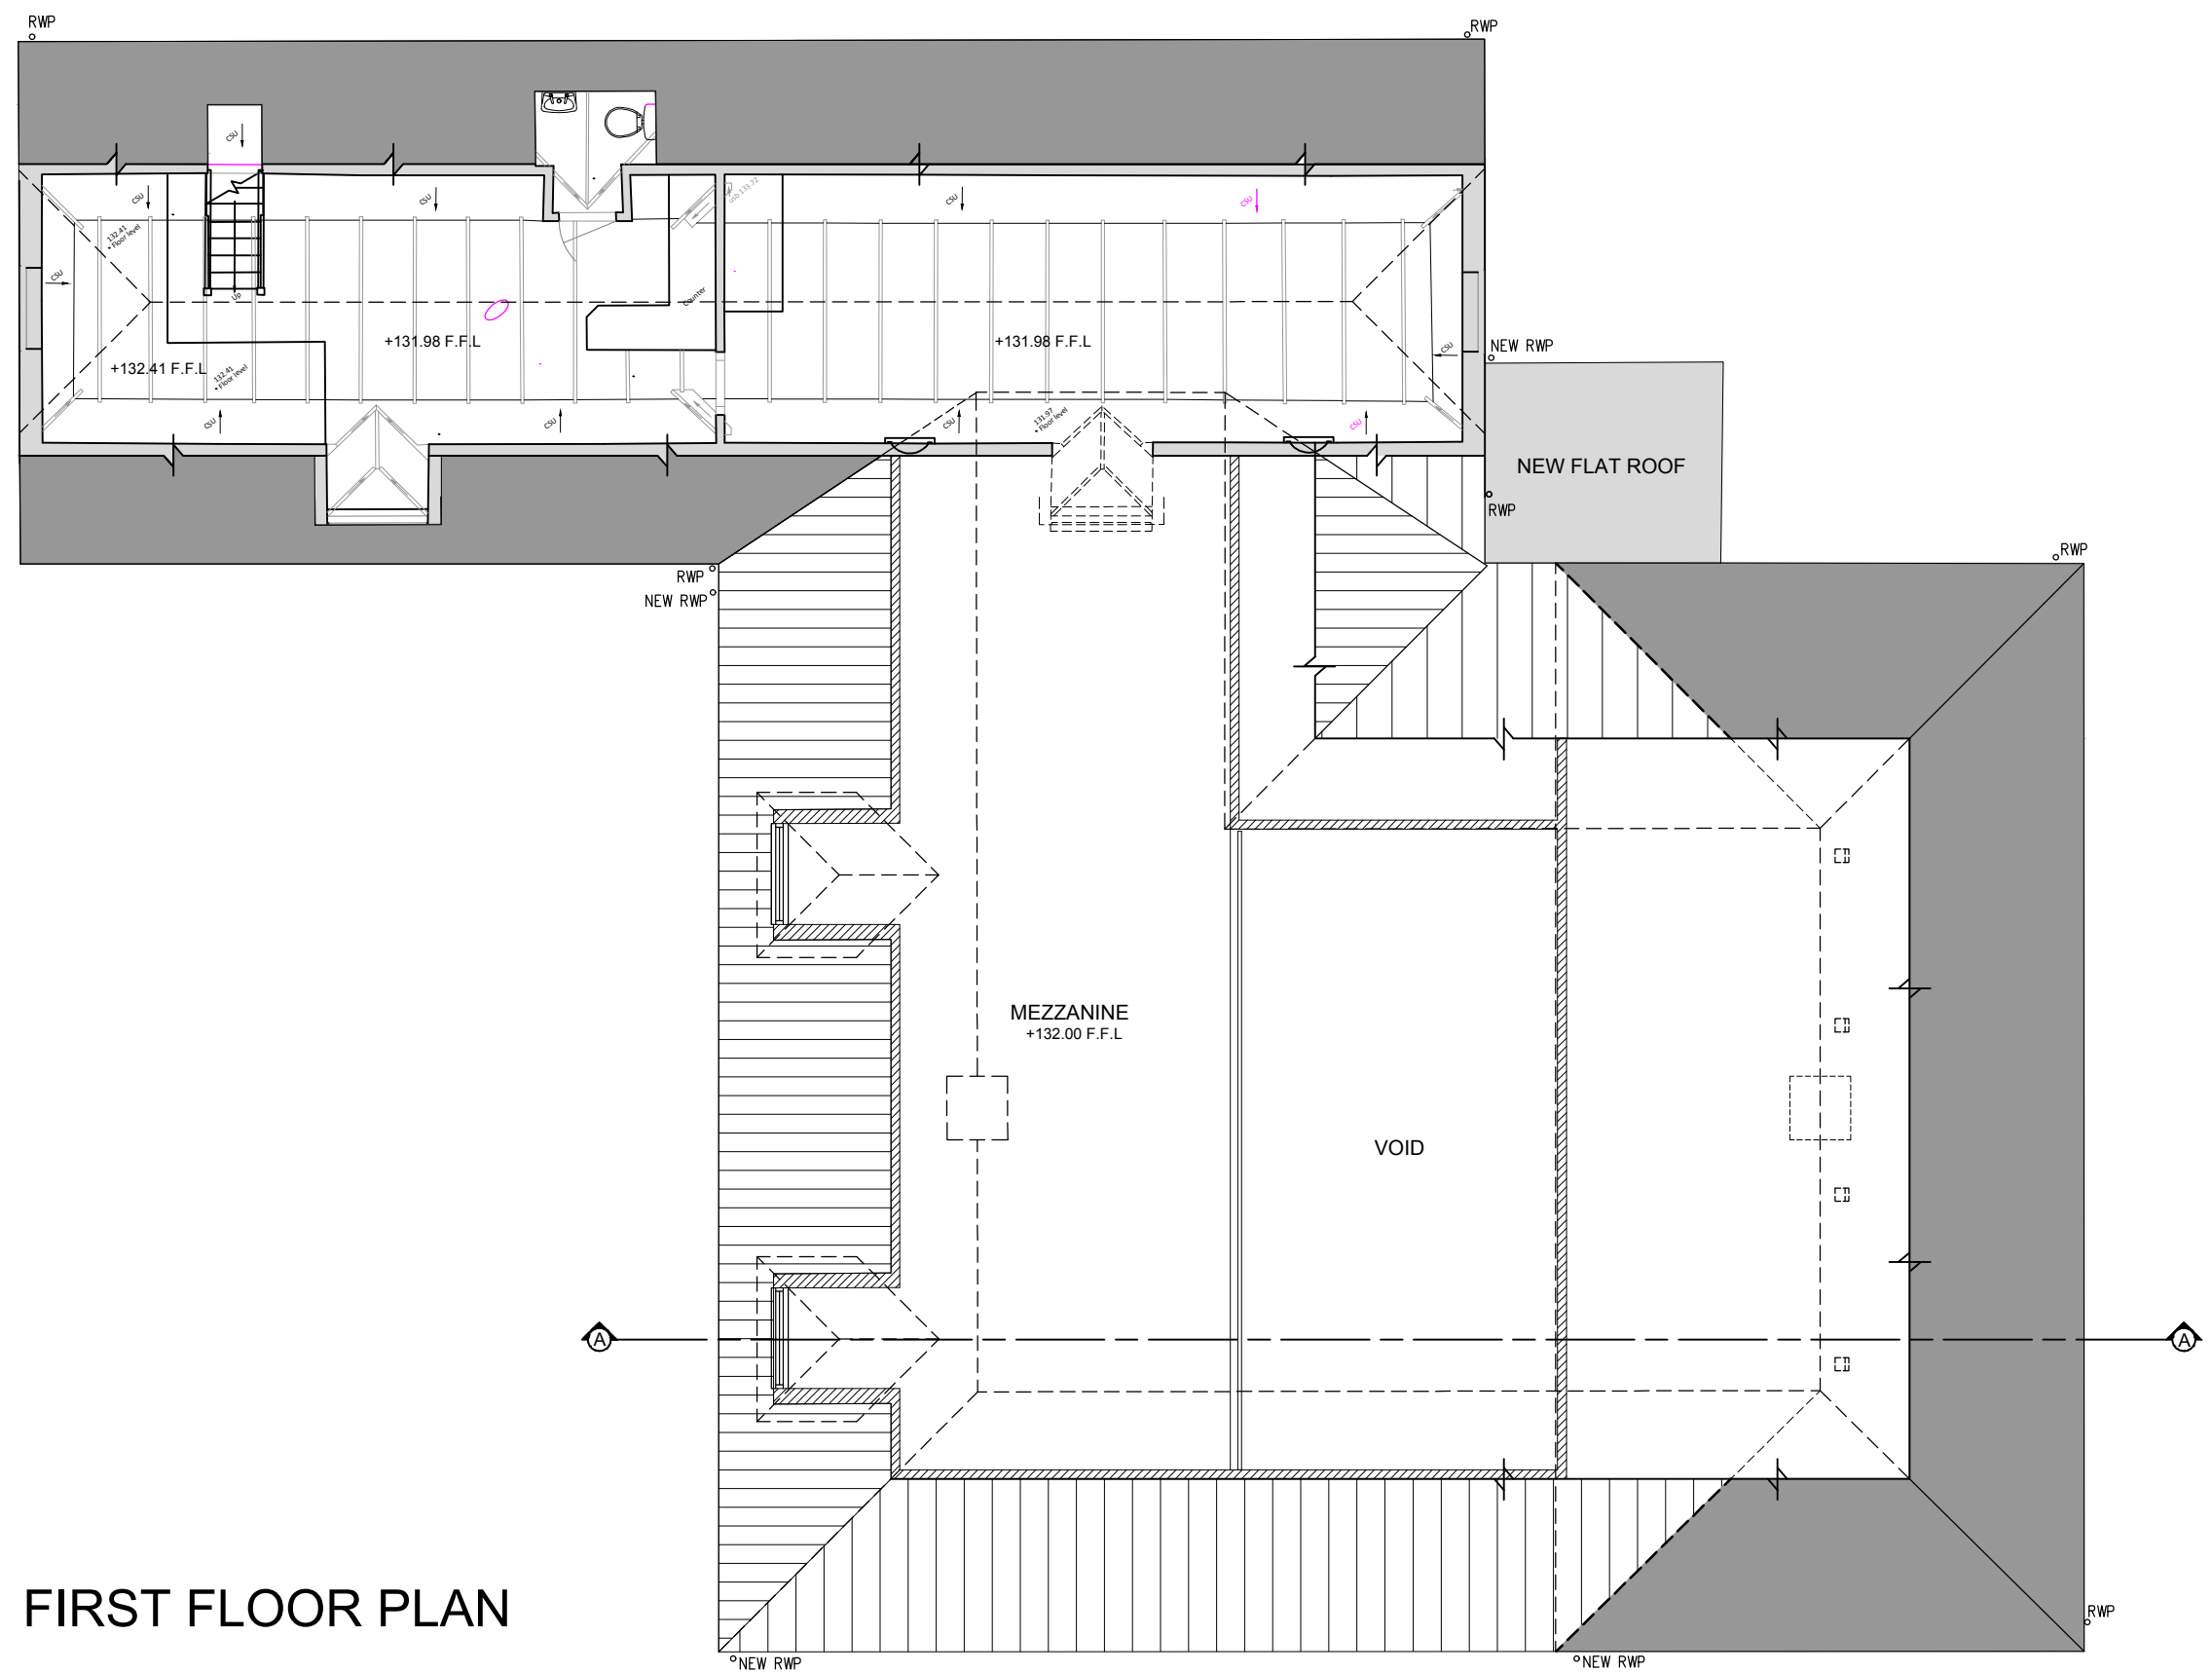


FIRST FLOOR PLAN

KEY

- Existing walls
- Demolished/ removed
- New walls

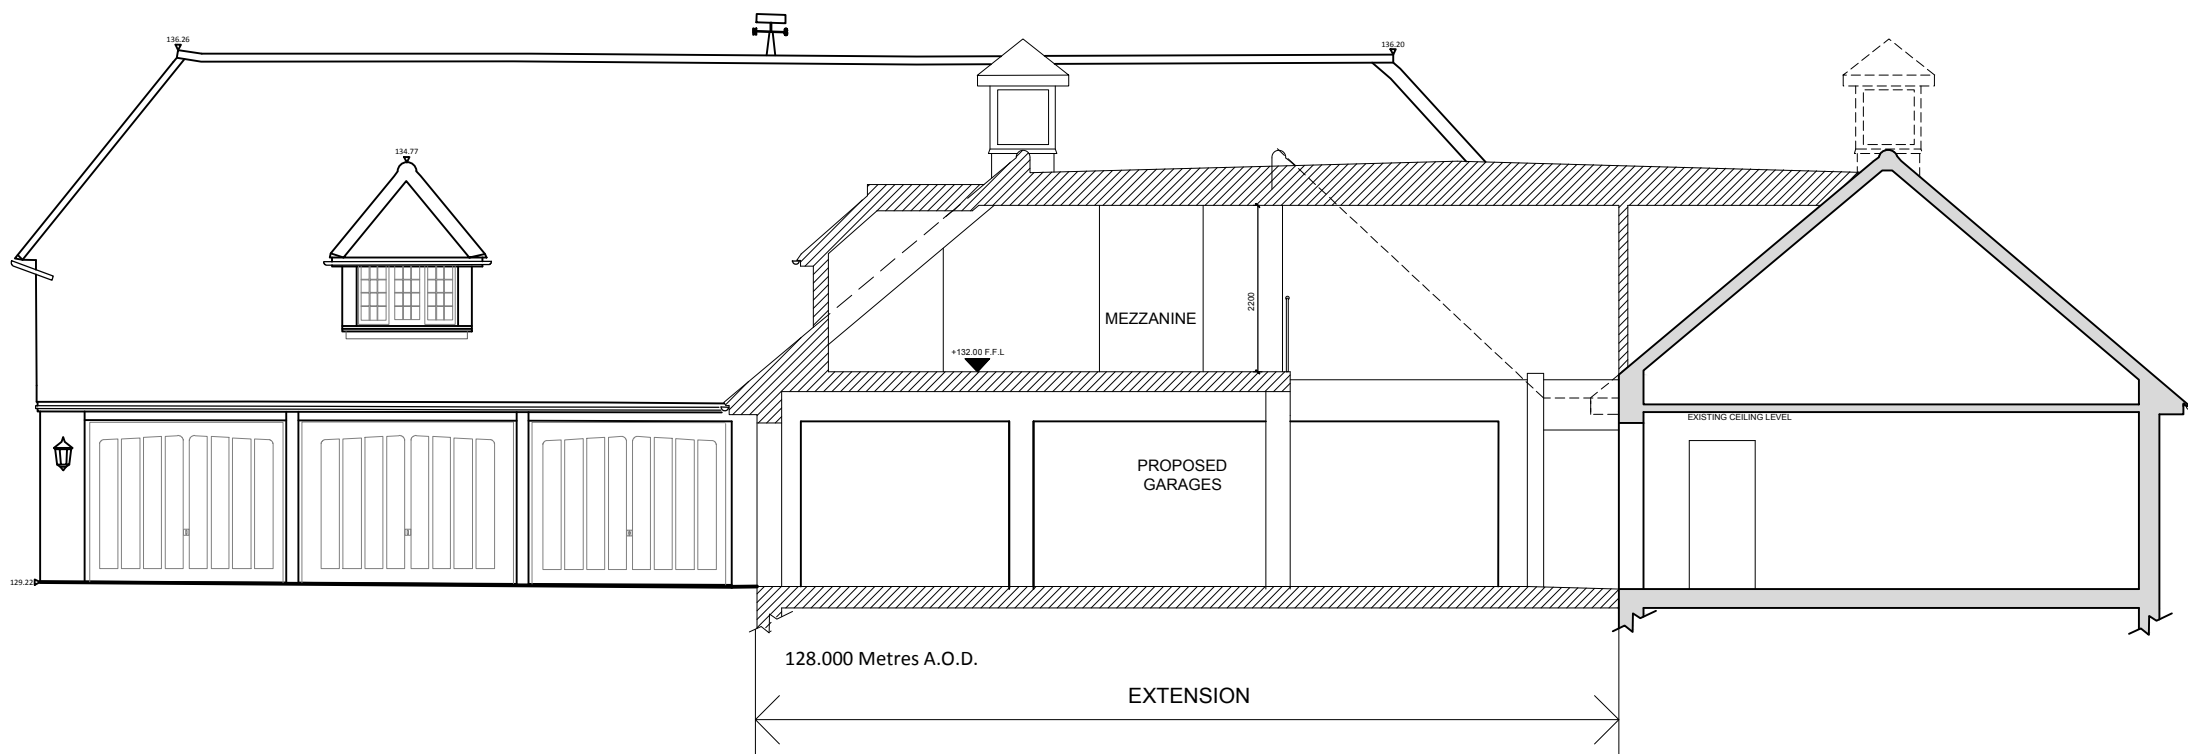

SECTION A-A

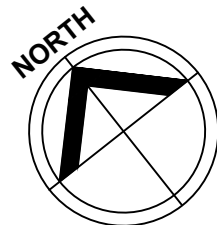

Rev. Date Amendment

OFFLEY CHASE, CHALK HILL, LILLEY,
LUTON LU2 8NJ

GARAGE EXTENSION

for
Offley Chase Estates Ltd

Drawing Title
FLOOR PLANS AND SECTION

TEMPIETTO
ARCHITECTS

The Studio 9 London Road Aston Clinton Buckinghamshire HP22 5HG
T: 01296 634944 E: architects@tempietto.co.uk www.tempietto.co.uk

Drawing No. 1176 / 03

Scale: 1:100 @ A1

Date: Feb. 2019