



1:50
1m 5m


1:100
1m 10m

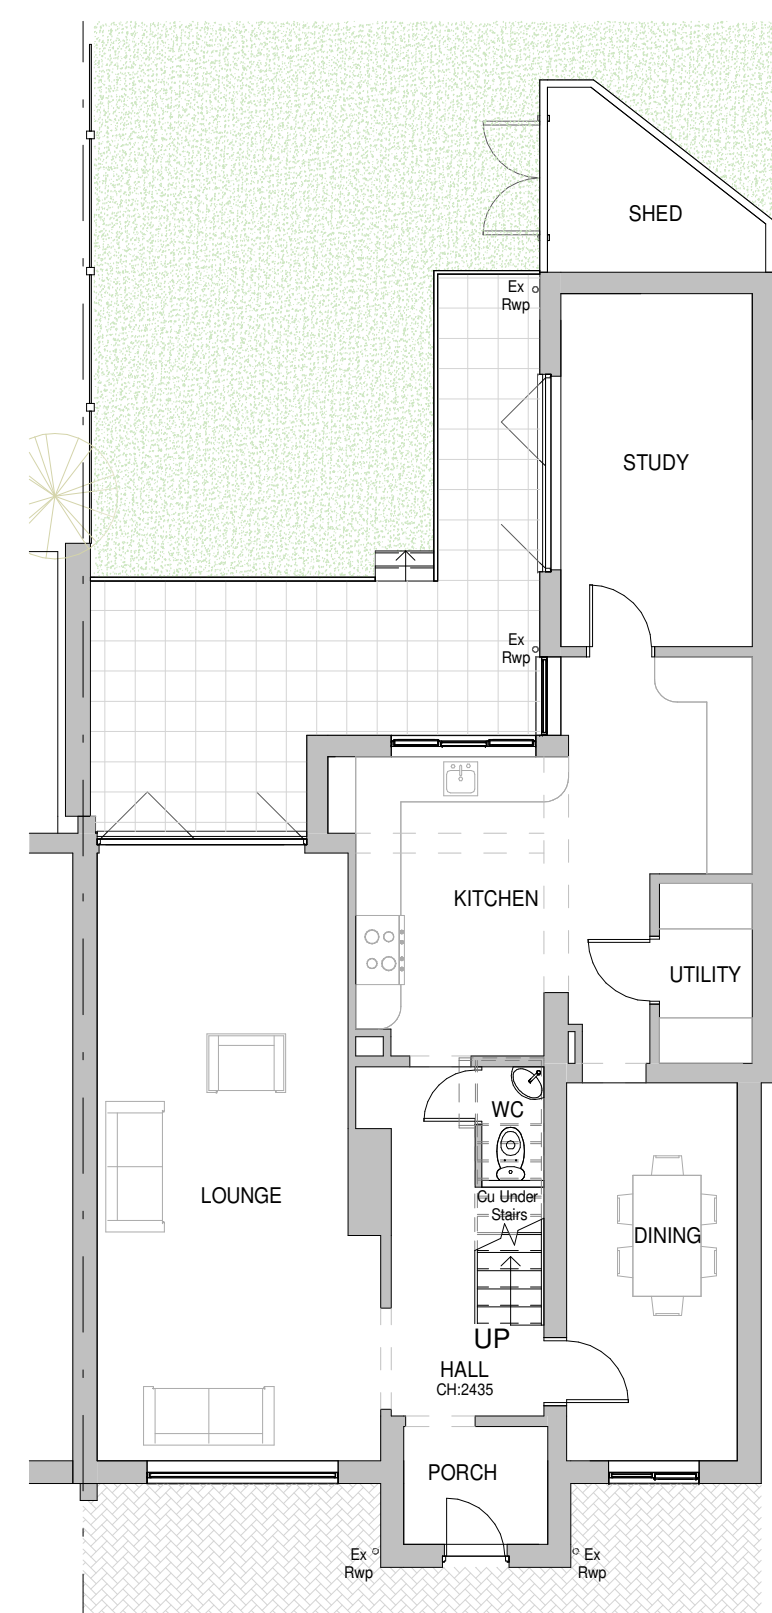


1 Existing Ground Floor Plan
1 : 100

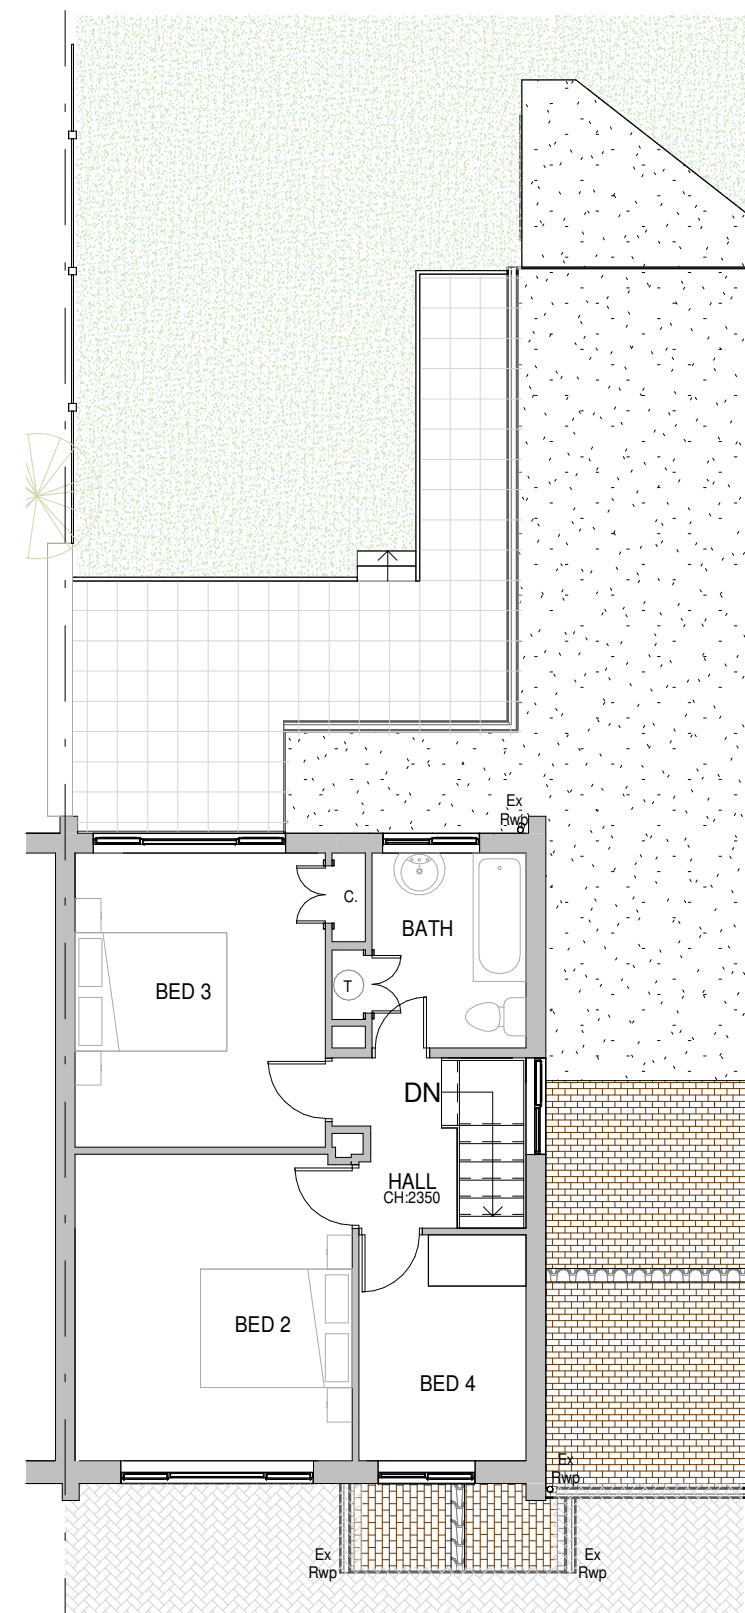


2 Existing First Floor Plan
1 : 100

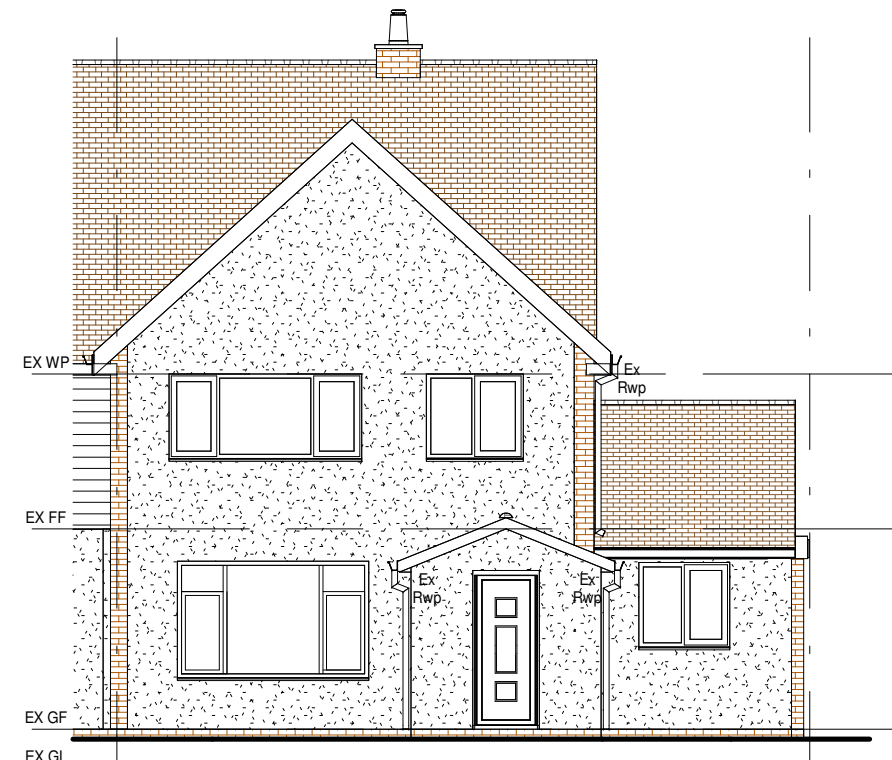

3 Existing South West Elevation
1 : 100

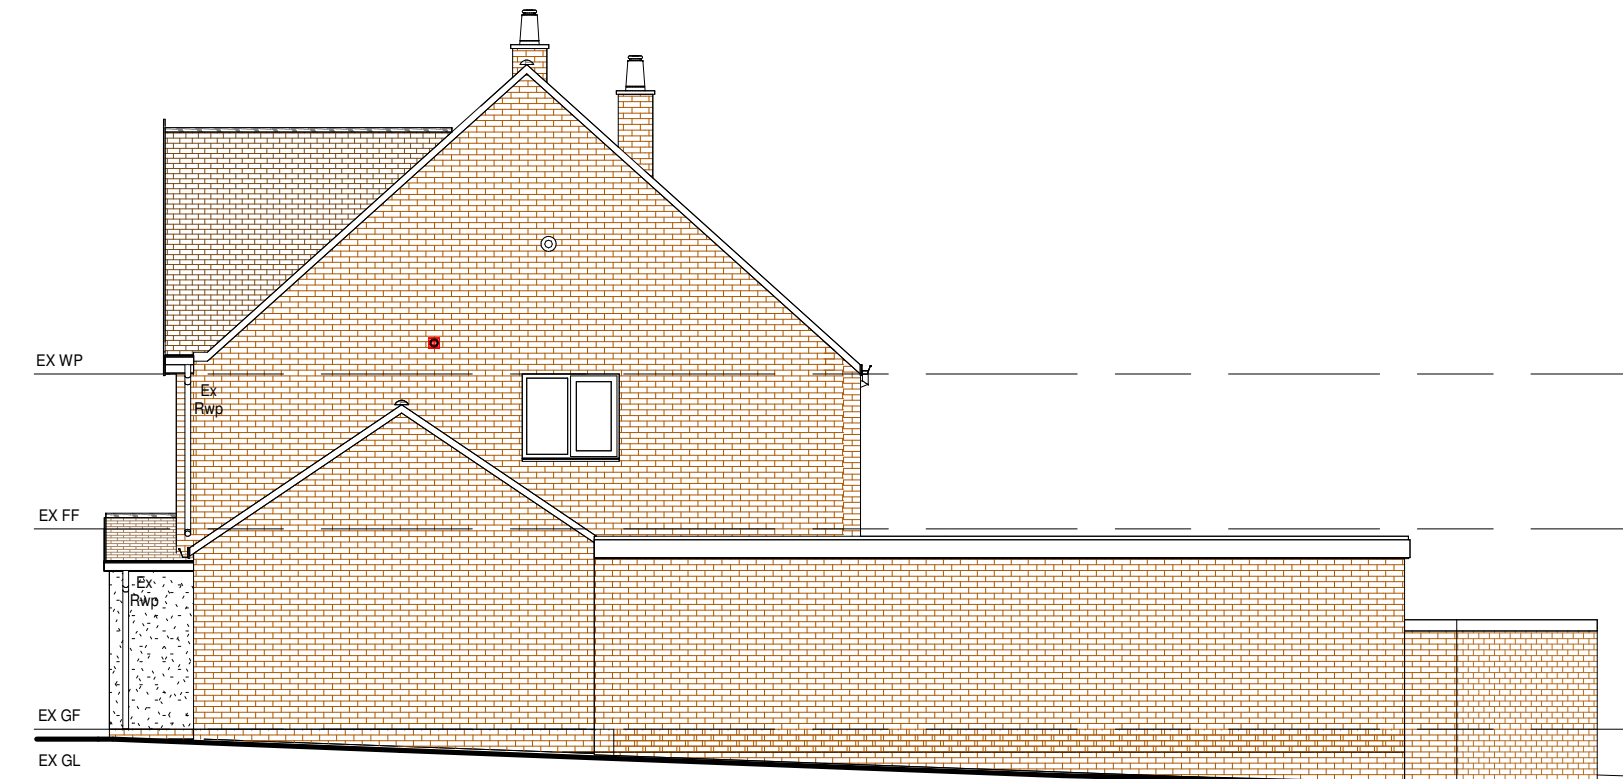

4 Existing East Elevation
1 : 100

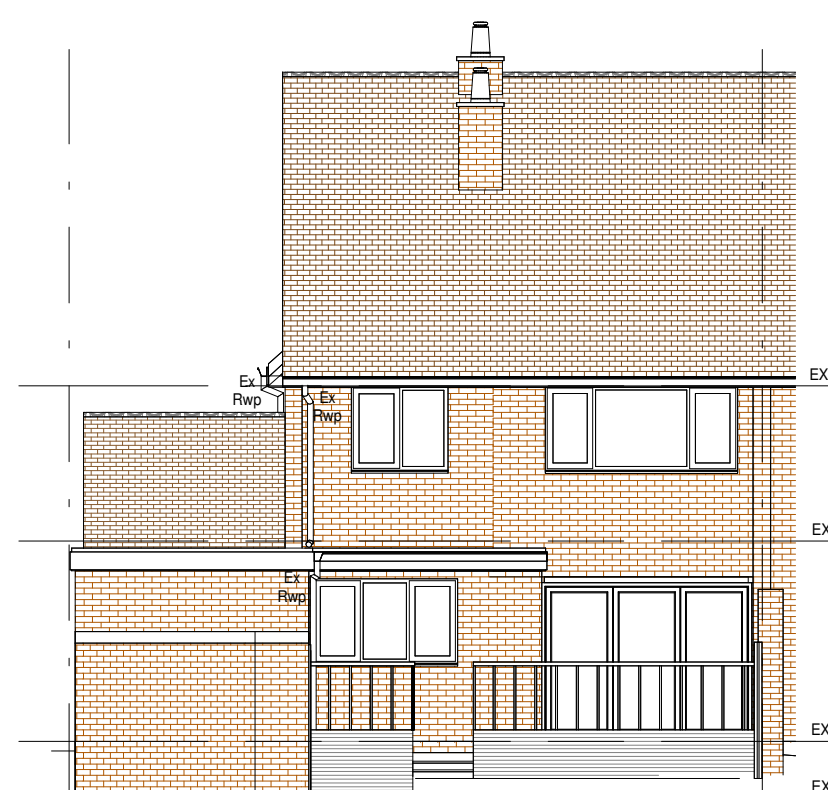

5 Existing North East Elevation
1 : 100

MATERIALS

Walls
Existing Face Brick & Smooth White Render
Proposed Tile Hanging to Dormer



Roof
Existing Concrete Plain Tiles & Resin Flat
Proposed Resin Flat Roof

Windows
Existing White UPVC Windows
Proposed White UPVC Windows and Velux
Roof Light


Doors
Existing UPVC doors

KEY PLAN


Site Boundary
Proposed Face Brick
Proposed Flat Roof
Landscaping
Driveway
Paving Slabs

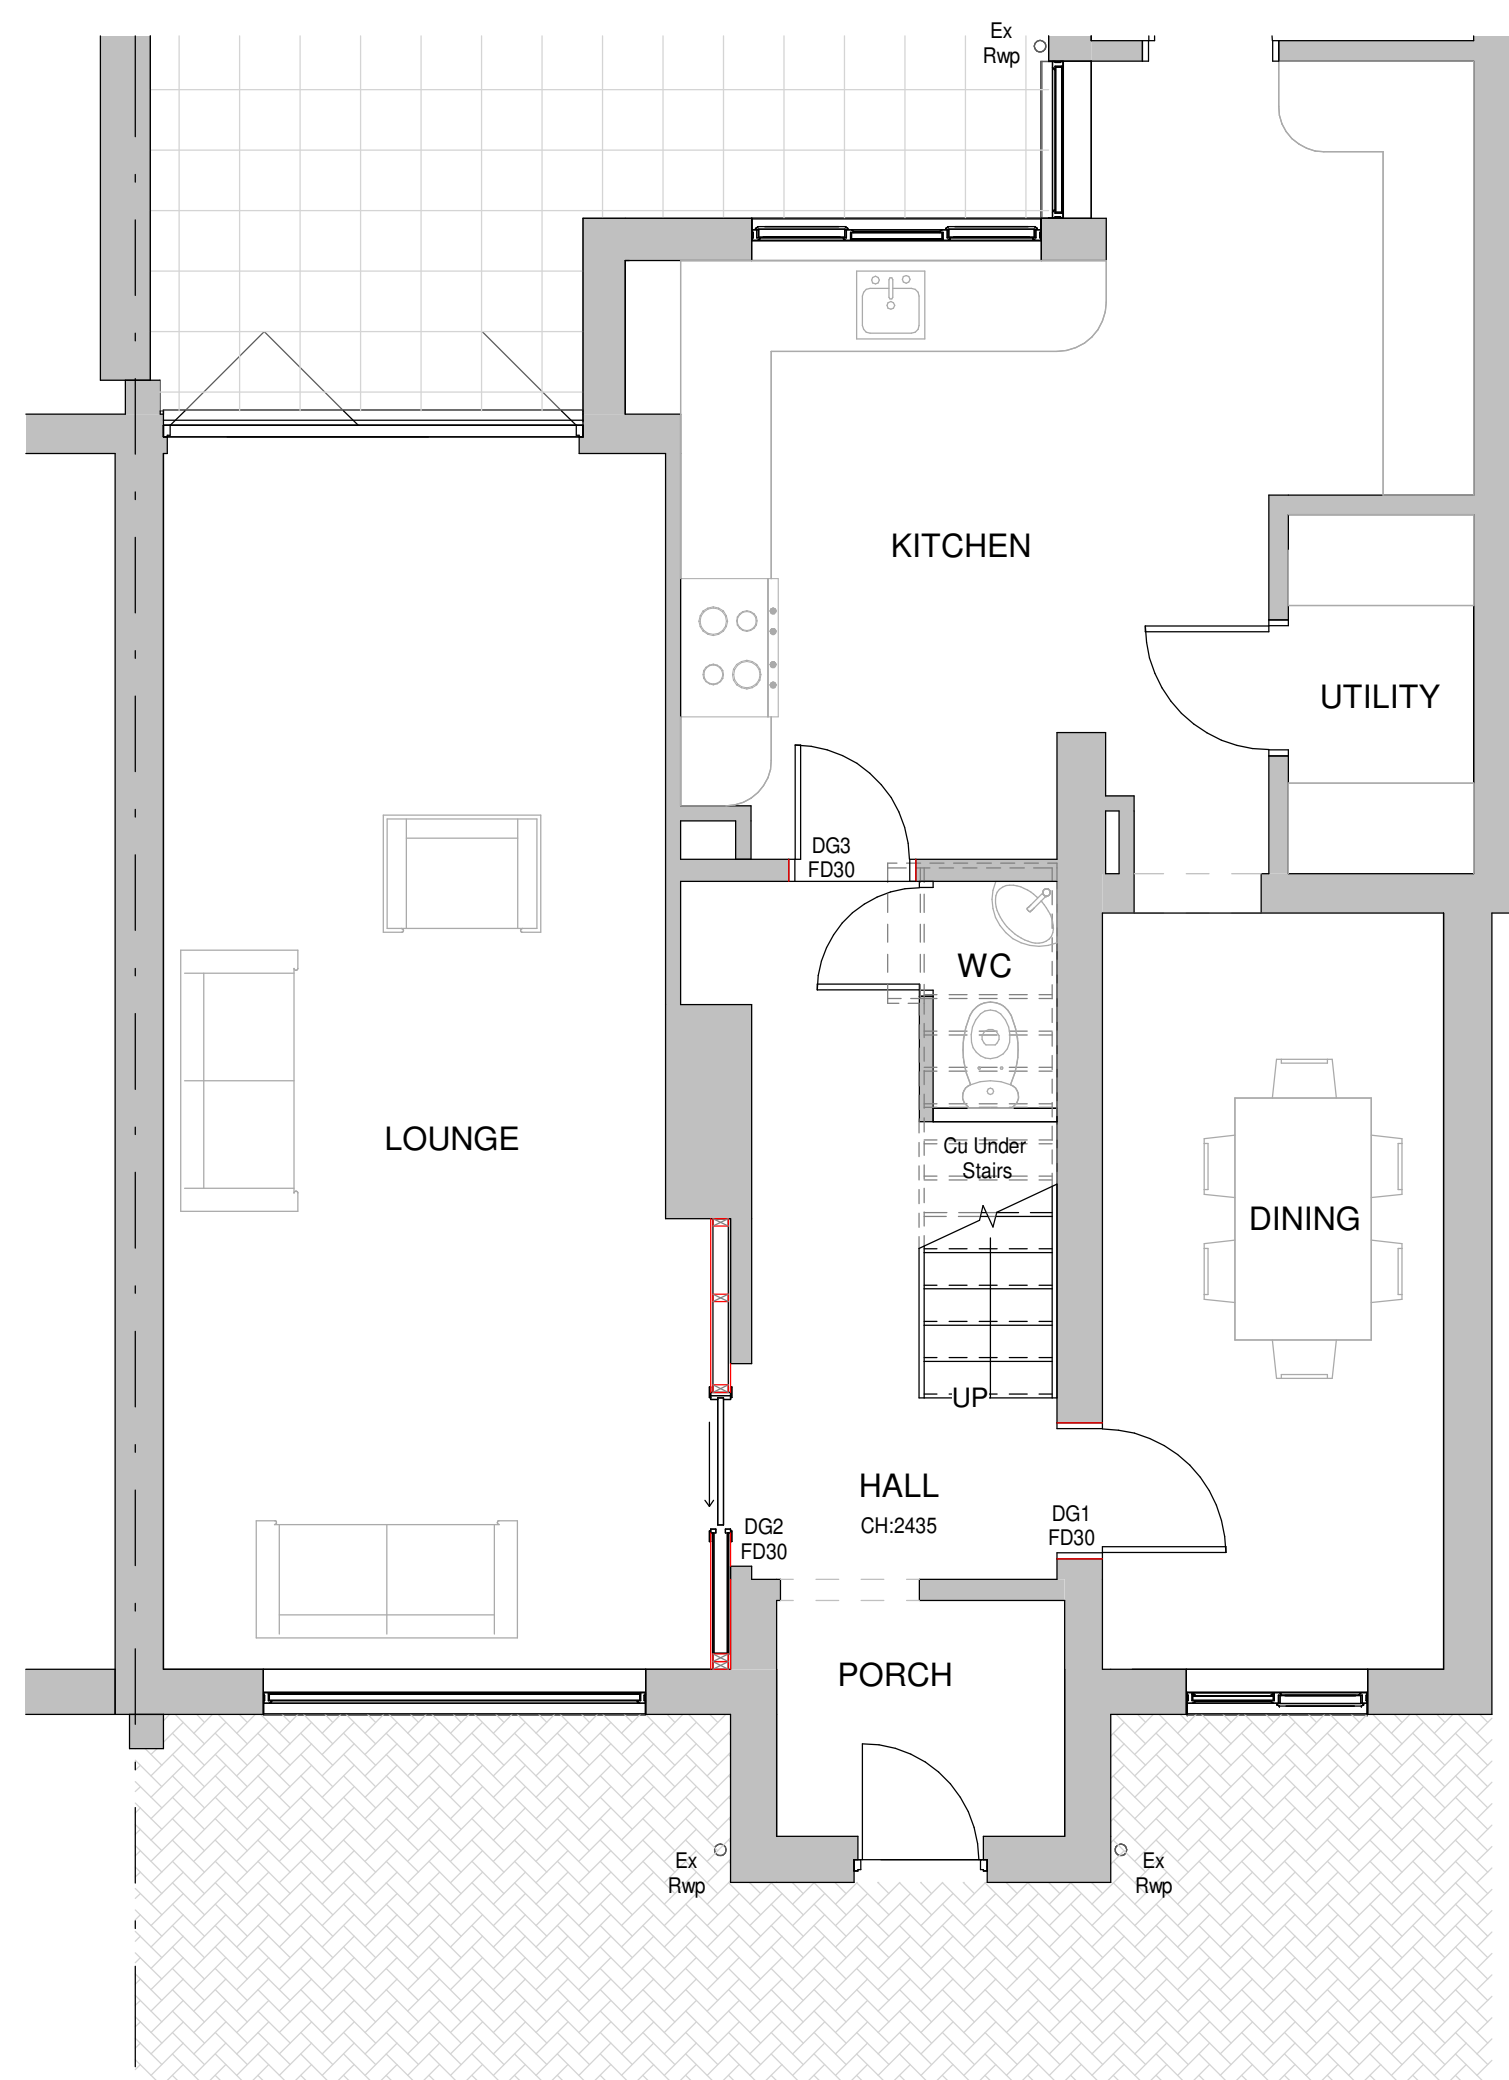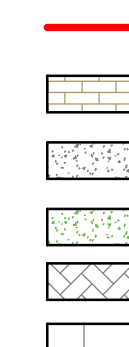

6 Proposed Ground Floor Plan
1 : 50

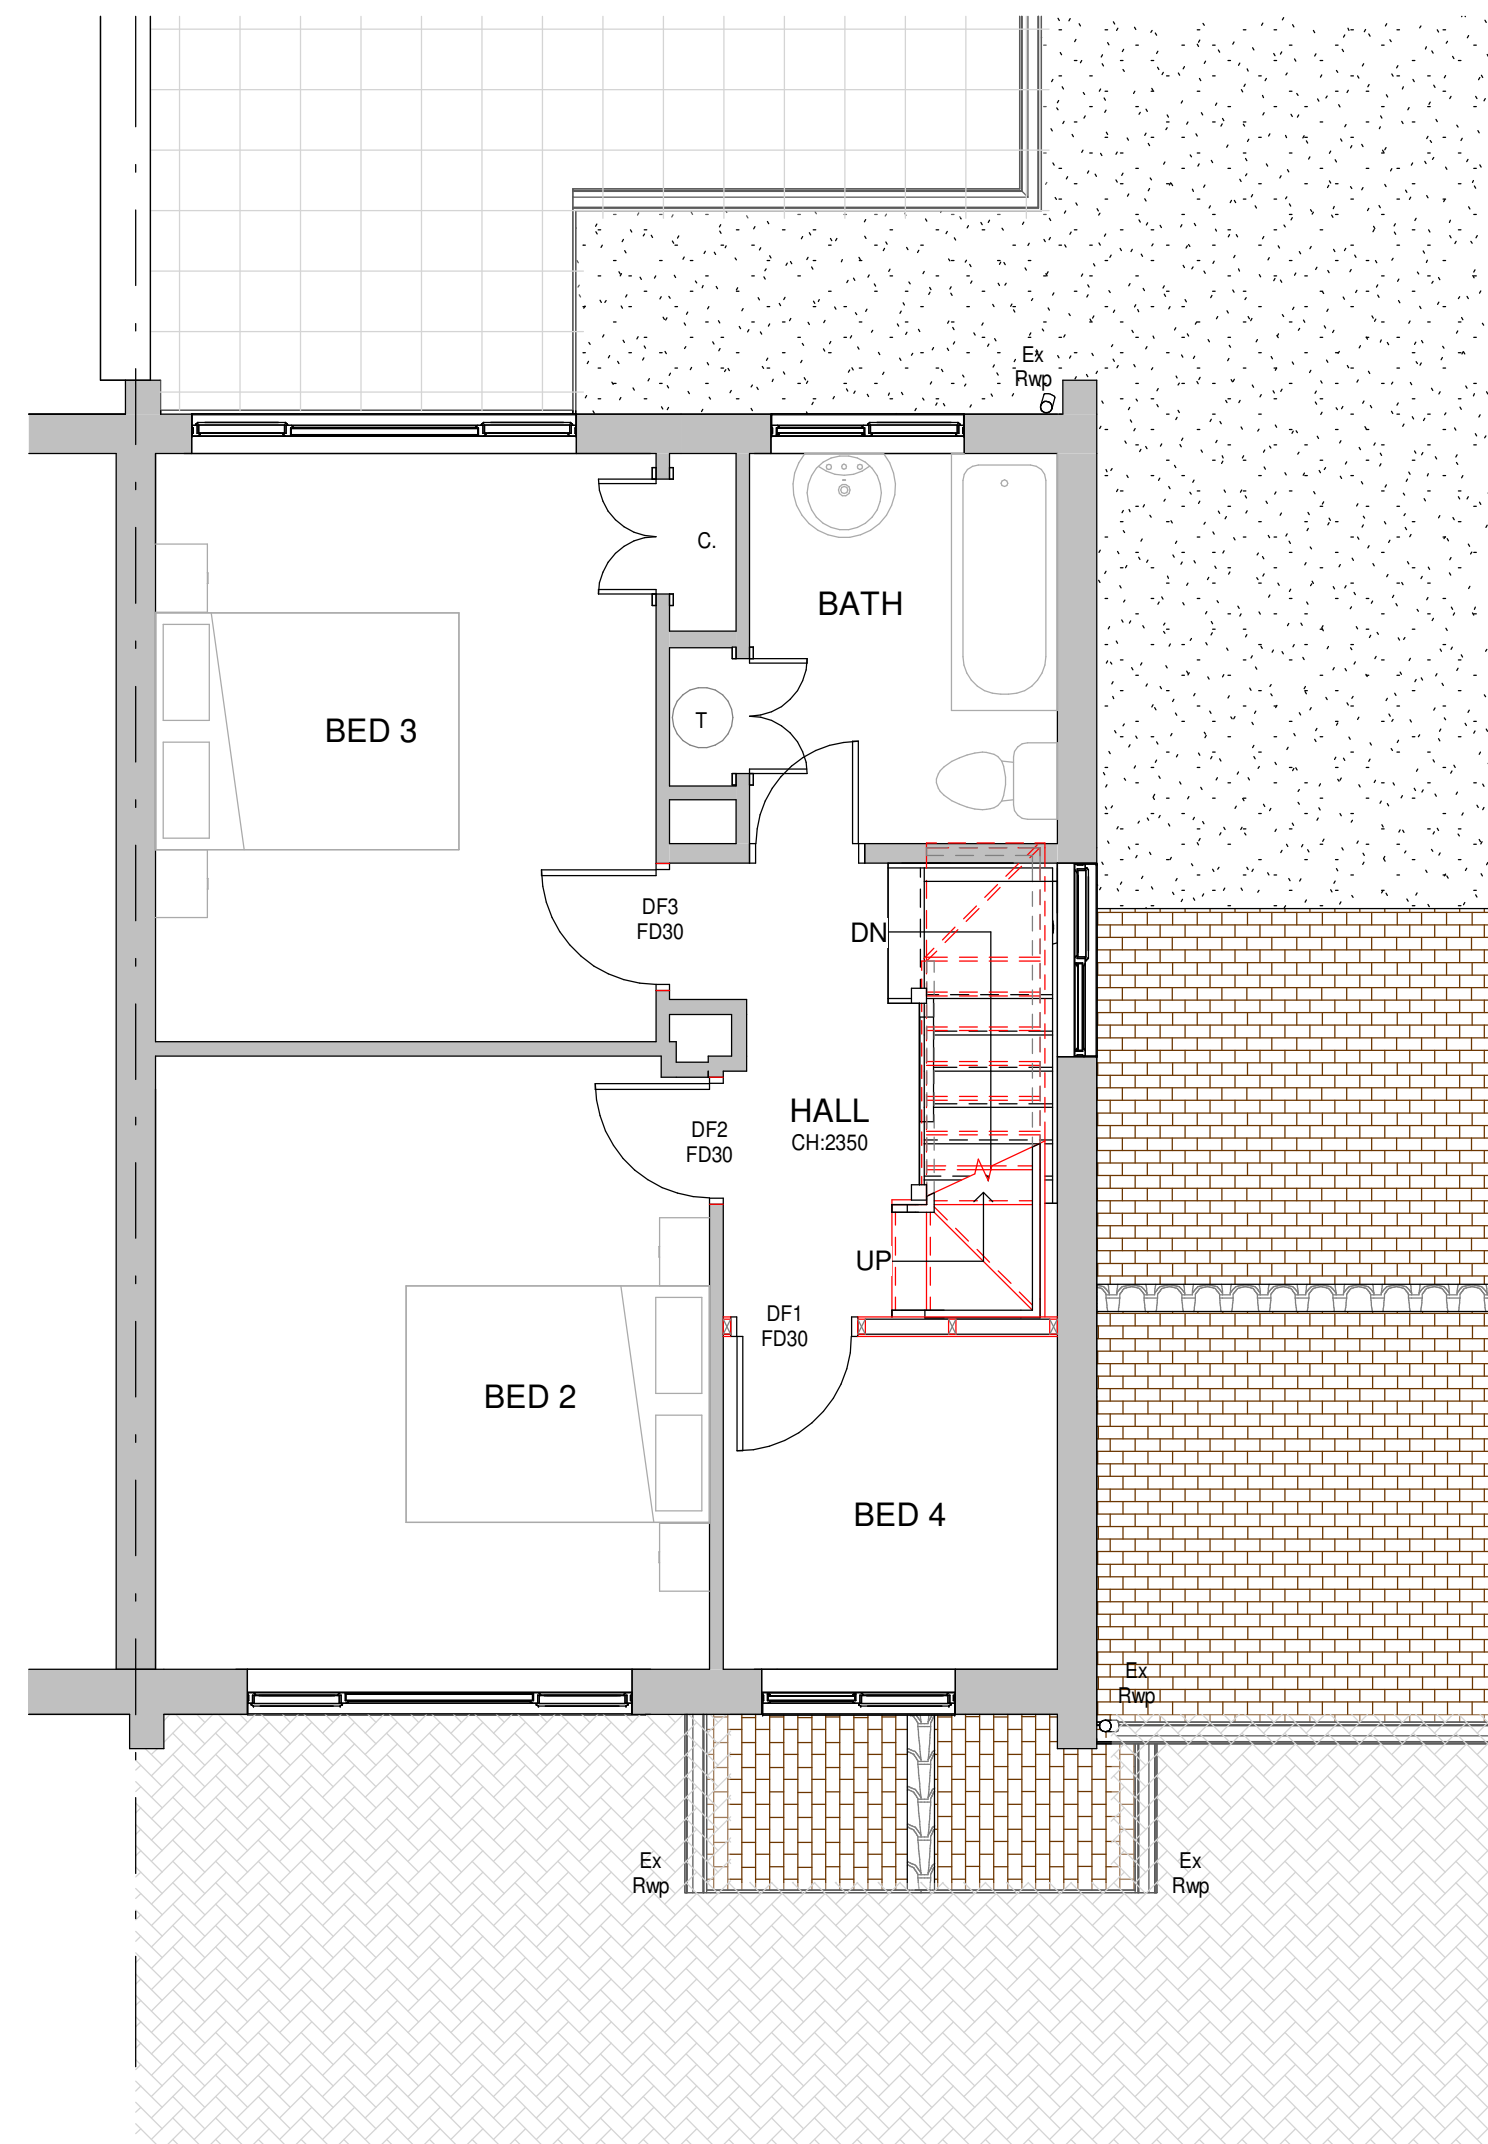

7 Proposed First Floor Plan
1 : 50

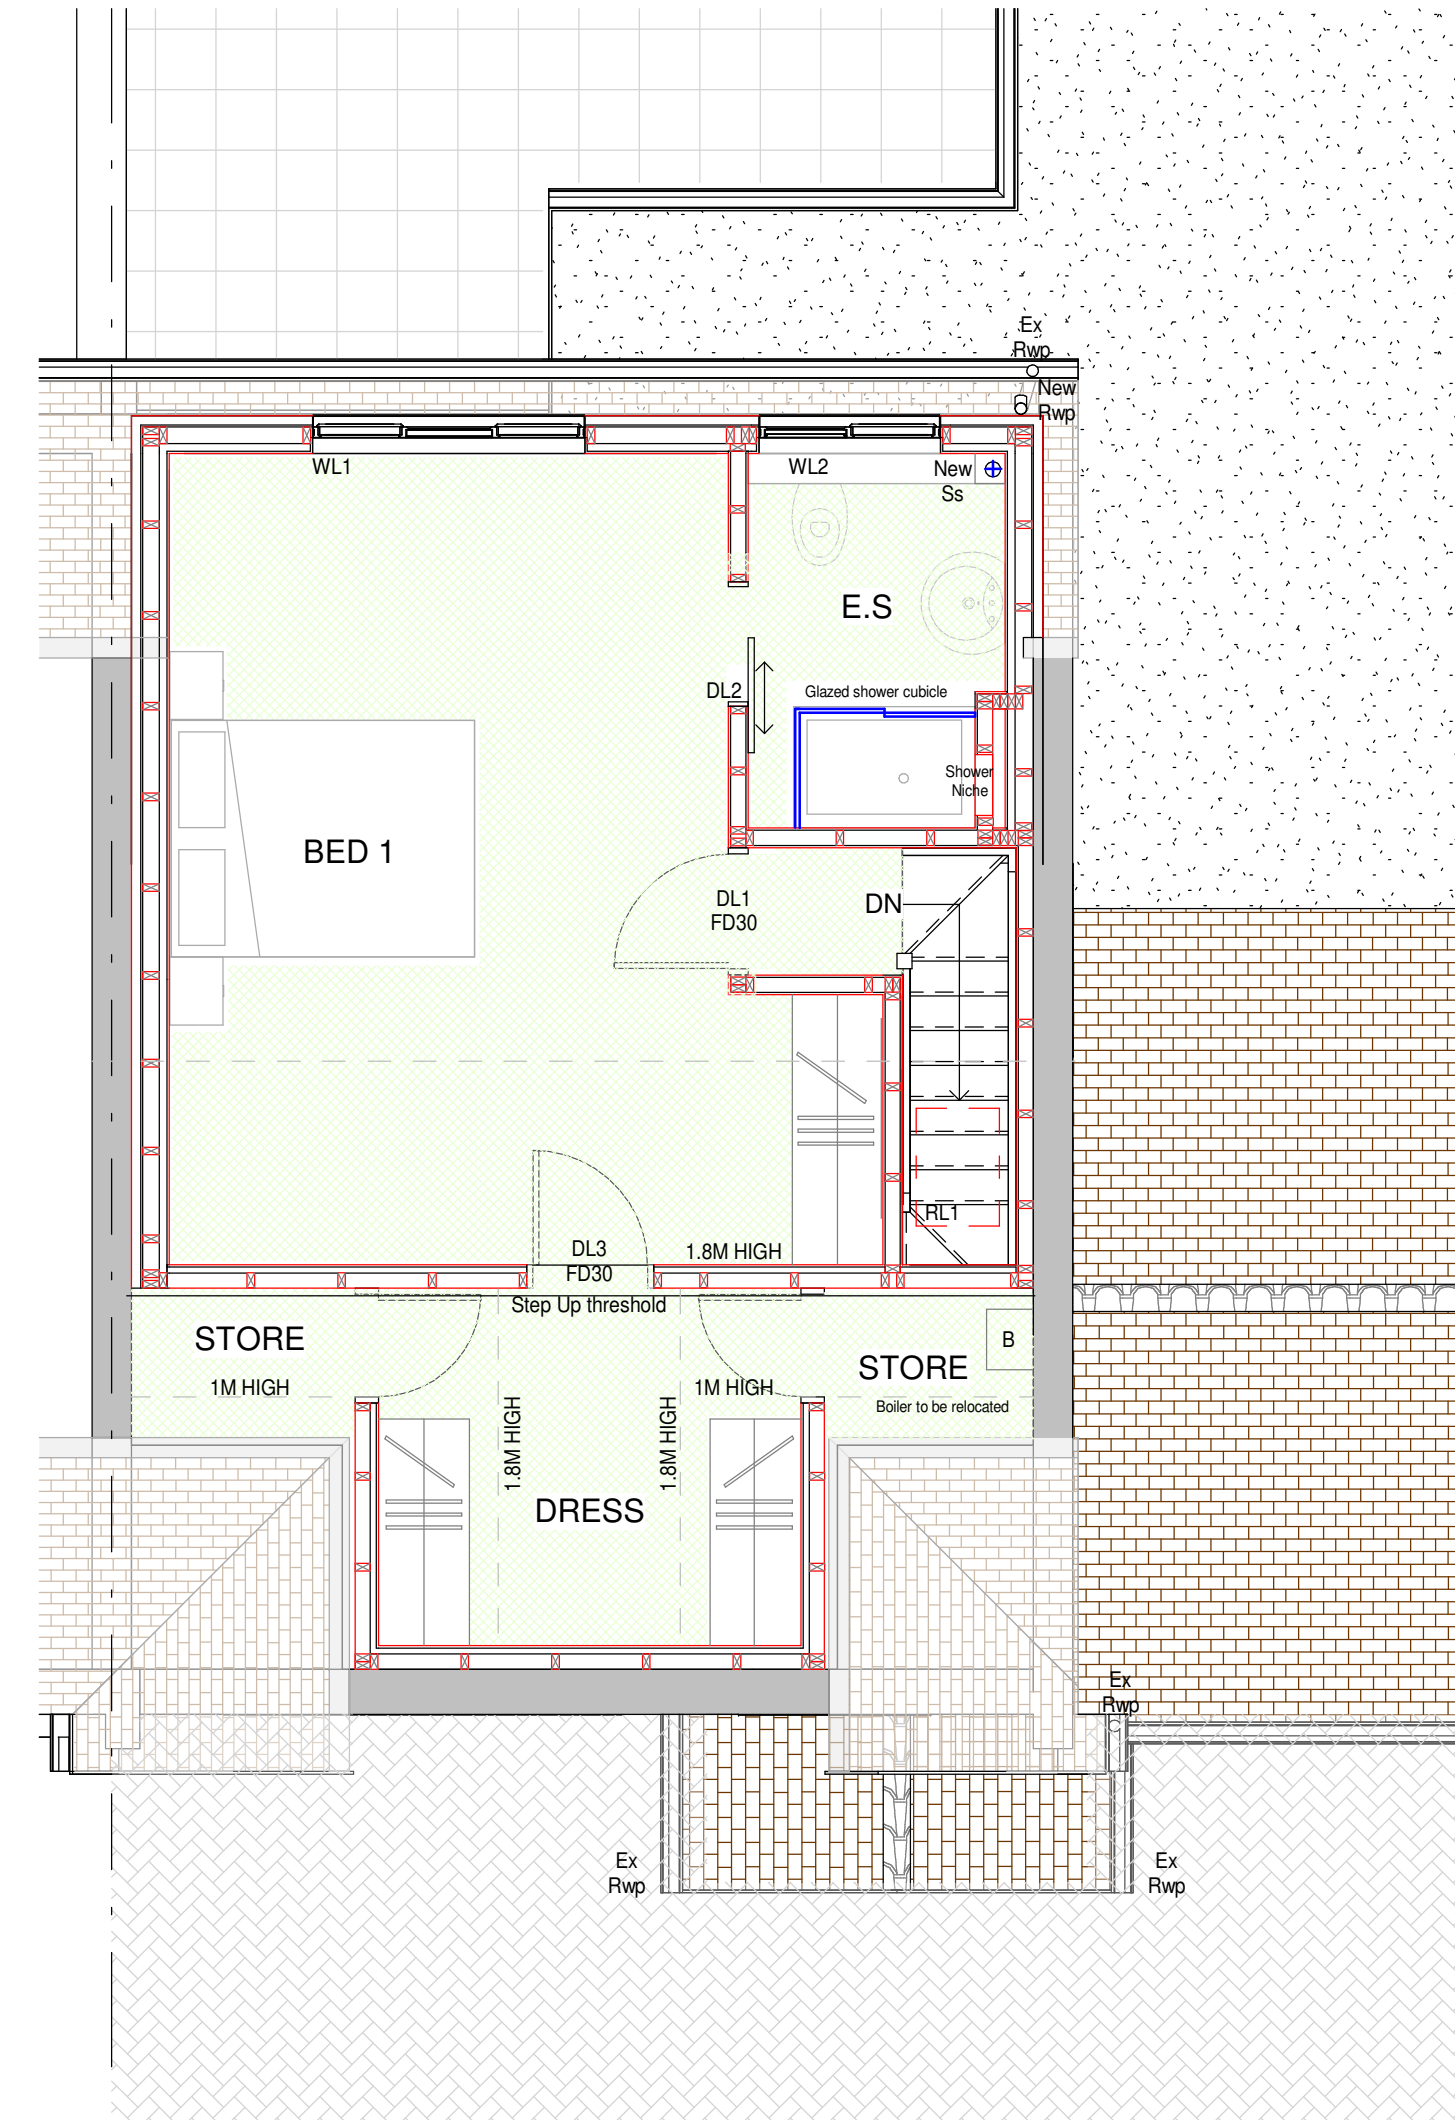

8 Proposed Roof Plan
1 : 50

A Storage & ES
Amendments 21/01/2025 GLH



HOME EXTENSION TEAM

4 Brand Street, Hitchin, Hertfordshire, SG5 1HX
Tel: (01462) 440099 E-mail: hitchin@het.co.uk

Client

Mr and Mrs Horne

Project

2 Grays Lane
Hitchin
Hertfordshire
SG5 2HA

Drawing Title

Proposed Loft Conversion, Including
1 no. Roof Light to Roof Slope and
Removal of two Chimneys.

Existing and Proposed Plans

Scale: Date: Drawn by: Checked by:

As indicated 06/01/2025 GLH DC/TB

Dwg. No. Rev.

HET-1820/01 A