


1:50
1m 5m

1:100
1m 10m

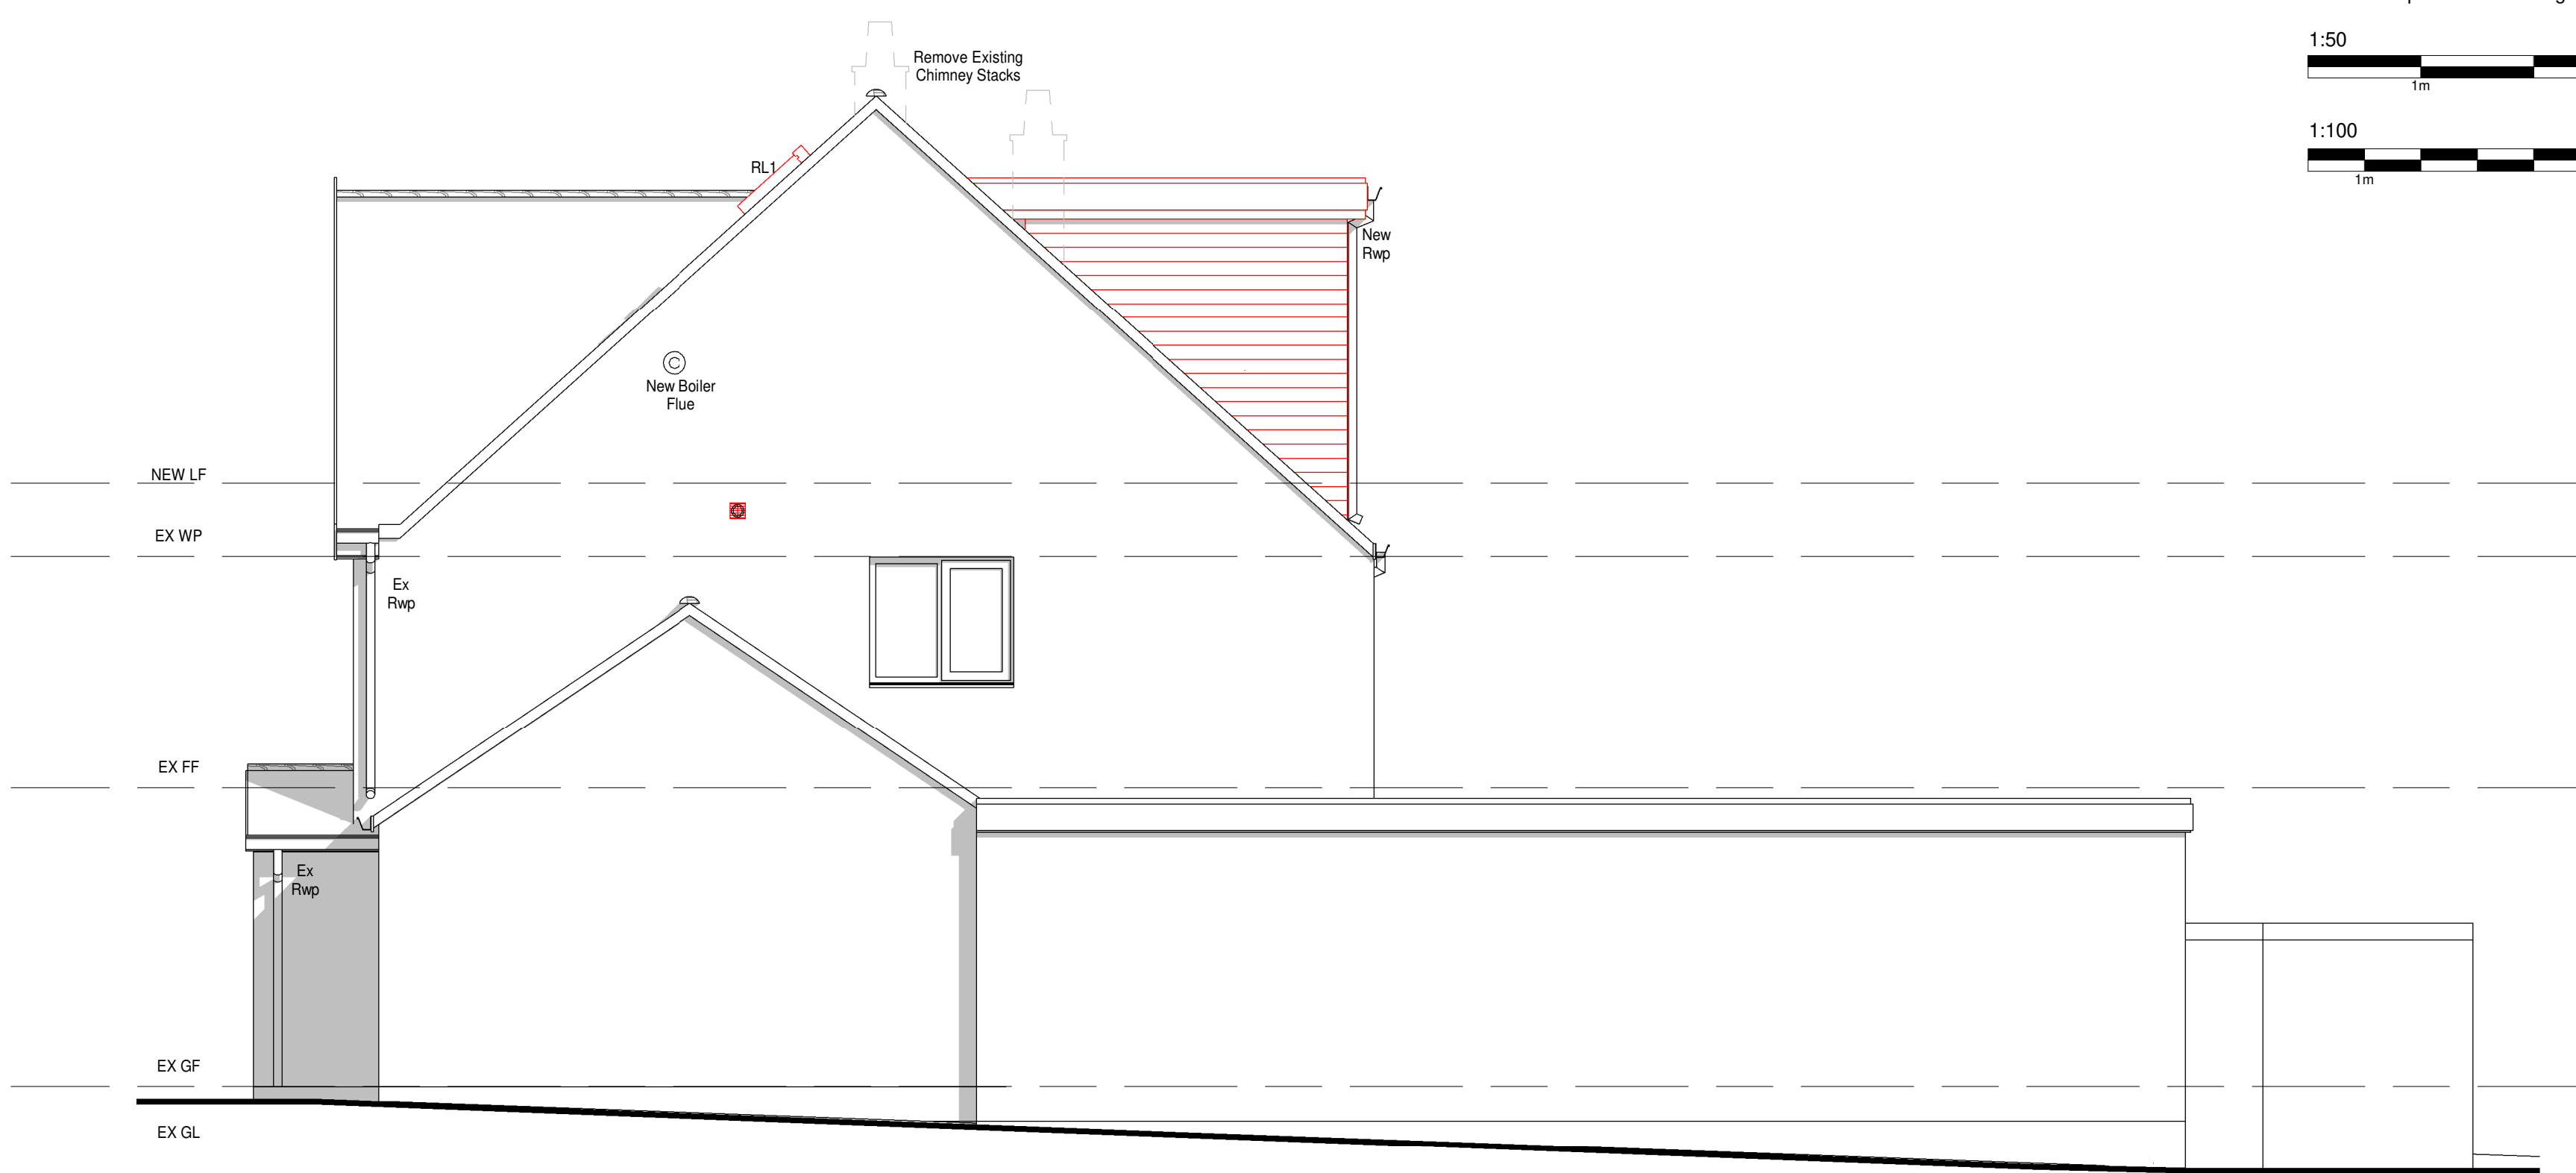


1 Proposed South West Elevation
1 : 50



2 Proposed East Elevation
1 : 50



3 Proposed North East Elevation
1 : 50

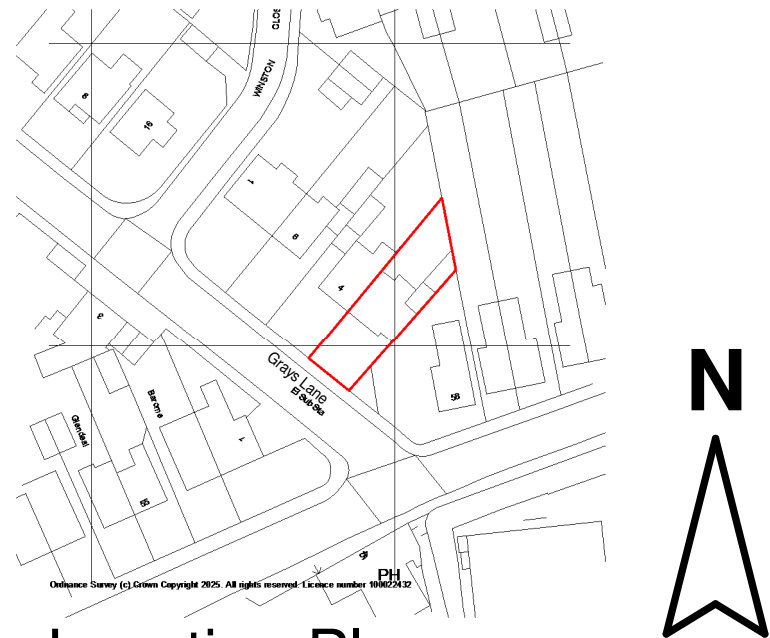

5 Location Plan
1 : 1250

MATERIALS

Walls
Existing Face Brick & Smooth White Render
Proposed Tile Hanging to Dormer

Roof
Existing Concrete Plain Tiles & Resin Flat
Roof
Proposed Resin Flat Roof

Windows
Existing White UPVC Windows
Proposed White UPVC Windows and Velux
Roof Light

Doors
Existing UPVC doors

KEY PLAN

Site Boundary


Proposed Face Brick

Proposed Flat Roof

Landscaping

Driveway

Paving Slabs

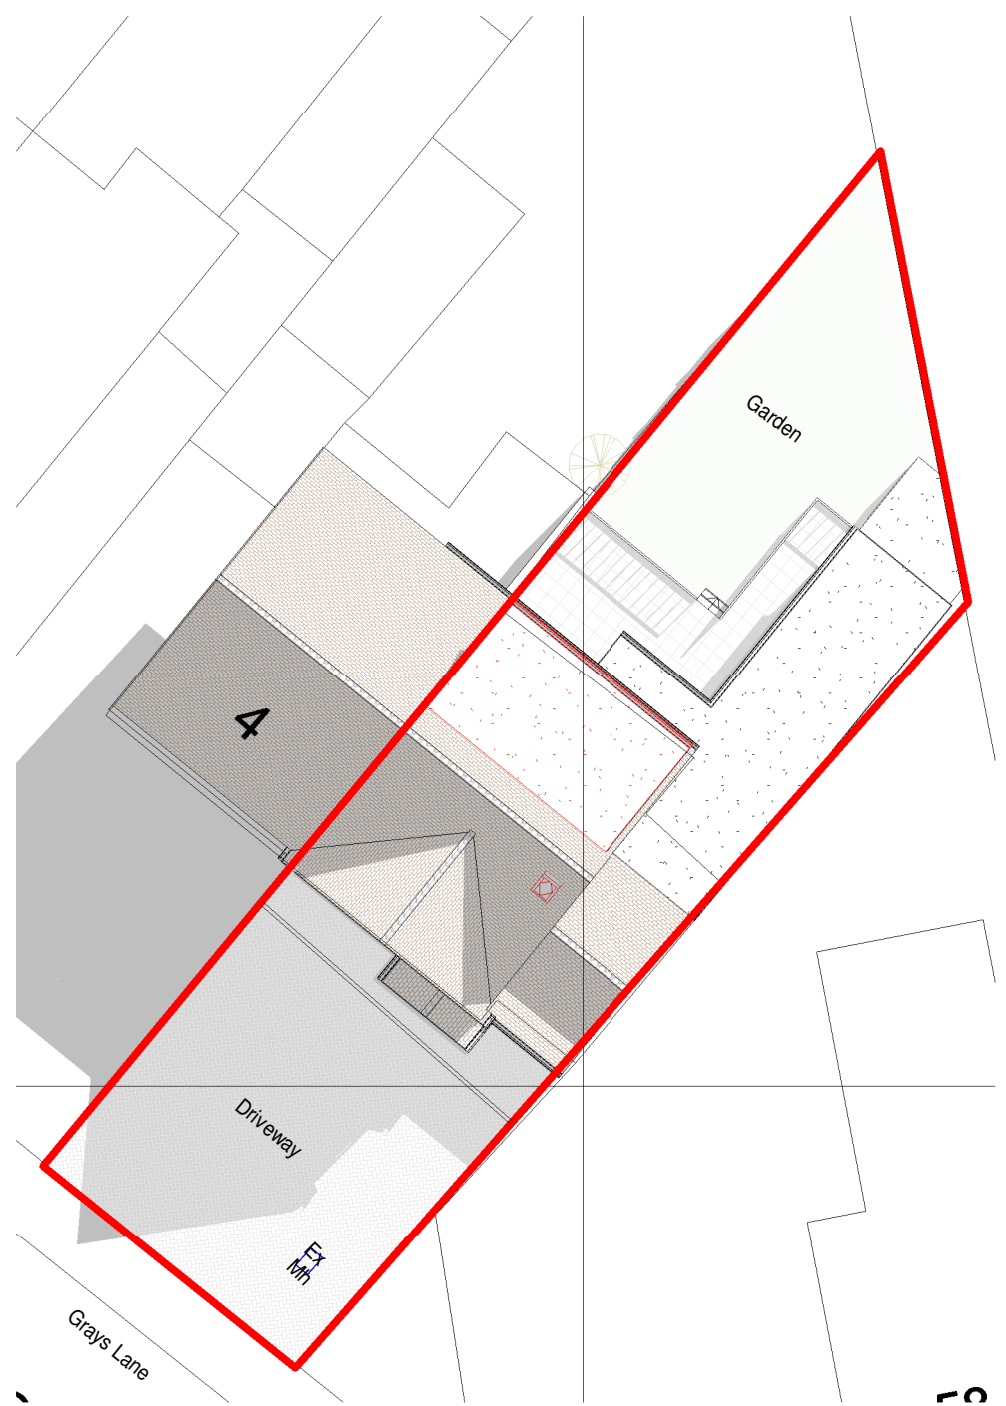

4 Proposed Site/Roof Plan
1 : 200



6 3D View

A Storage & ES
Amendments 21/01/2025 GLH



HOME EXTENSION TEAM

4 Brand Street, Hitchin, Hertfordshire, SG5 1HX
Tel: (01462) 440099 E-mail: hitchin@het.co.uk

Client
Mr and Mrs Horne

Project
2 Grays Lane
Hitchin
Hertfordshire
SG5 2HA

Drawing Title
Proposed Loft Conversion, Including
1 no. Roof Light to Roof Slope and
Removal of two Chimneys.

Proposed Elevations, Proposed
Site/Roof Plan, Location Plan & 3D
View.

Scale:	Date:	Drawn by:	Checked by:
As indicated	06/01/2025	GLH	DC/TB

Dwg. No.	Rev.
HET-1820/02	A