


1:50
1m 5m

1:100
1m 10m

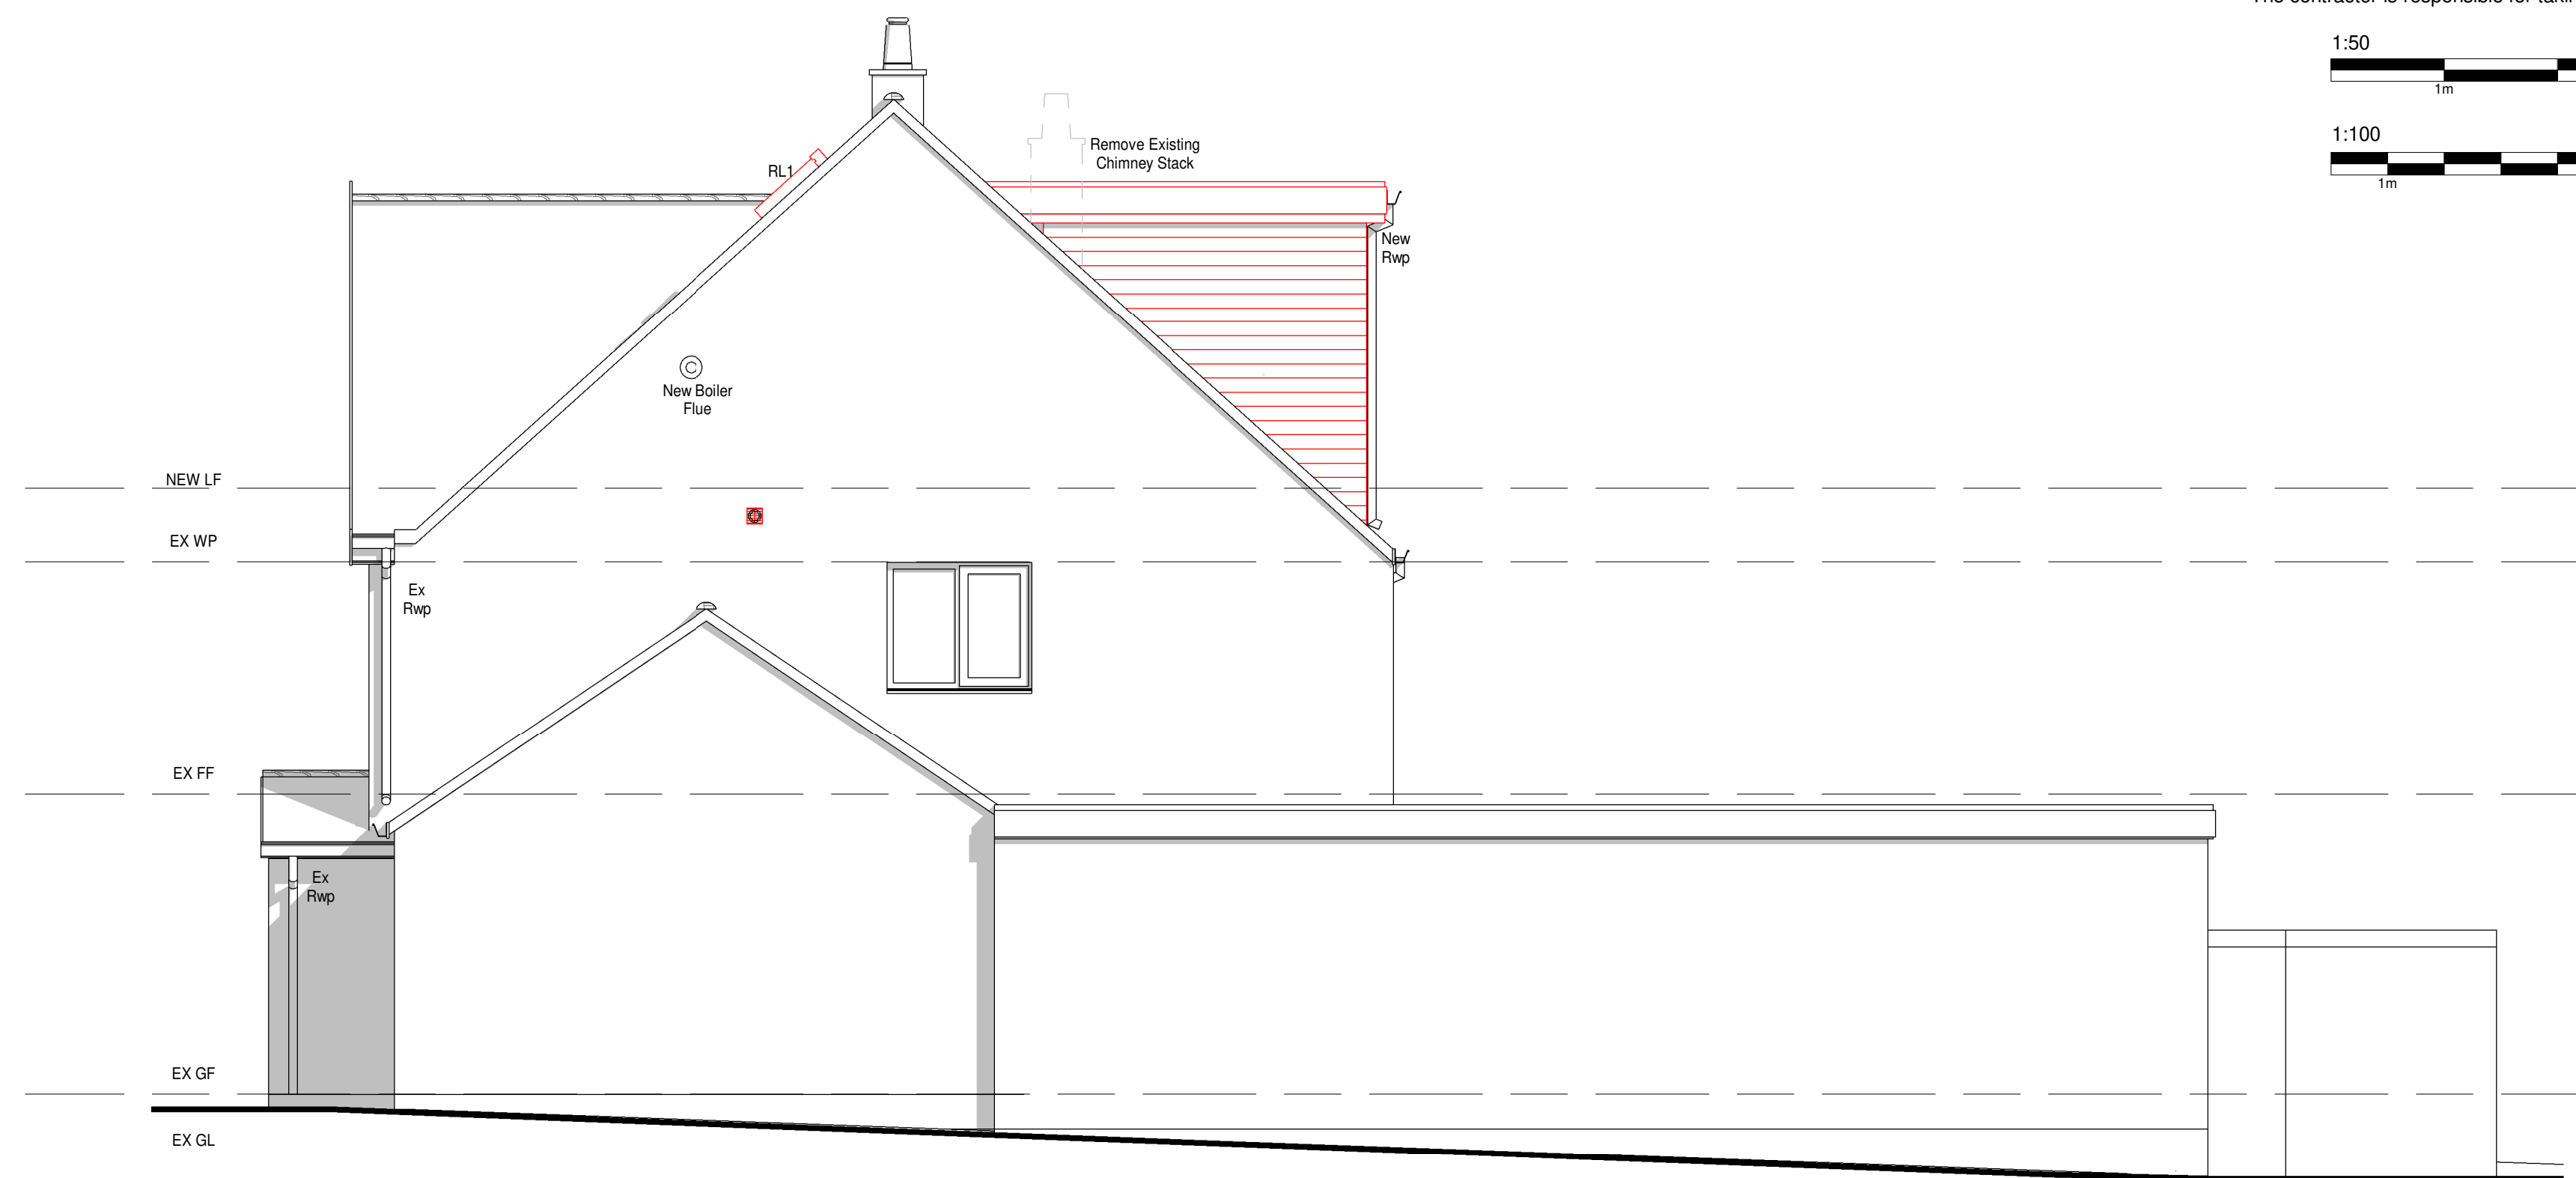


1 Proposed South West Elevation
1 : 50



2 Proposed East Elevation
1 : 50



3 Proposed North East Elevation
1 : 50

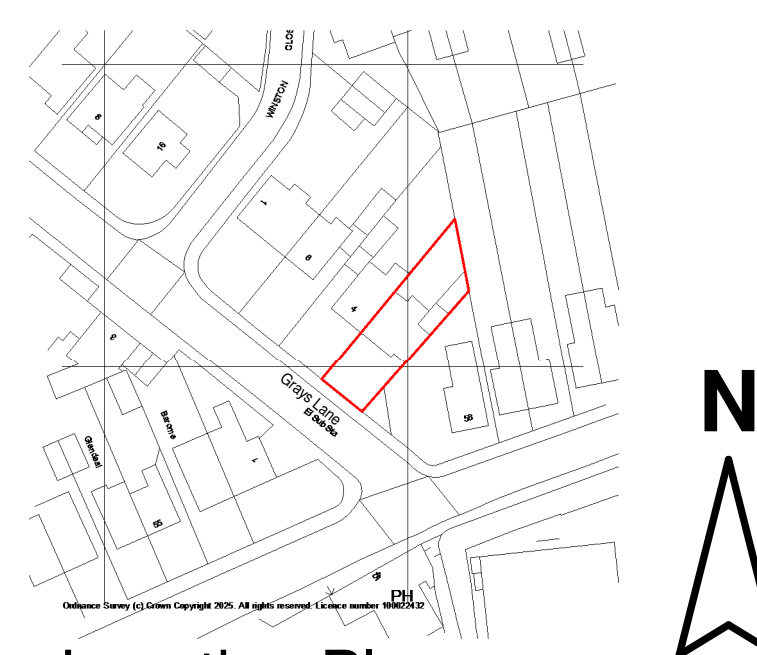

5 Location Plan
1 : 1250

MATERIALS

Walls
Existing Face Brick & Smooth White Render
Proposed Tile Hanging to Dormer



Roof
Existing Concrete Plain Tiles & Resin Flat
Proposed Resin Flat Roof

Windows
Existing White UPVC Windows
Proposed White UPVC Windows and Velux
Roof Light

Doors
Existing UPVC doors

KEY PLAN

Site Boundary
Proposed Face Brick
Proposed Flat Roof
Landscaping
Driveway
Paving Slabs

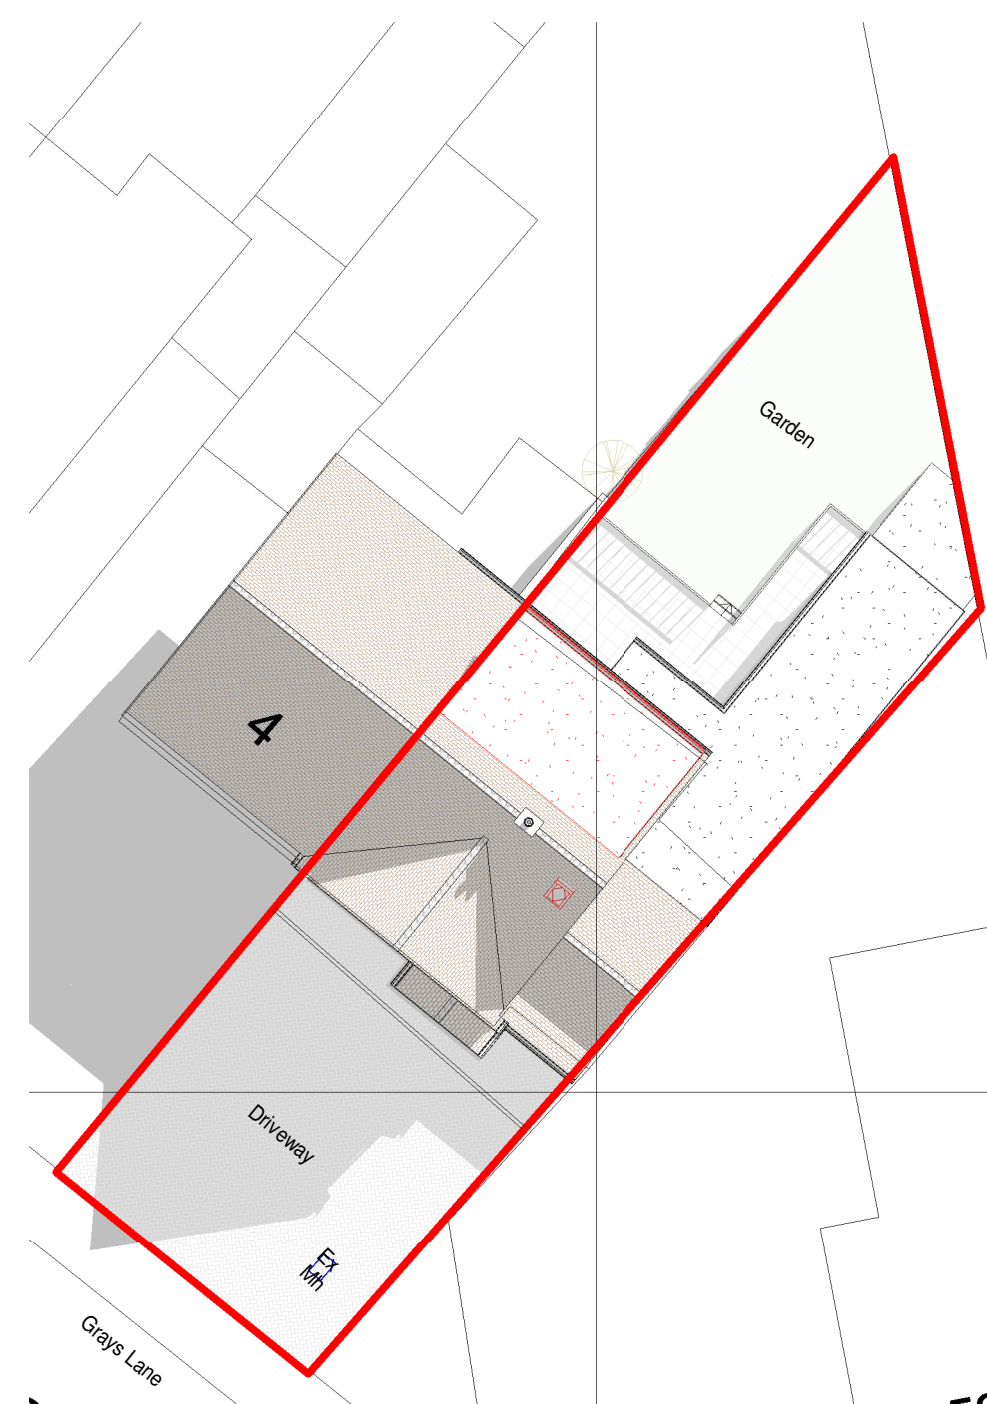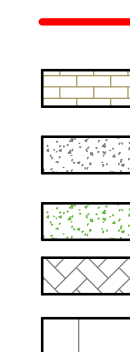

4 Proposed Site/Roof Plan
1 : 200



6 3D View



Client
Mr and Mrs Horne

Project
2 Grays Lane
Hitchin
Hertfordshire
SG5 2HA

Drawing Title
Lawful Development: Proposed Loft Conversion,
Including 1 no. Roof Light to Roof Slope &
Removal of Rear Chimney.

Proposed Elevations, Proposed
Site/Roof Plan, Location Plan & 3D
View.

Scale:	Date:	Drawn by:	Checked by:
As indicated	06/01/2025	GLH	DC/TB

Dwg. No.	Rev.
HET-1820/02	