



It is the responsibility of the owner/client to ensure that all aspects of the Party Wall Act 1996 are complied with (if applicable) along with obtaining Severn Trent approval if building over or within 3.0m of a public sewer prior to works commencing on site

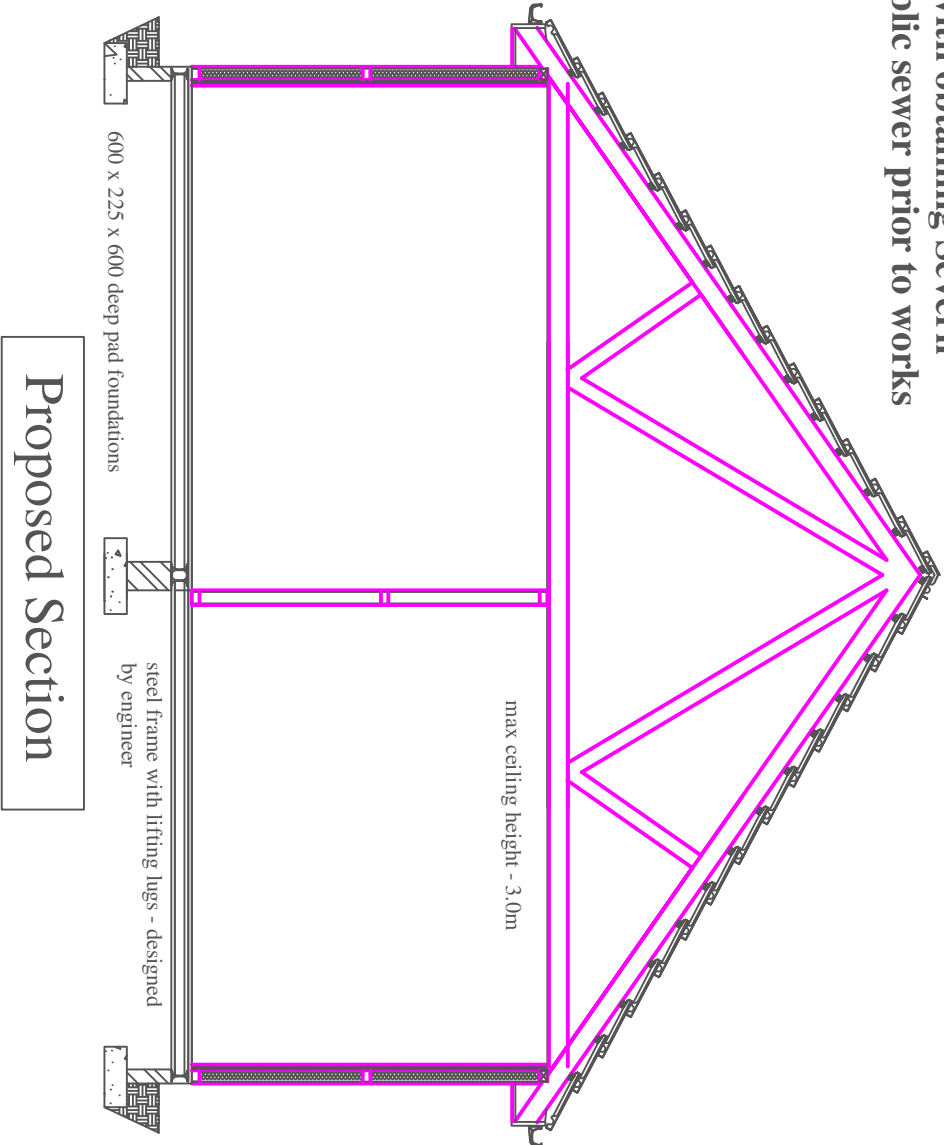

Proposed Section

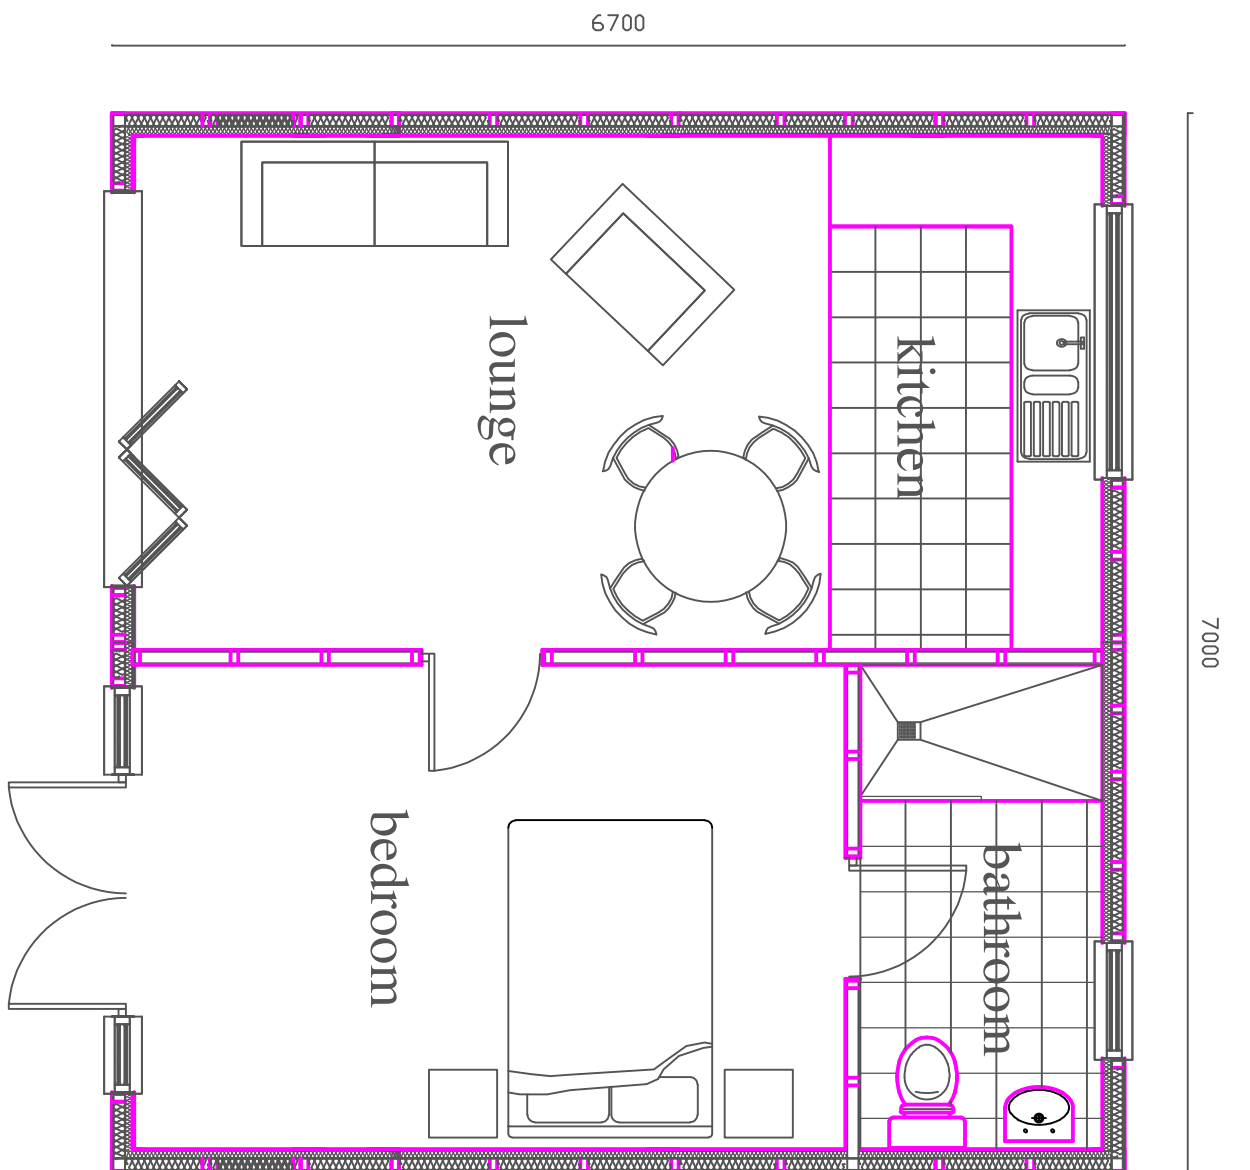


Proposed Plan

frame to be designed to be moveable in 2 no sections with "split" at midspan




Location Plan


©Crown Copyright and database rights 2026 OS Licence no. AC0000849896

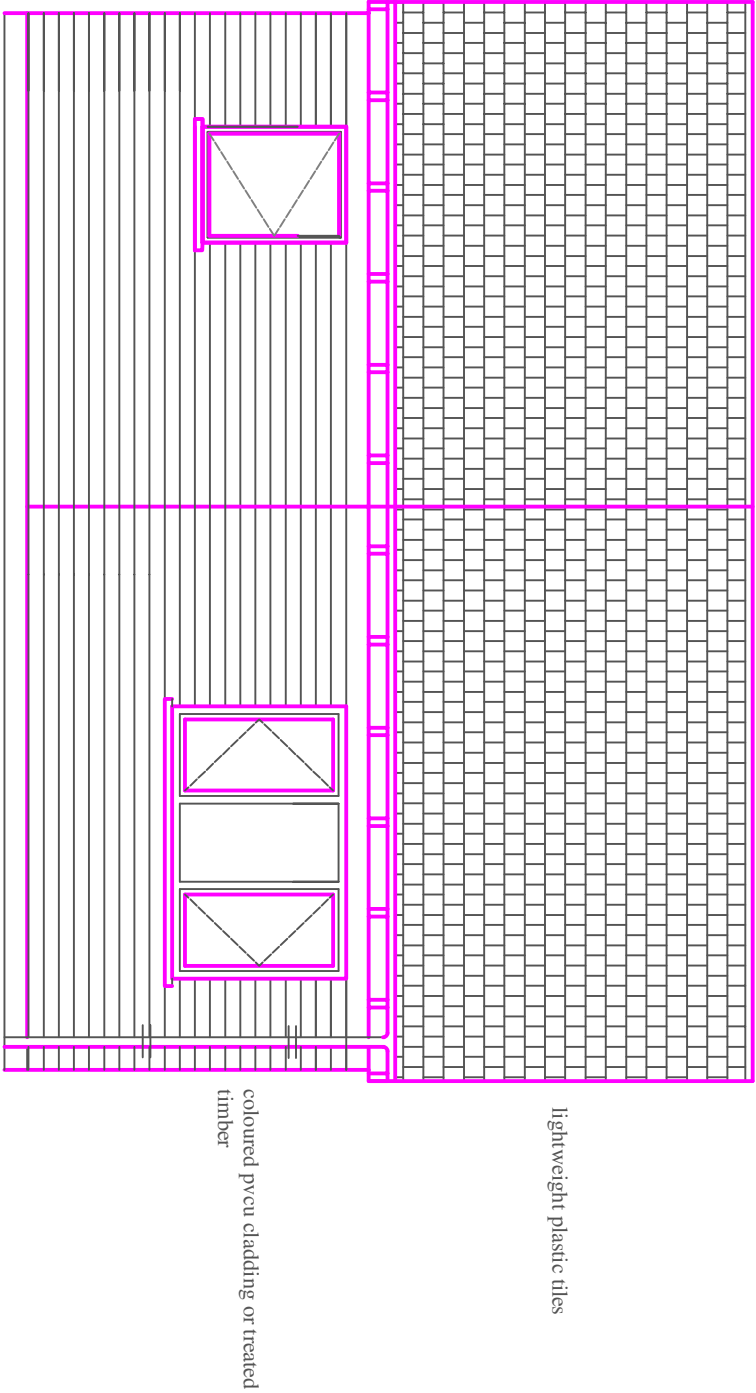


Rear Elevation

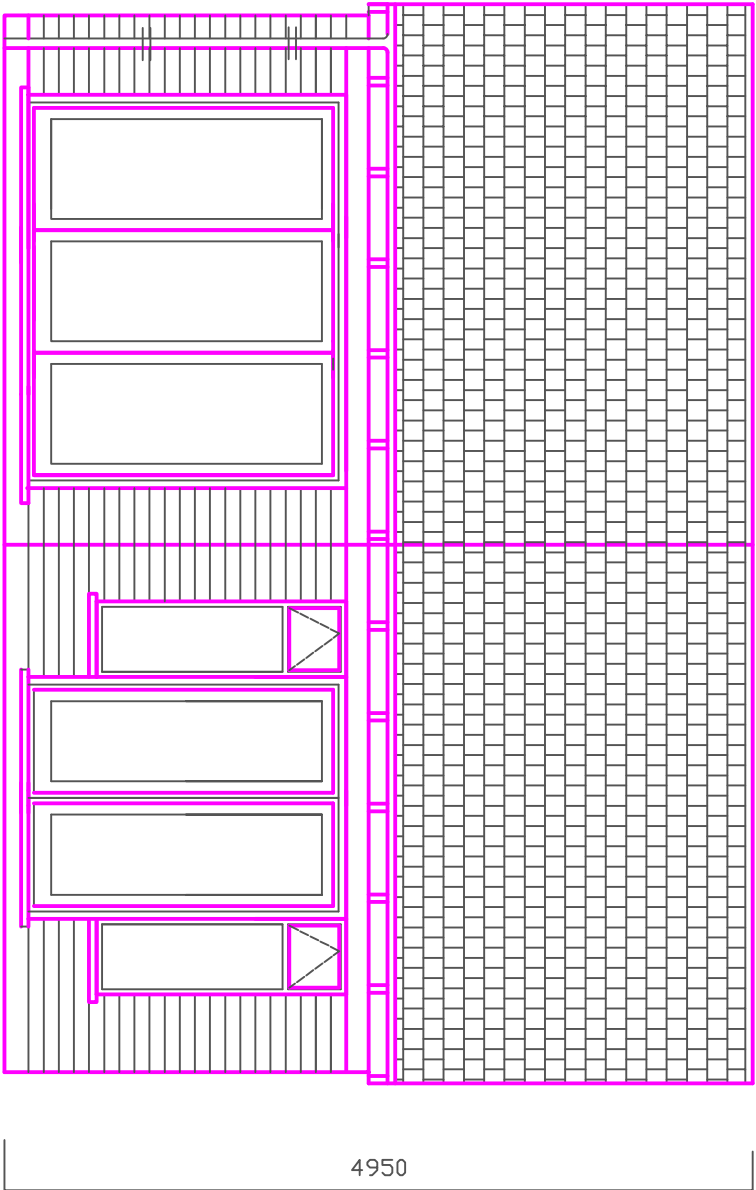


Front Elevation

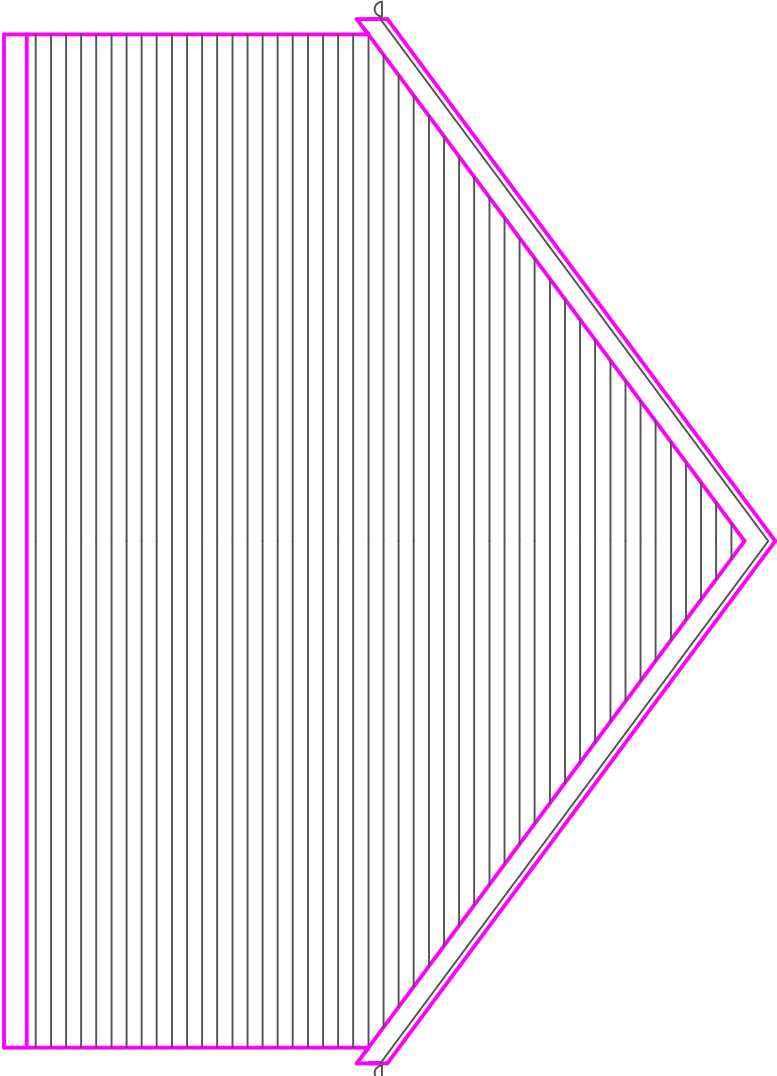

Side Elevations

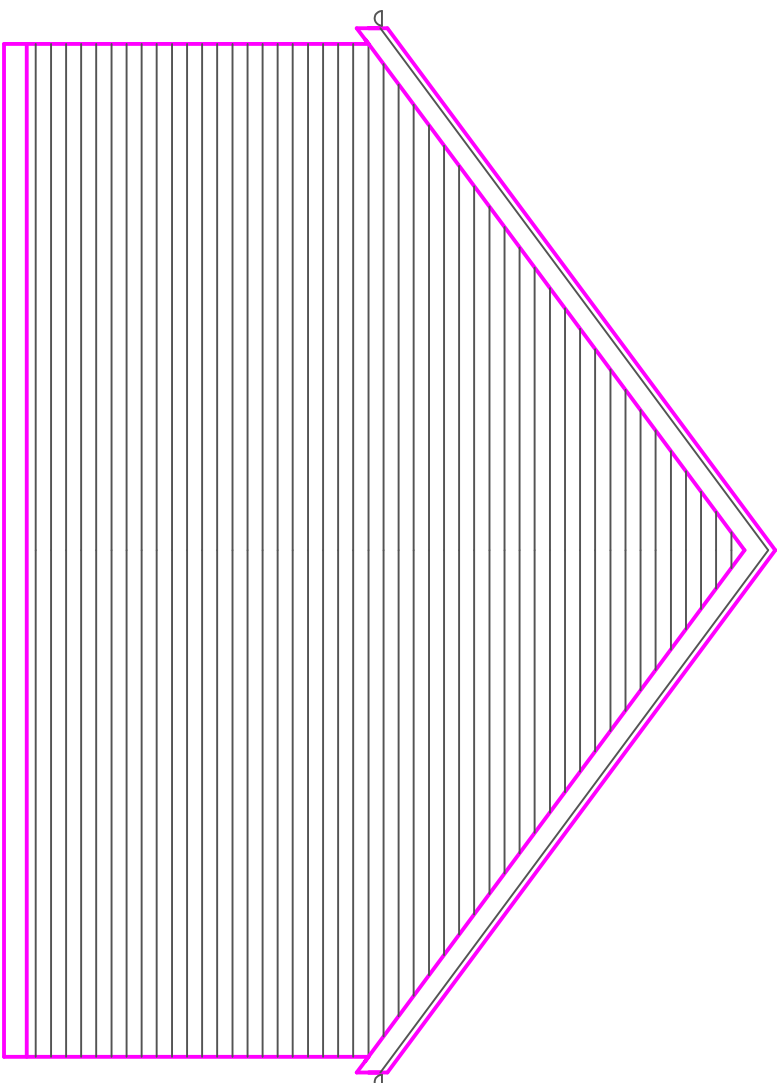

Block Plan

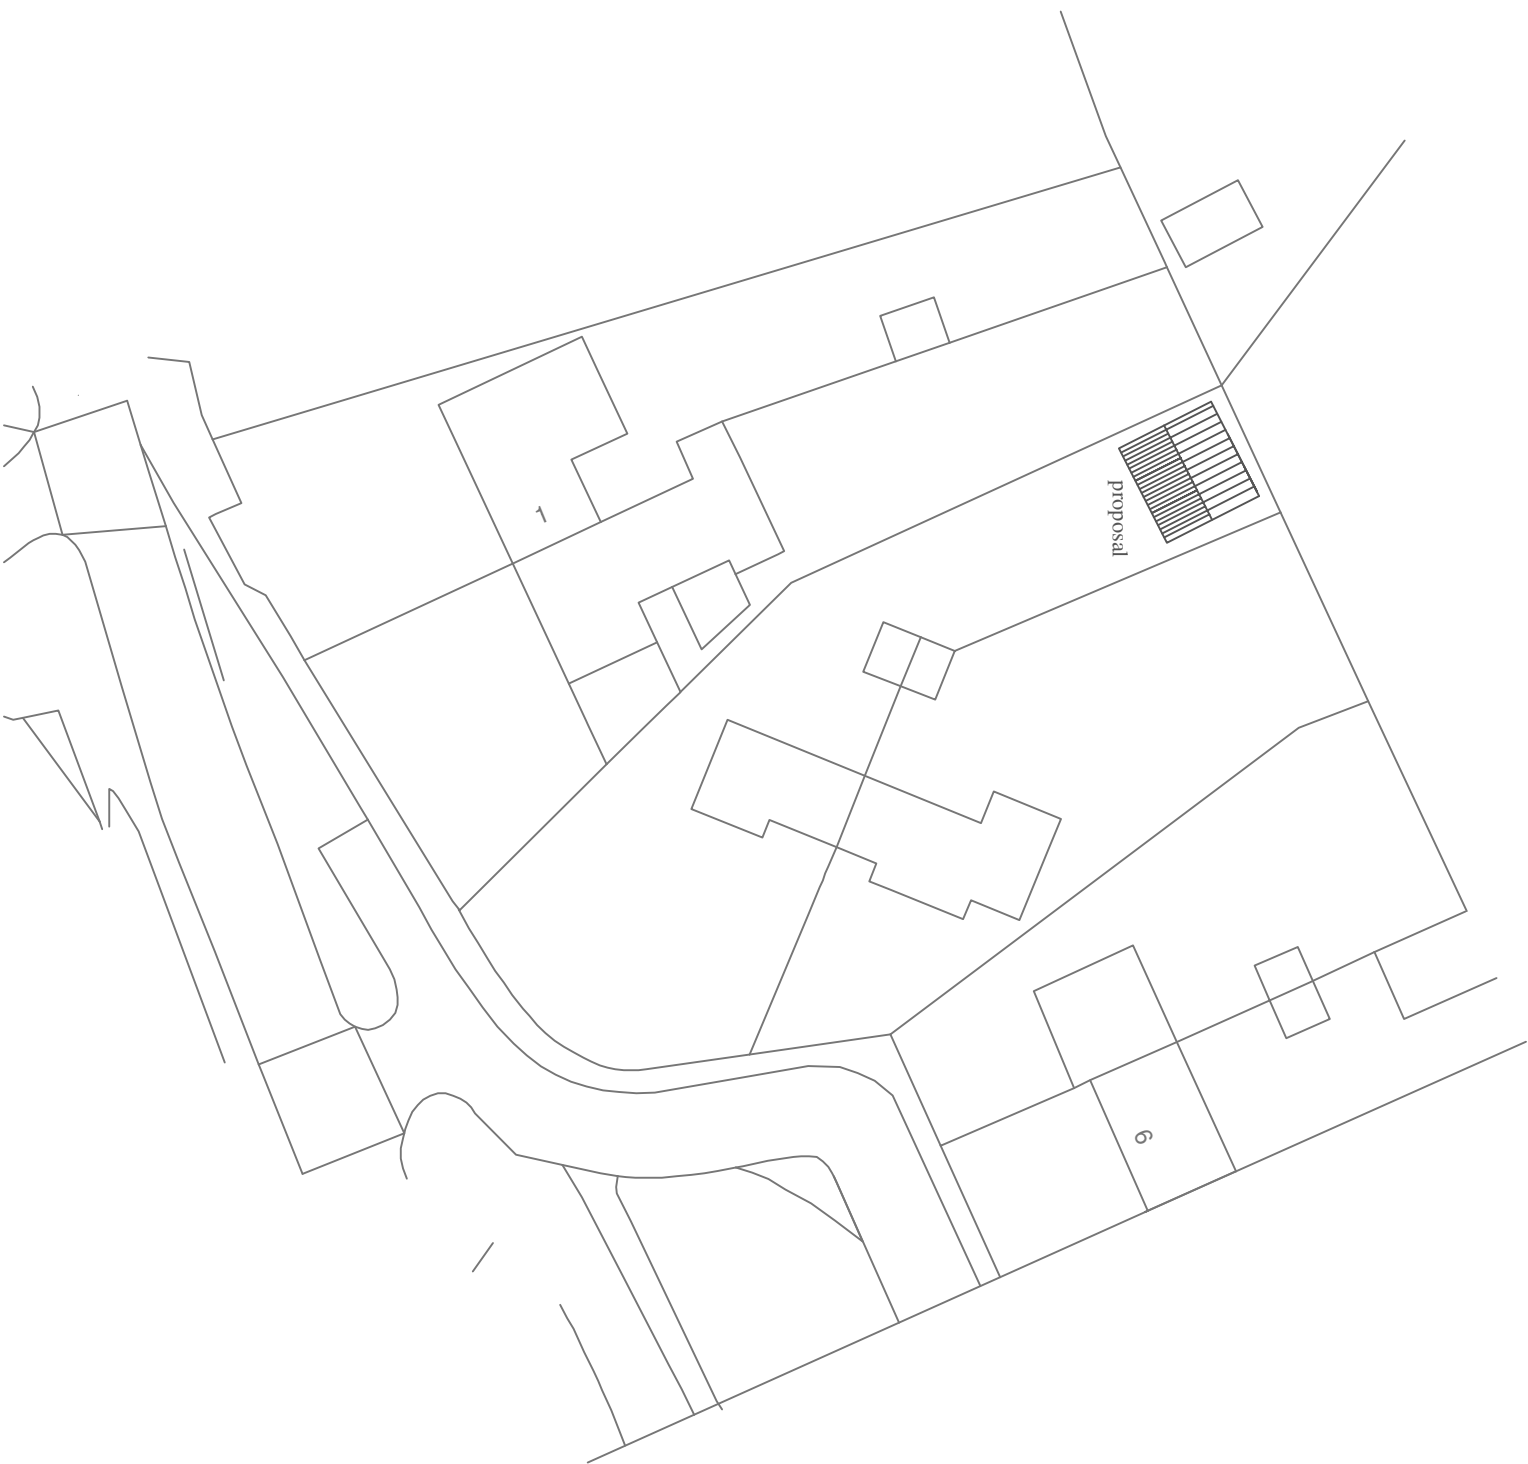

H&S NOTES

DANGER: ELECTRICITY service into existing building. Contractor to confirm position of electricity cables before commencing on site, positions of service cable to be marked on site, and also on copy of plans, once position of cable has been established.

DANGER: GAS service into existing buildings, care must be taken when any excavation is taking place near these positions. Confirm position of gas supply pipe to be marked on site, and also on copy of plans, once position of pipe has been established. **IN AN EMERGENCY CALL 0800 111 999 IMMEDIATELY.**

WATER supply to be located and isolated prior to the removal of any pipework, water supply pipe to be adequately protected from accidental/willful damage at all times.

Site to be used for the demolition/construction of the proposed works, which is to be protected at all times along with adjacent properties, not forming part of the works.

Contractor is to ensure that the supply of all services (gas, electricity, water, sewerage, etc.) is not affected by the proposed works. If this proves not to be the case then the contractor is to fully advise properties affected as soon as the problem is known, and is to negotiate with adjacent properties regarding any appropriate action that may be required to restore connection.

No Date Revision

Proposal "Caravan2 to Form Ancillary Accomodation at 3 Baldock Lane Wilian Letchworth SG6 2AY"			
Date: June26	Scale: 1:50 1:500 & 1:1250	Dwg.No: 062603	Revision:

6 Caistor Close
Mile Oak
Tamworth
B78 3PT
mob:07710 038290
email: Dgnalpas@aol.com

JMA
Building Design

Proposed Plans & Elevations

All dimensions must be checked on site before work begins
Drawing for Planning & Building Regulation approval