


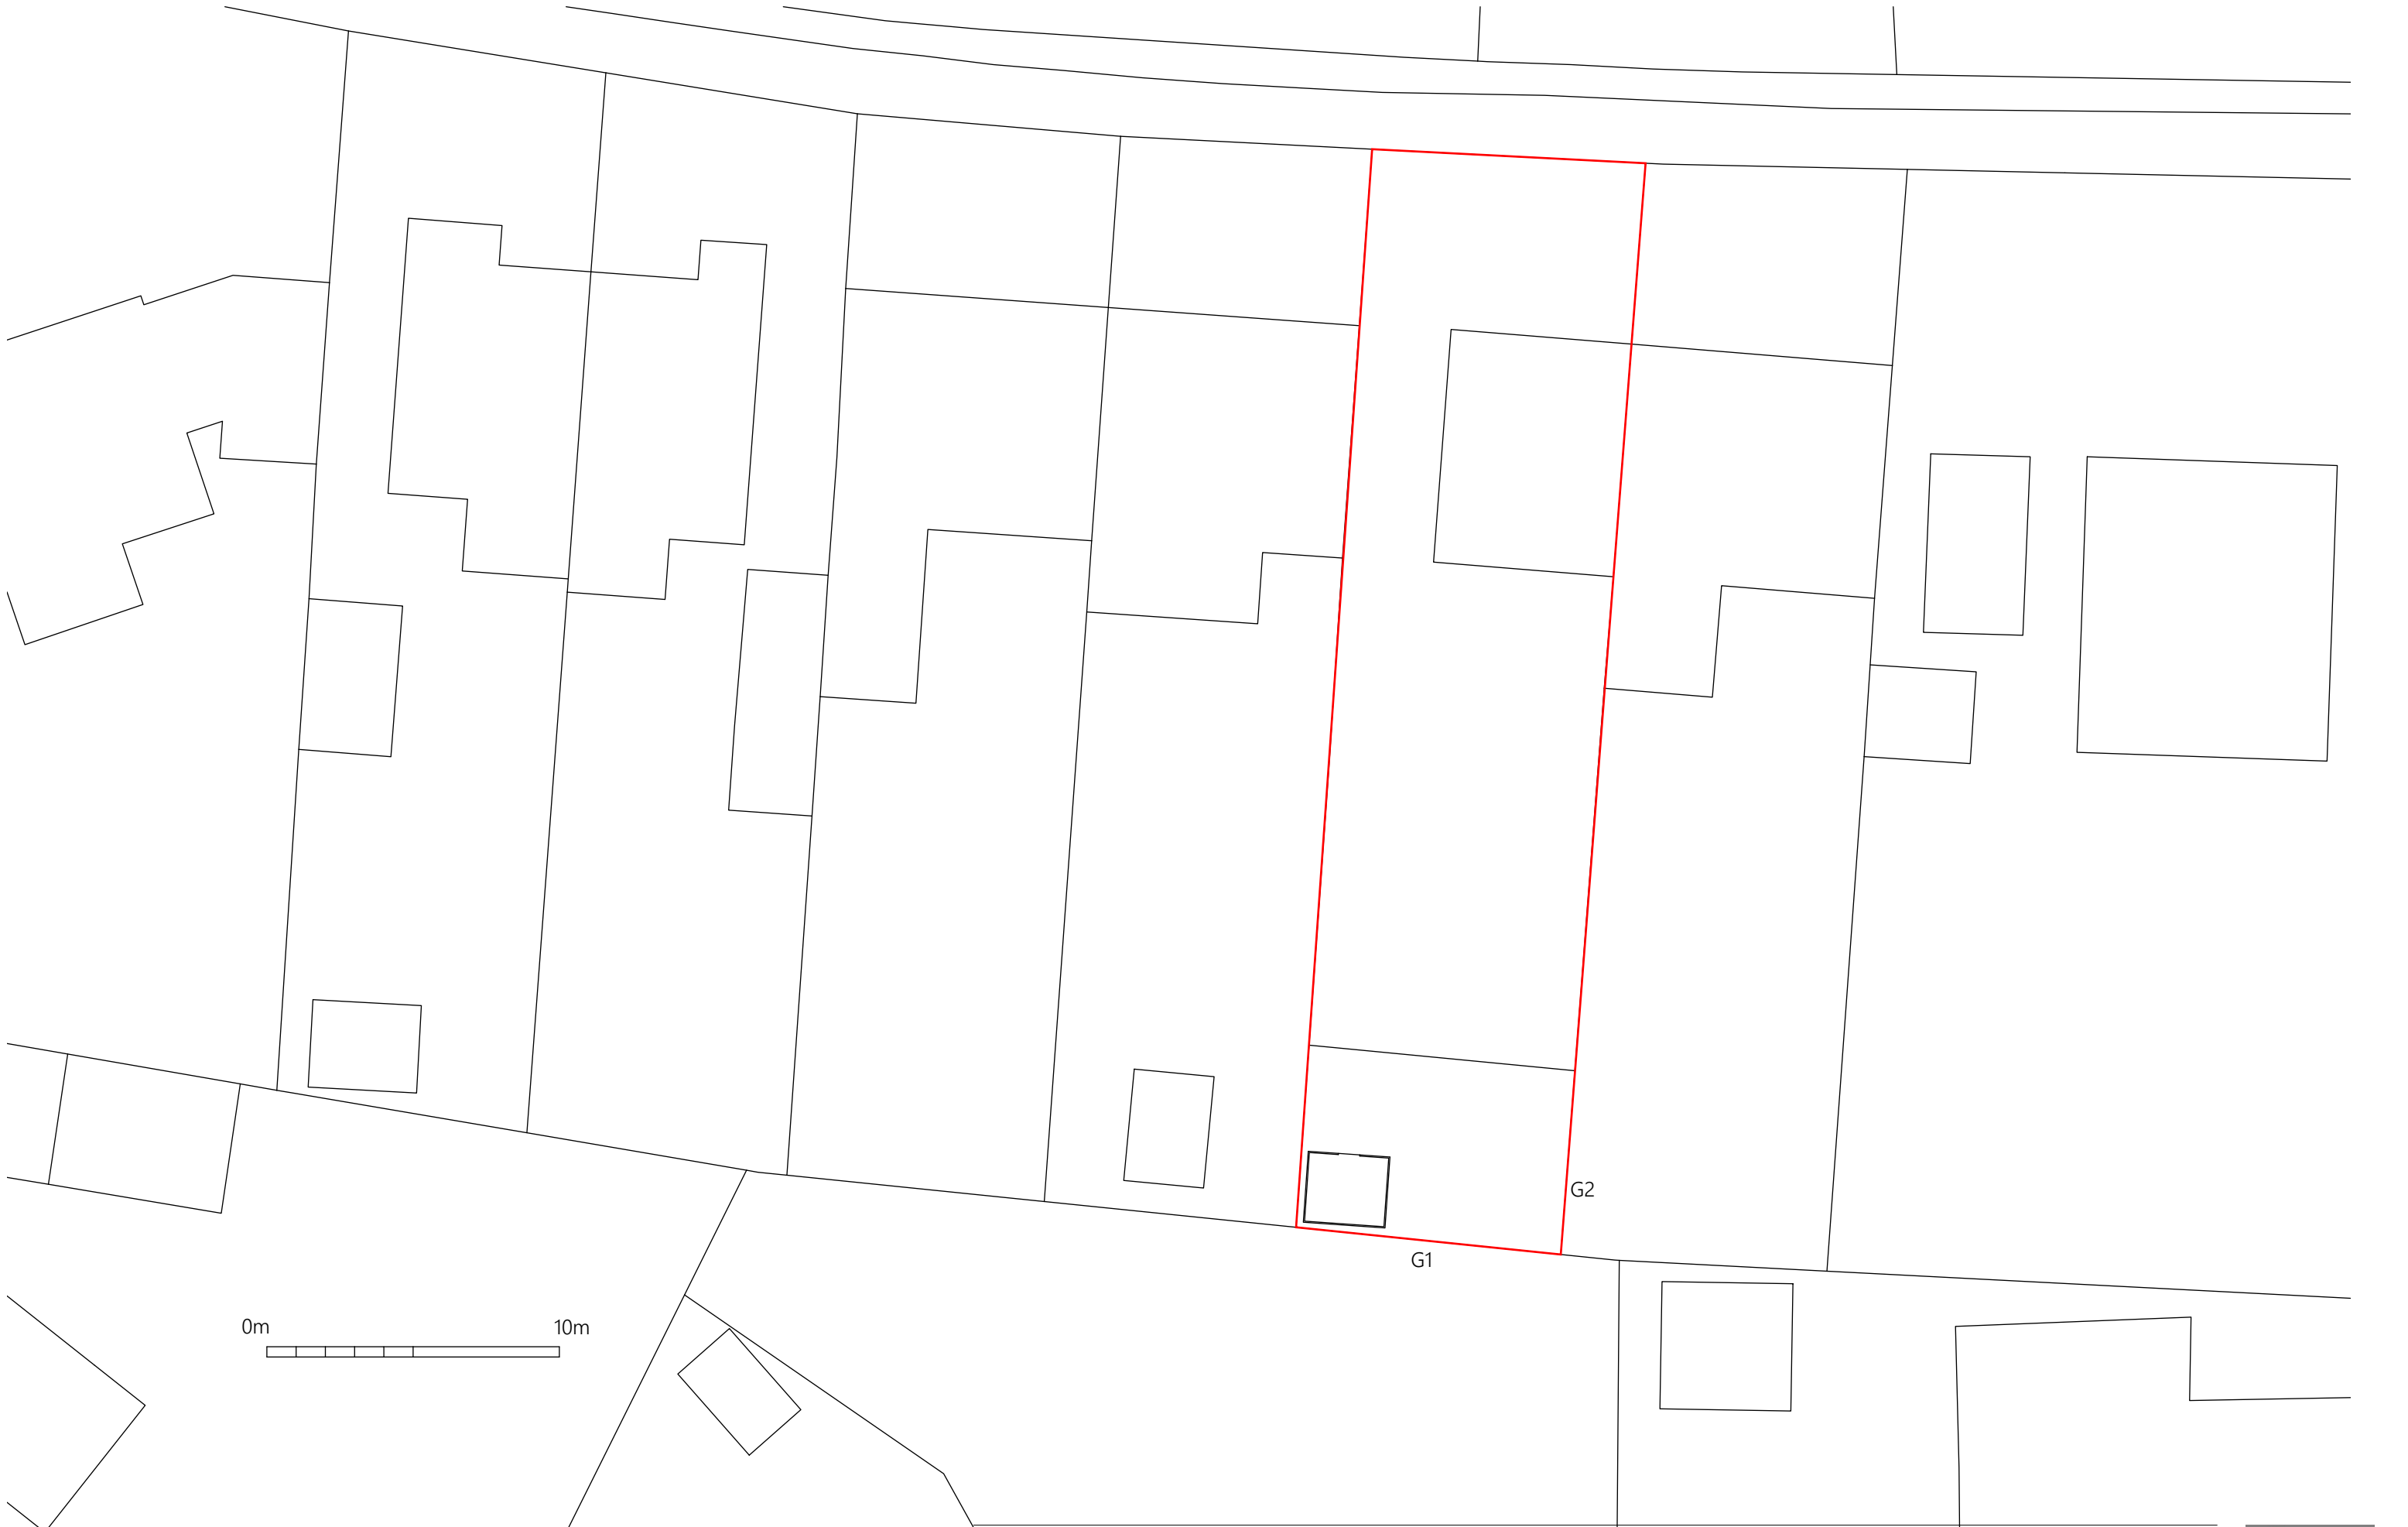

DRAWING NO:

02

REVISION:

15/10/2025

A

TITLE: Existing Site Plan

SITE: 146 Wymondley Road

General Notes:

- 1.To be read in conjunction with other consultants drawings.
 - 2.All Dimensions to be checked on site.
 - 3.Not for construction.
 - 4.Do not scale off drawing (Except for Planning purposes only).
- ©2025 Acre Planning Limited
Company No: 11184169

