



NOTE: NOT FOR CONSTRUCTION

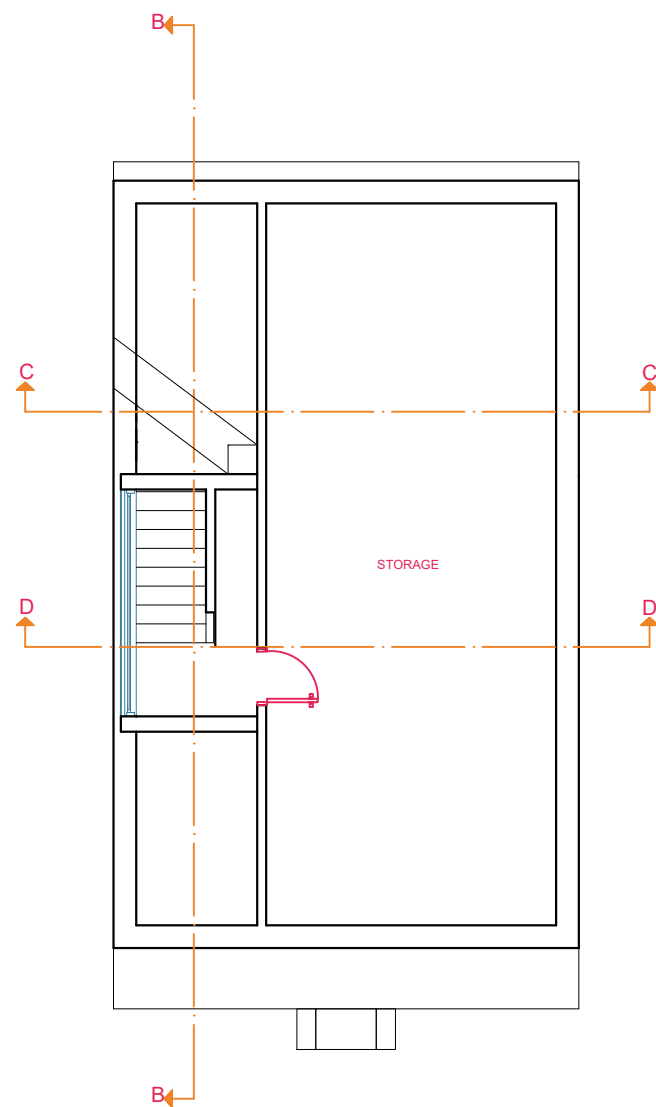


PROPOSED LOFT PLAN

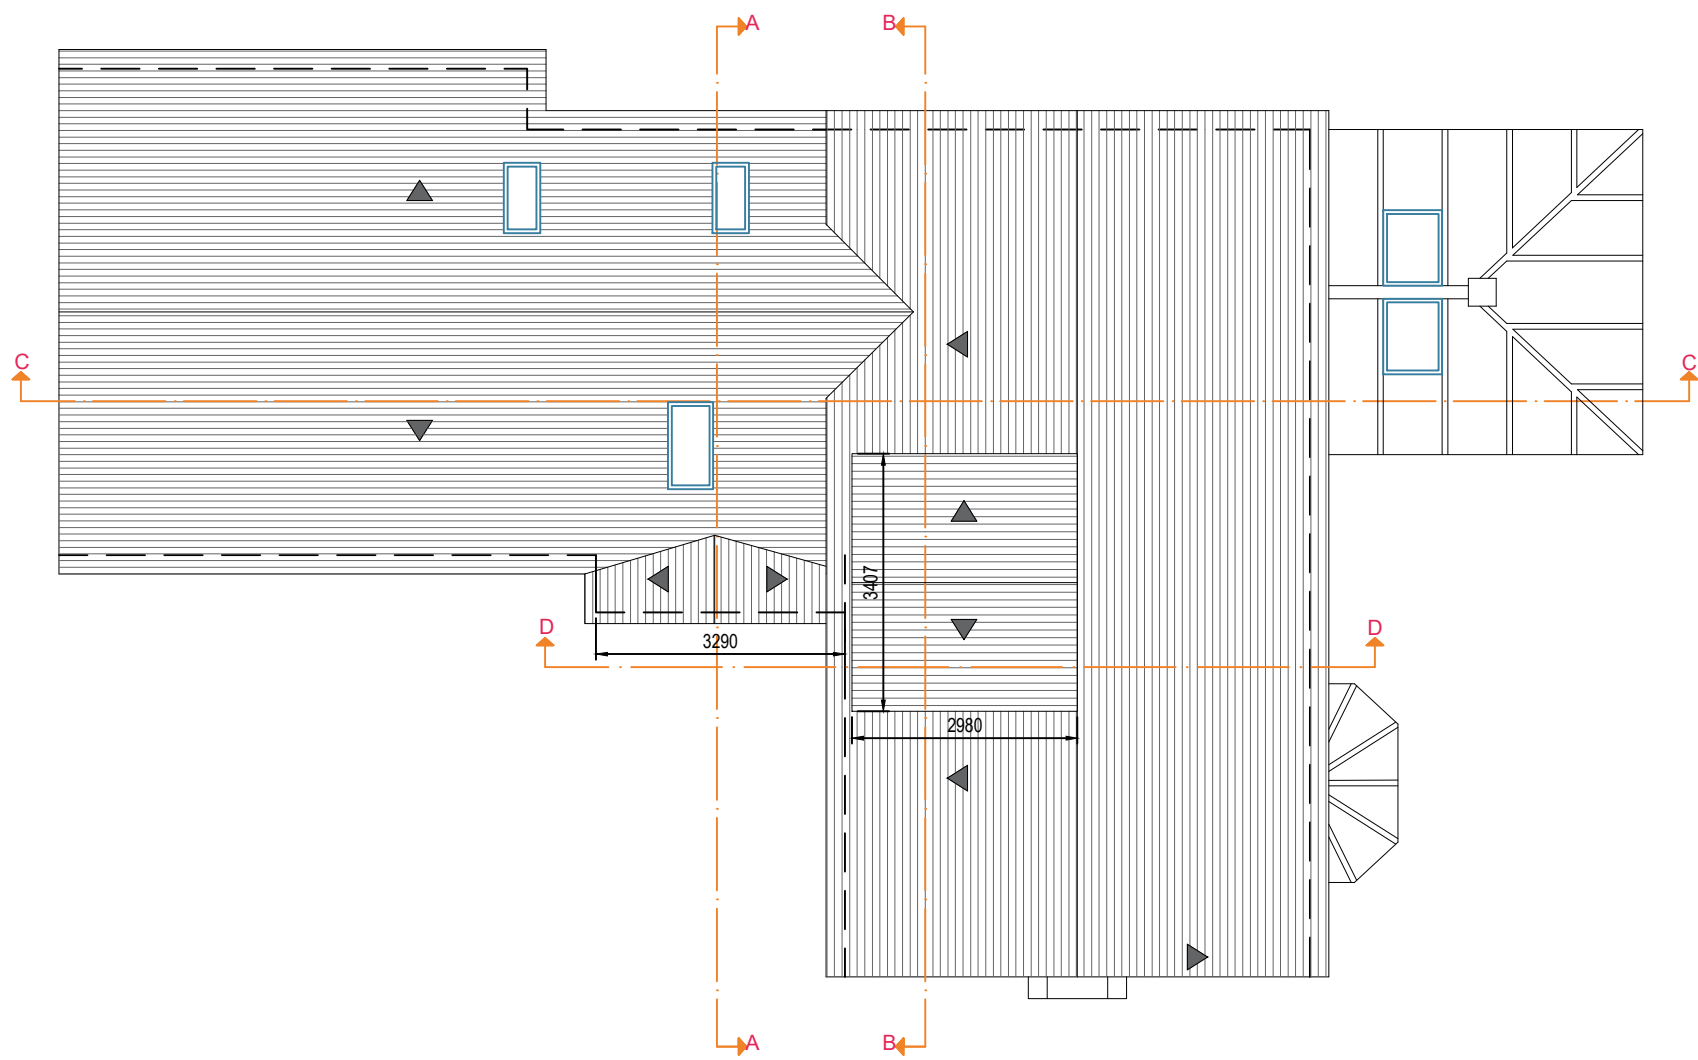

PROPOSED ROOF PLAN

KEY: — SITE BOUNDARY

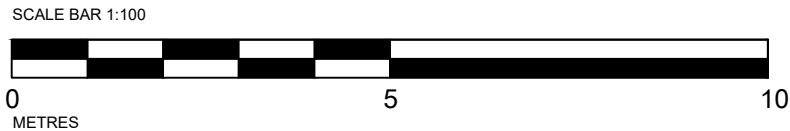

Copyright in design of this drawing is the property of BAYA

• Reproduction in whole or in part is forbidden without written permission from BAYA • All dimensions to be cross checked on site prior to construction. Any discrepancies to be reported to BAYA immediately • Print out to actual size. • Copyright in design of this drawing is the property of BAYA	3 Spinney Close SG4 9PD	 0800 246 5779 info@bayadesign.co.uk 13 Clifton Vale, Bristol, BS8 4PT
	Date:26/07/2024	
	Scale: As noted @ A2	
	Drawing Code: 3/SC-09	
	Revision: R0	
	Proposed Plans-2	