
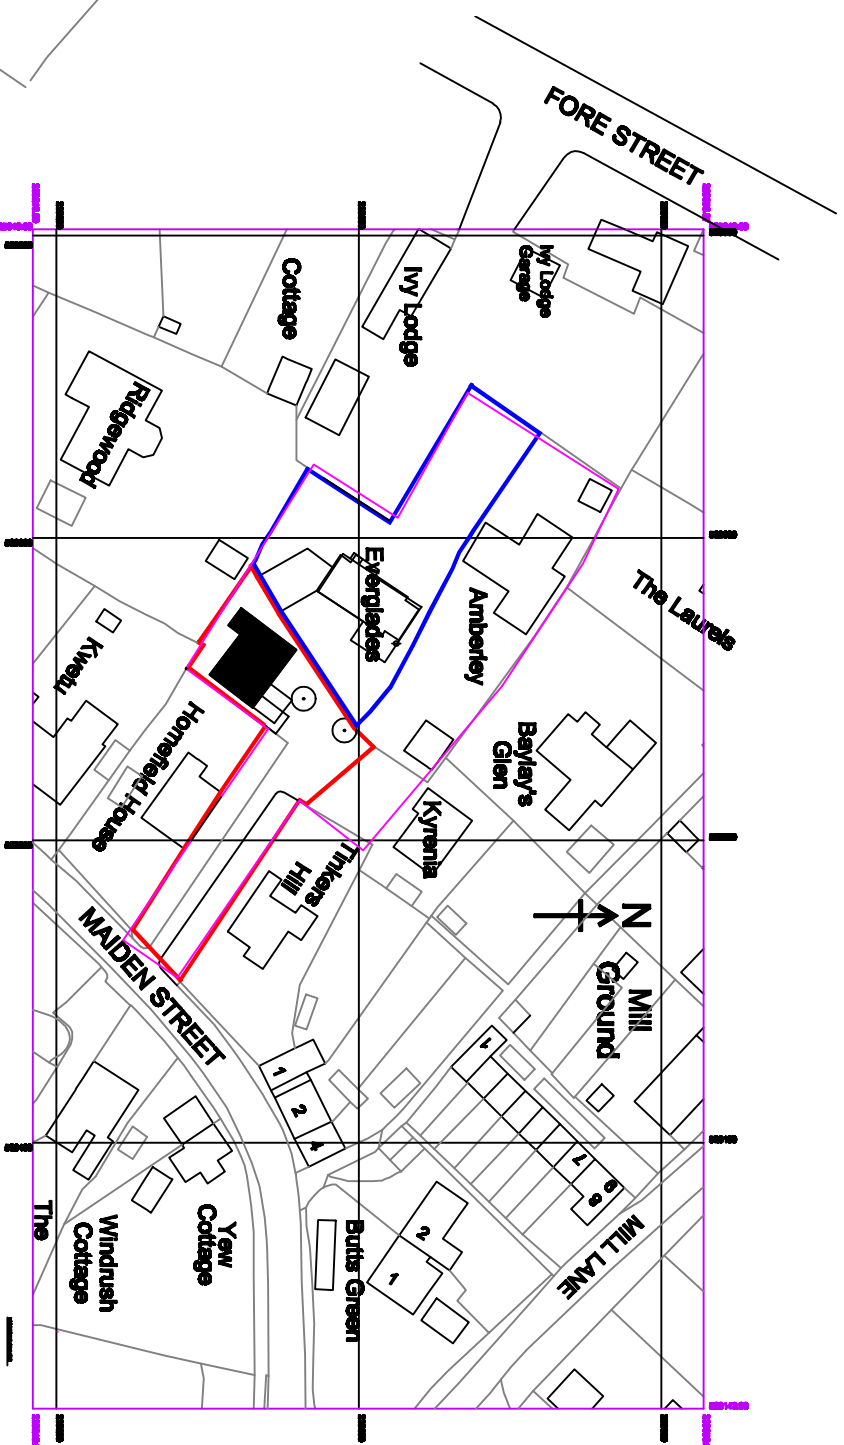


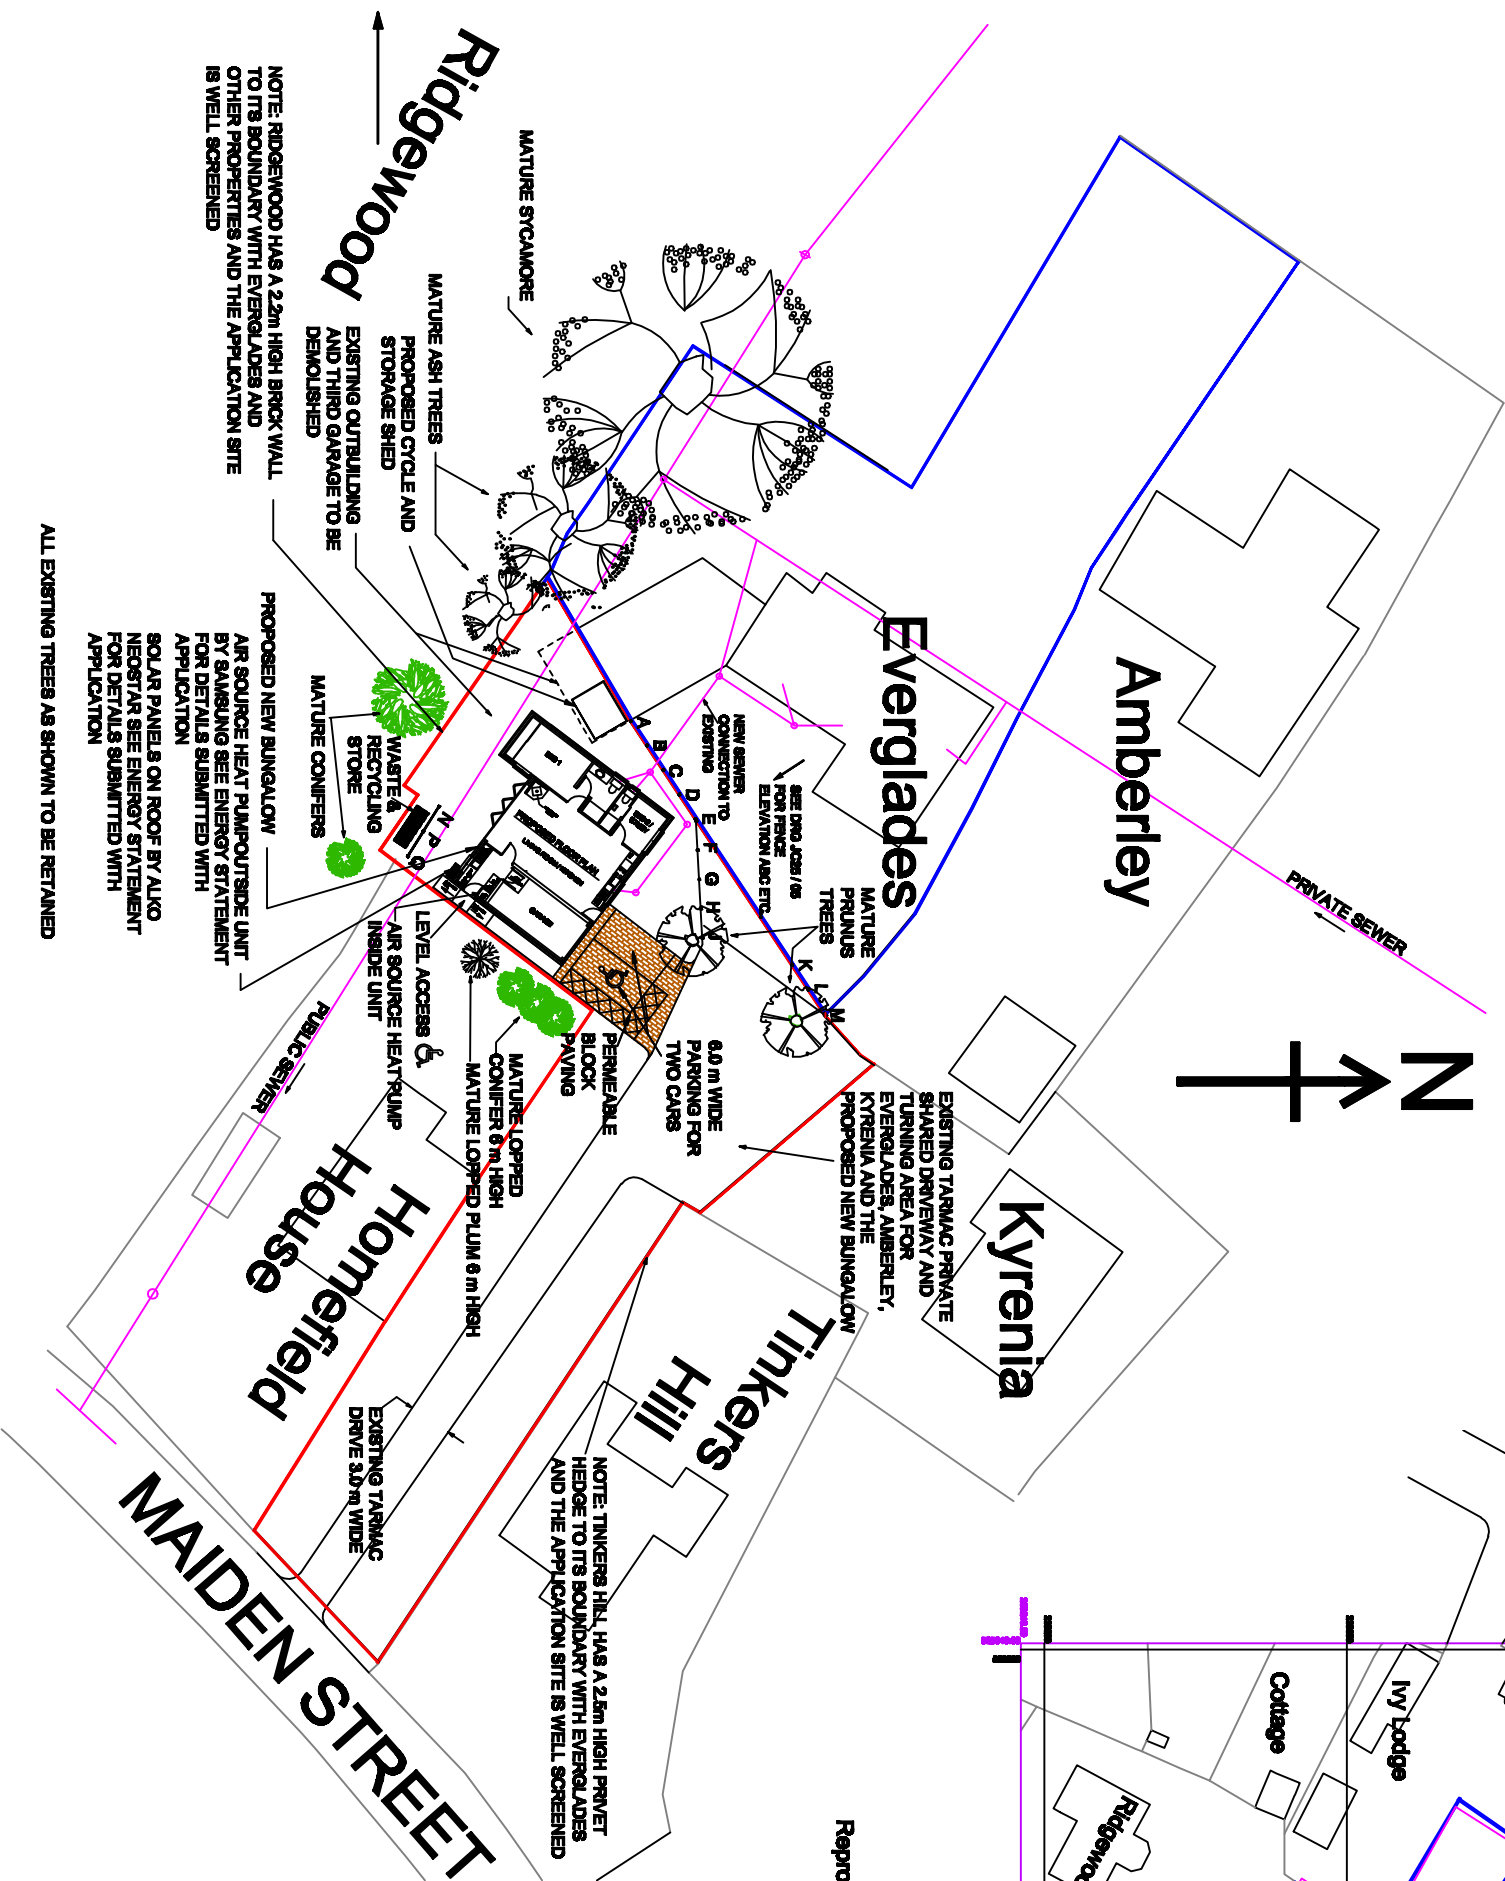

© Crown copyright and database rights 2018 OS 100053143
Reproduction in whole or part is prohibited without the prior permission of Ordnance Survey.

LOCATION PLAN 1:1250

PROPOSED RETIREMENT BUNGALOW AT
EVERGLADES MAIDEN STREET WESTON

LOCATION AND SITE PLANS

DRAWN BY:		DRAWING		REVISION	
JIM CAUDLE		DATE		DATE	
		14.11.2025		02.02.2026	
SCALE AT A3		DRAWING		REV	
1:1250, 1:500, @ A3		NUMBER			
		JC 25 / 01		3	