




PROPOSED EVERGLADES BUNGALOW

PROPOSED 6 FT FENCE
(SEE DRG. JC25-01 AND
JC25-05 FOR DETAILS)

**HIGHEST ROOF LINE OF
EVERGLADES HOUSE**

**IMPRESSION OF PROPOSED FRONT ELEVATION N. E. FROM
EVERGLADES AMBERLEY AND KYRENIA SHARED DRIVEWAY**

0 5 10 metres

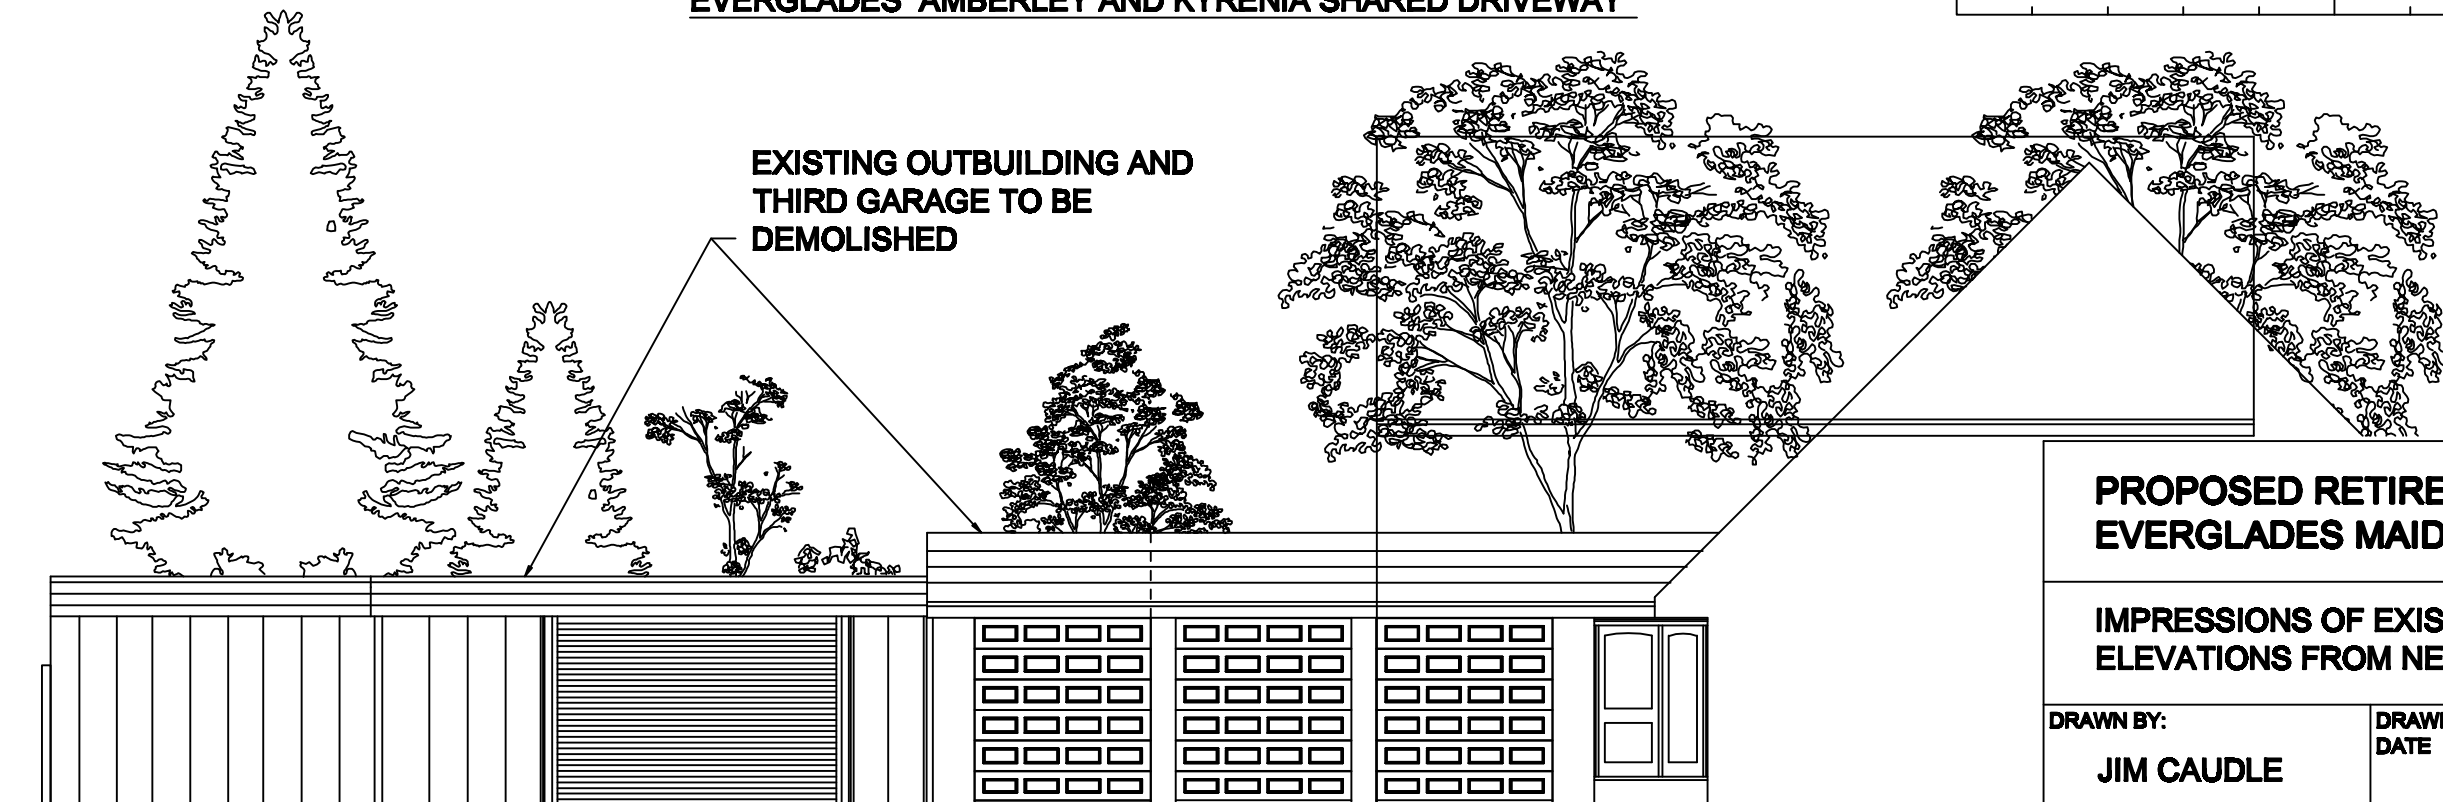

EXISTING OUTBUILDING AND
THIRD GARAGE TO BE
DEMOLISHED

**EXISTING ELEVATION N.E. FROM EVERGLADES AMBERLEY AND
KYRENIA SHARED DRIVEWAY**

**PROPOSED RETIREMENT BUNGALOW AT
EVERGLADES MAIDEN STREET WESTON**

**IMPRESSIONS OF EXISTING AND PROPOSED N.E.
ELEVATIONS FROM NEIGHBOURING PROPERTIES**

DRAWN BY:

JIM CAUDLE

DRAWING
DATE

14.11.2025

REVISION
DATE

03.02.2026

SCALE AT A3

1:100 @ A3

DRAWING
NUMBER

JC 25 / 03

REV

3