






Front Elevation (North West)

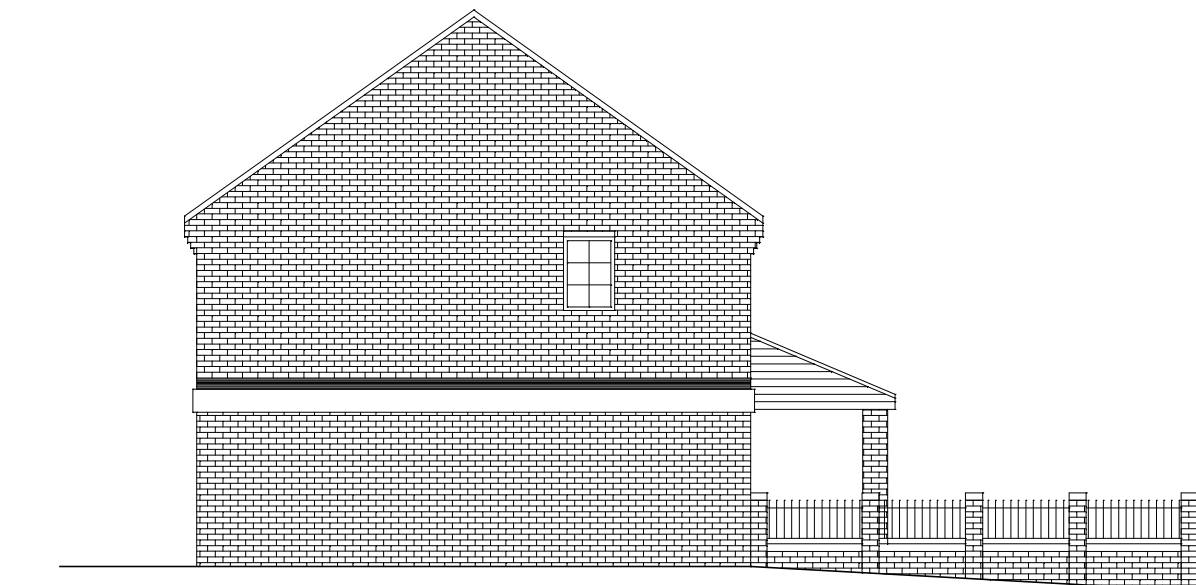


Side Elevation (North East)



Rear Elevation (South East)

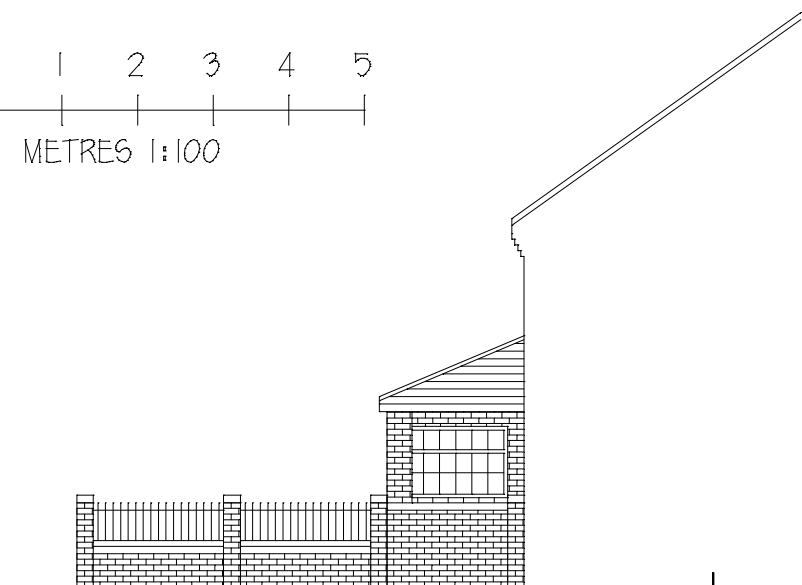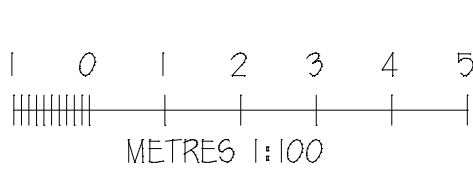

Side Elevation (South West)

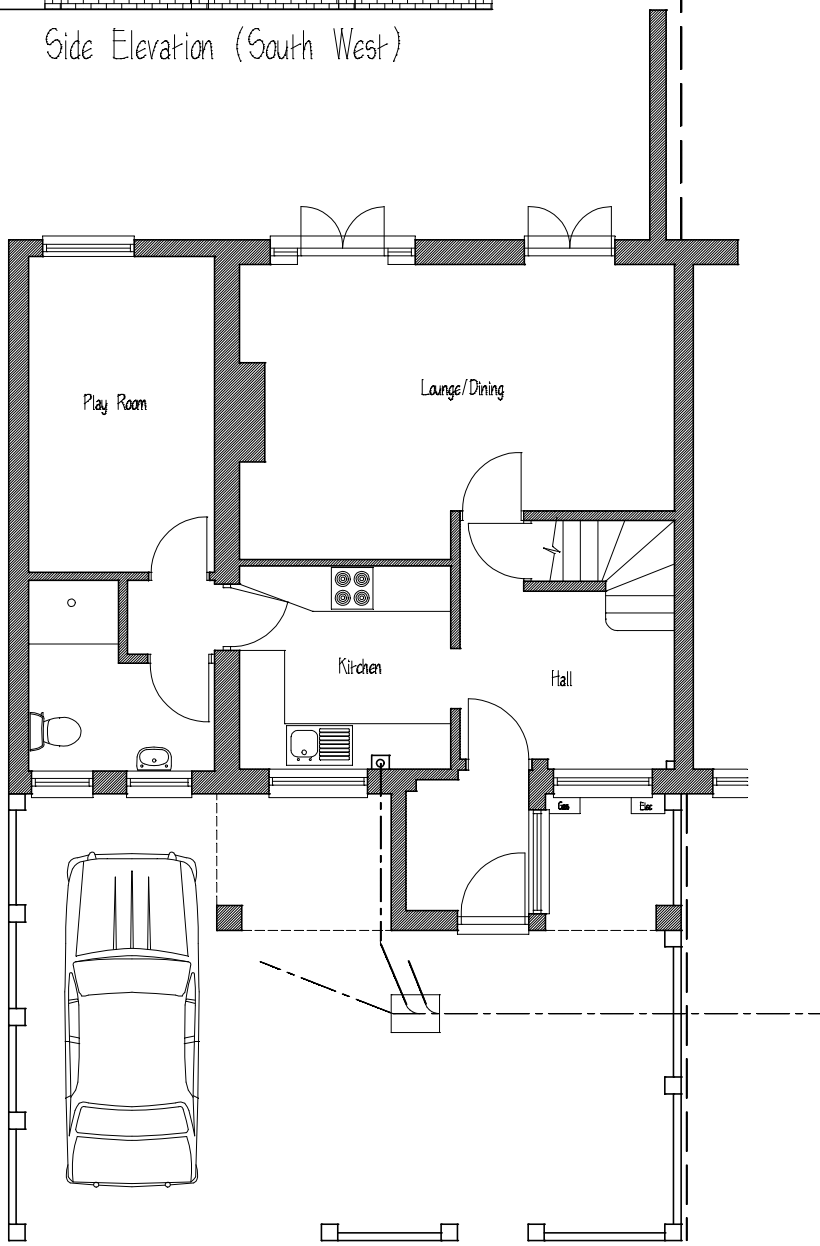


Ground Floor Plan


Plans and Elevations As Existing




Front Elevation (North West)

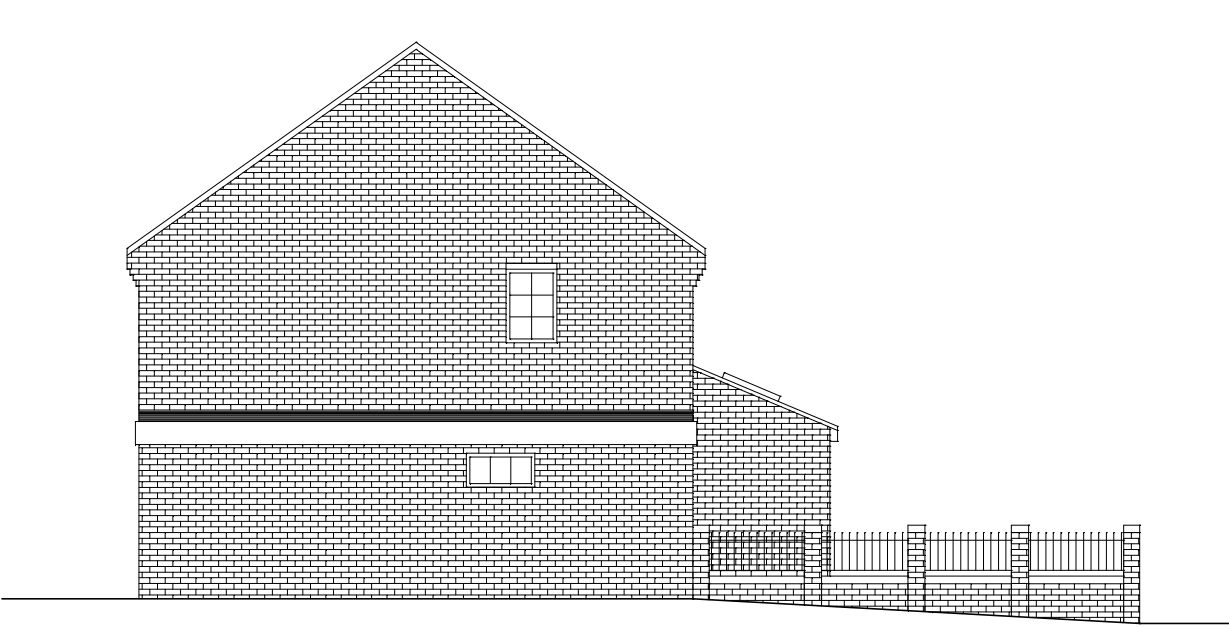

Side Elevation (North East)

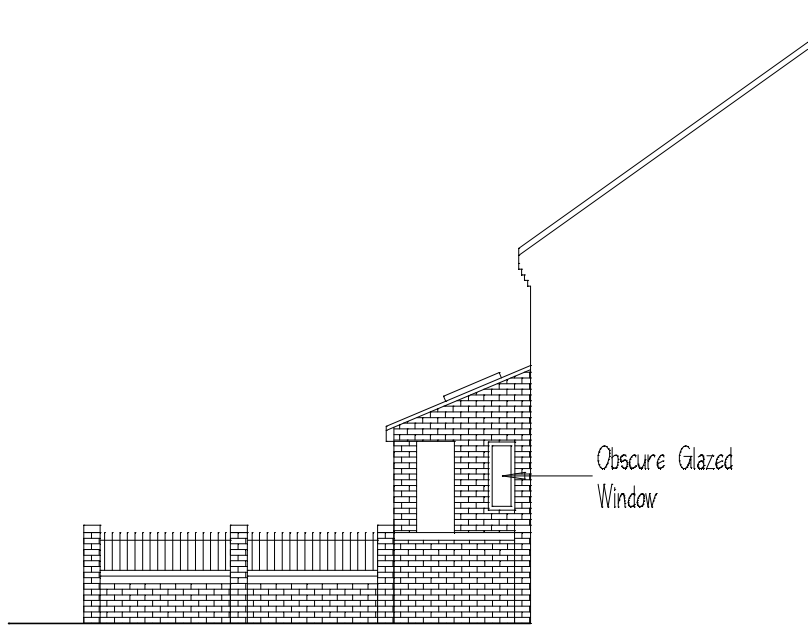

Side Elevation (South West)

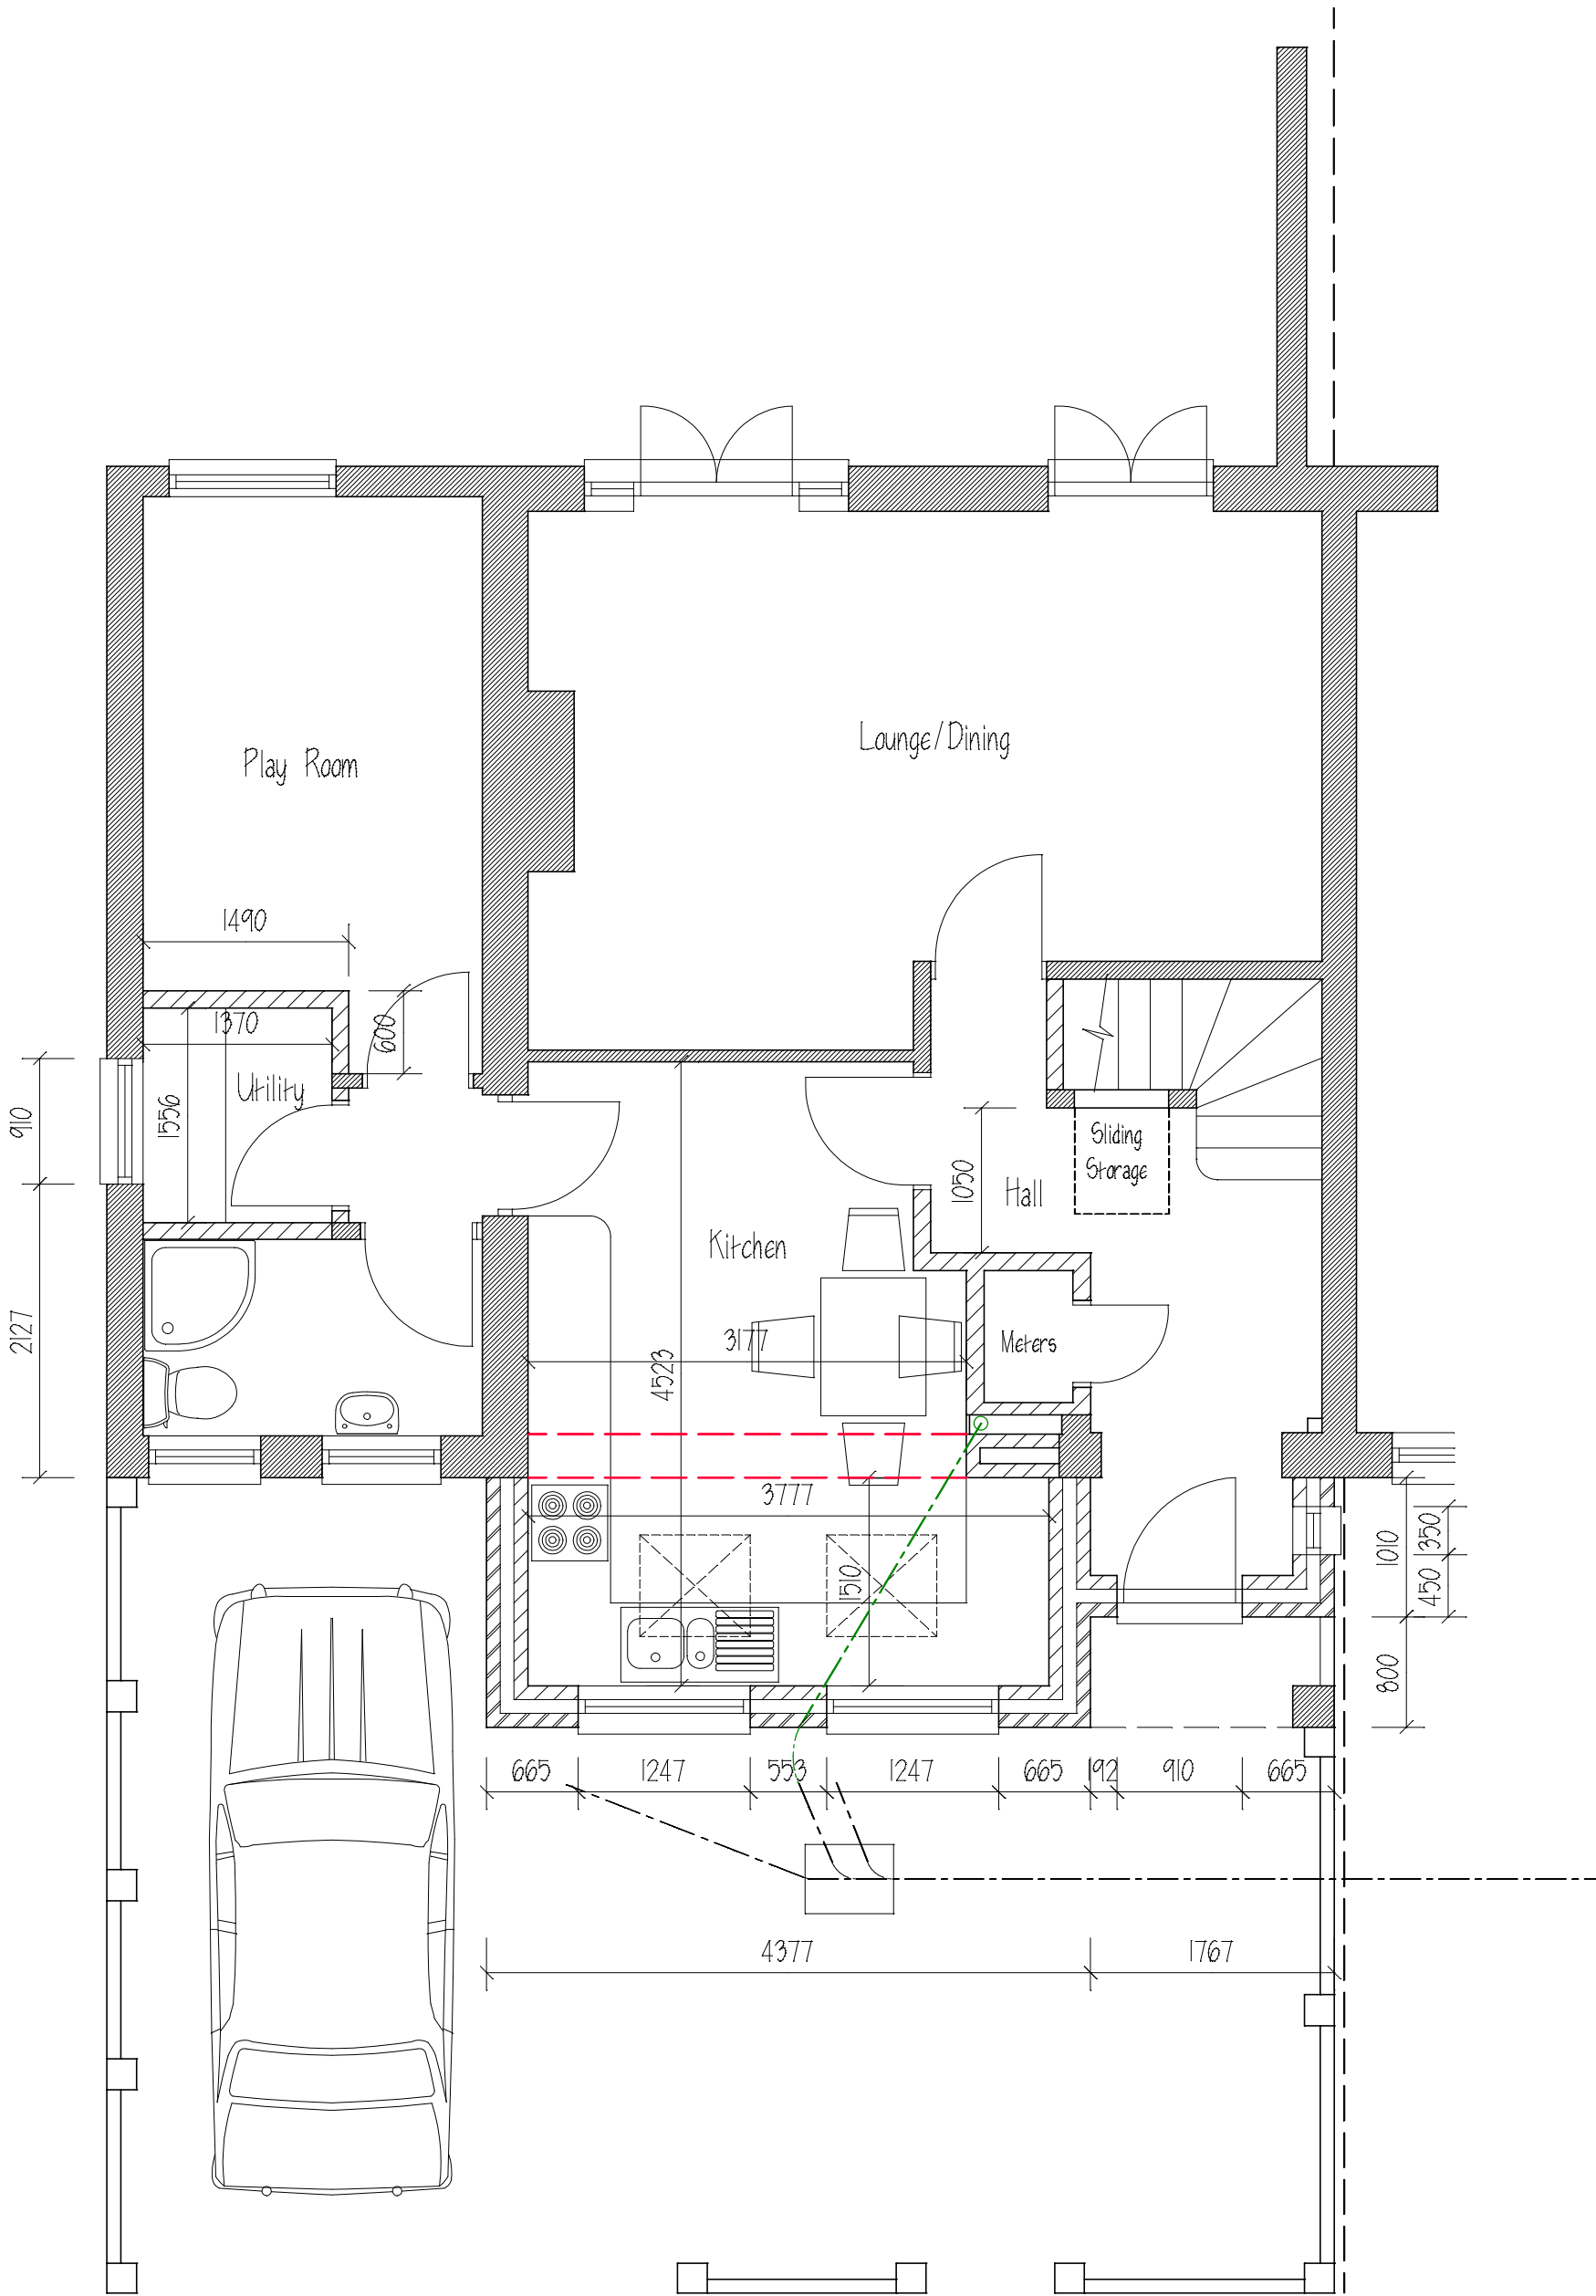

Ground Floor Plan

Plans and Elevations As Proposed

ALL DIMENSIONS & INFORMATION FOUND ON THESE DRAWINGS ARE TO BE CHECKED BY THE CONTRACTOR PRIOR TO COMMENCEMENT OF ANY WORKS ON SITE. ANY DISCREPANCIES FOUND ARE TO BE DISCUSSED WITH 'ARIA DESIGN'. IF IN DOUBT - 'ASK'. DO NOT SCALE FROM THESE DRAWINGS EXCEPT FOR PLANNING PURPOSES ONLY.

REVISIONS:-



NOTES: Location Plan 1:1250 Ordnance Survey Licence No 486387



Site Plan 1:500 Ordnance Survey Licence No 486387

PROJECT:-  
60 Kings Hedges  
Hitchin  
Herts

TITLE:-  
Plans and Elevations  
as Existing and Proposed

SCALE:- 1:50, 1:100 (A1) JOB/DRG. No:-  
DATE:- Aug 2025 1583:01C

**Aria Design**  
ARCHITECTURAL DESIGNS AND SURVEYS  
90 Chertsey Rise  
Stevenage  
Hertfordshire SG2 9JL  
Tel (01438) 231641 Mob 07780 928317

