



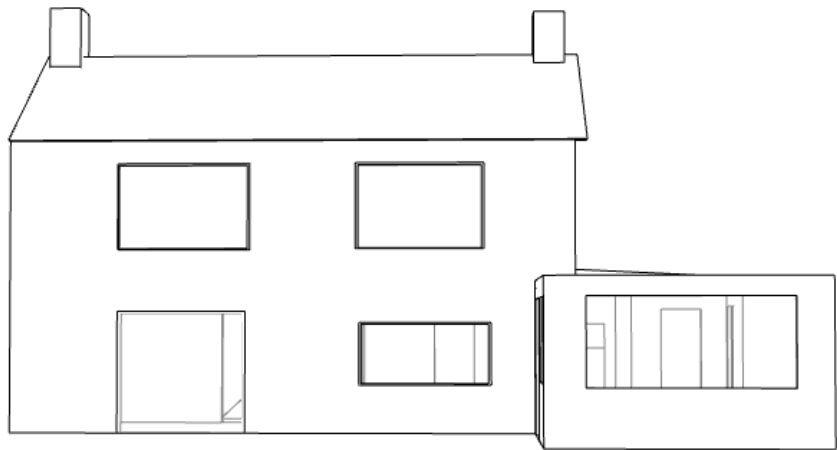


South Elevation



North Elevation

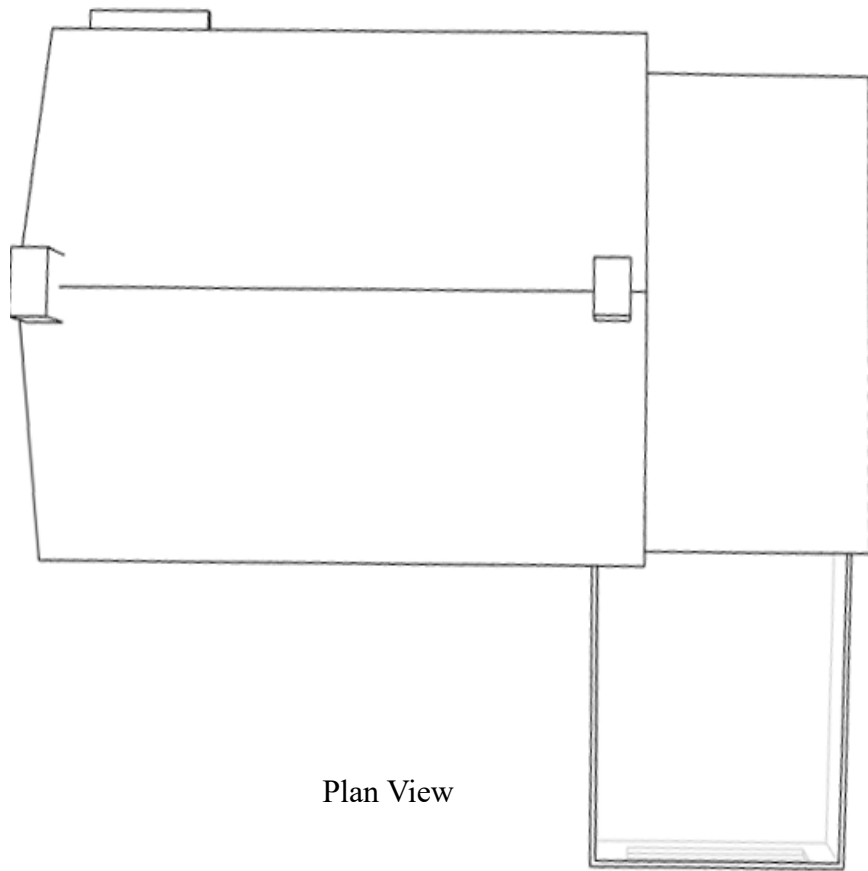

Plan View

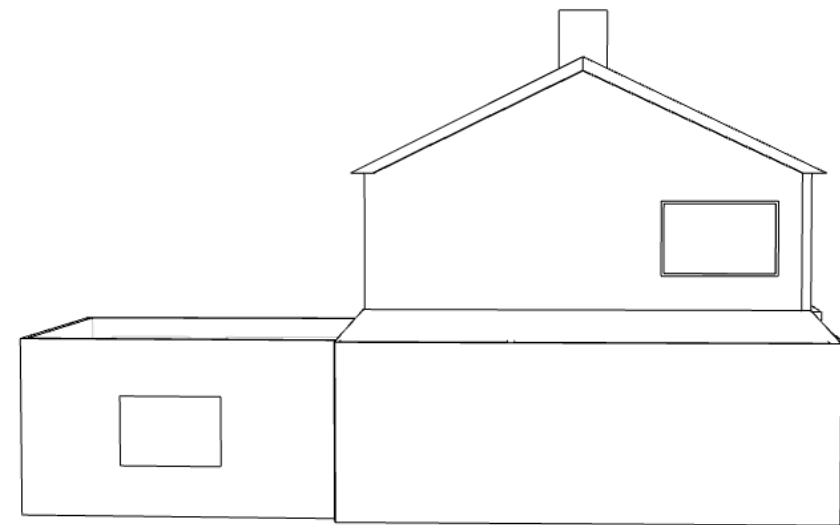

East Projection



Drawing Title: Existing Elevations		Drawn By: NW	Date: 18/9/25
Client: N/A		Checked By: NW	Date: 18/9/25
Project Title: 9 Thatcher End Extension			
Drawing Number:2	Revision	2	
Scale: 1:100	Sheet Size	A3	
Notes: No West Projection as this is the party wall with next door.			