



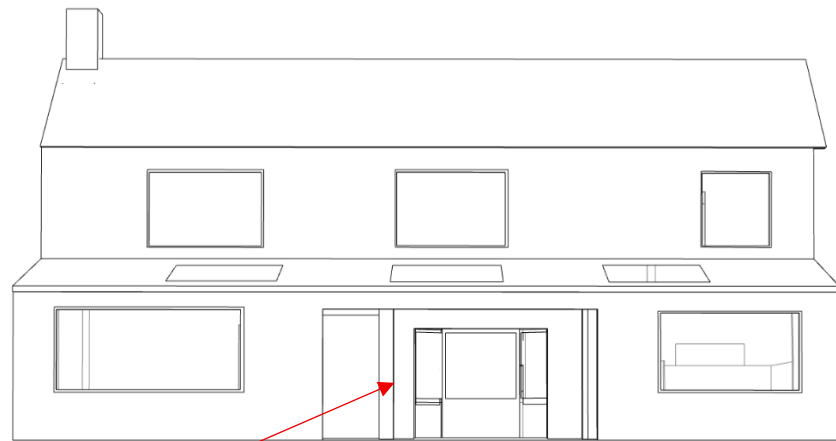


South Elevation

Bifold door to rear

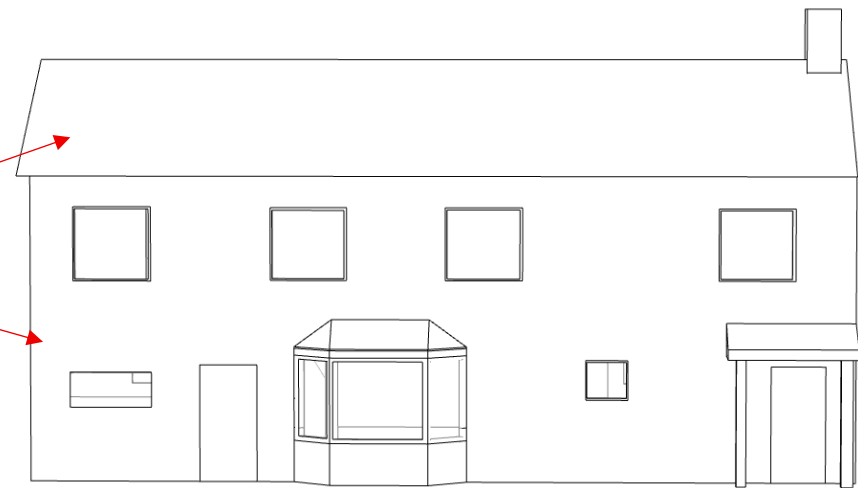


North Elevation

Additional roofing and
brickwork to match
existing structure (as
much as reasonably
practicable)

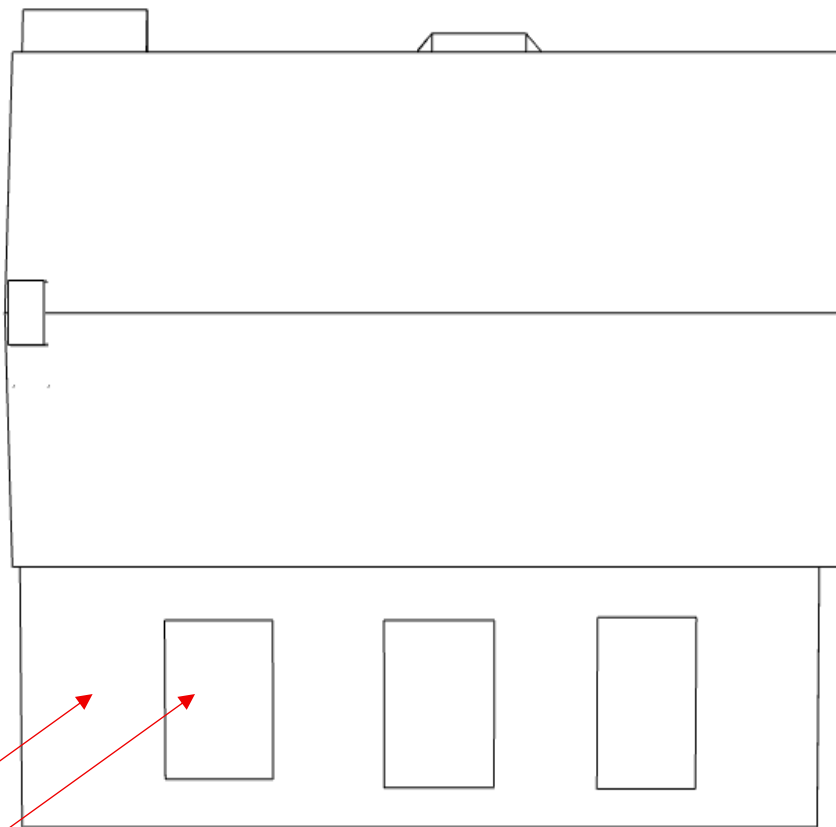

Plan View

Tile roof with skylights

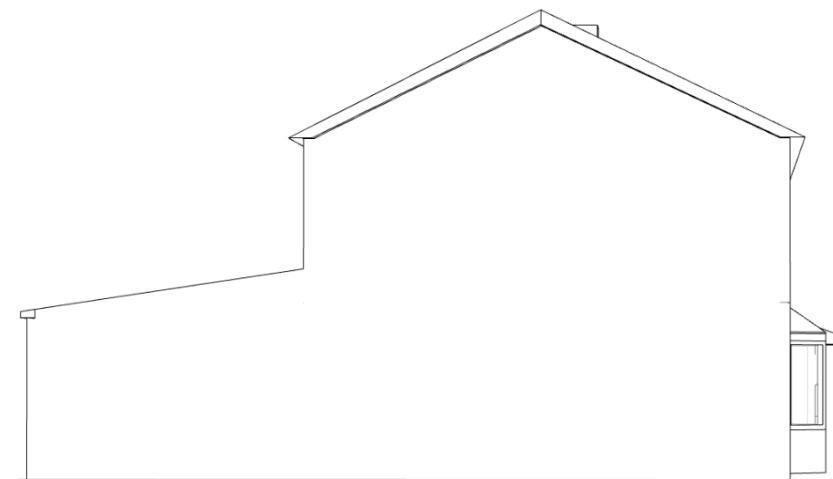

East Projection

SCALE BAR 1:100



Drawing Title: Proposed Elevations (Annotated)		Drawn By: NW	Date: 22/9/25
Client: N/A		Checked By: NW	Date: 22/9/25
Project Title: 9 Thatcher End Extension			
Drawing Number:2	Revision	2	
Scale: 1:100	Sheet Size	A3	
Notes: No West Projection as this is the party wall with next door.			