





Front Elevation



Rear Elevation

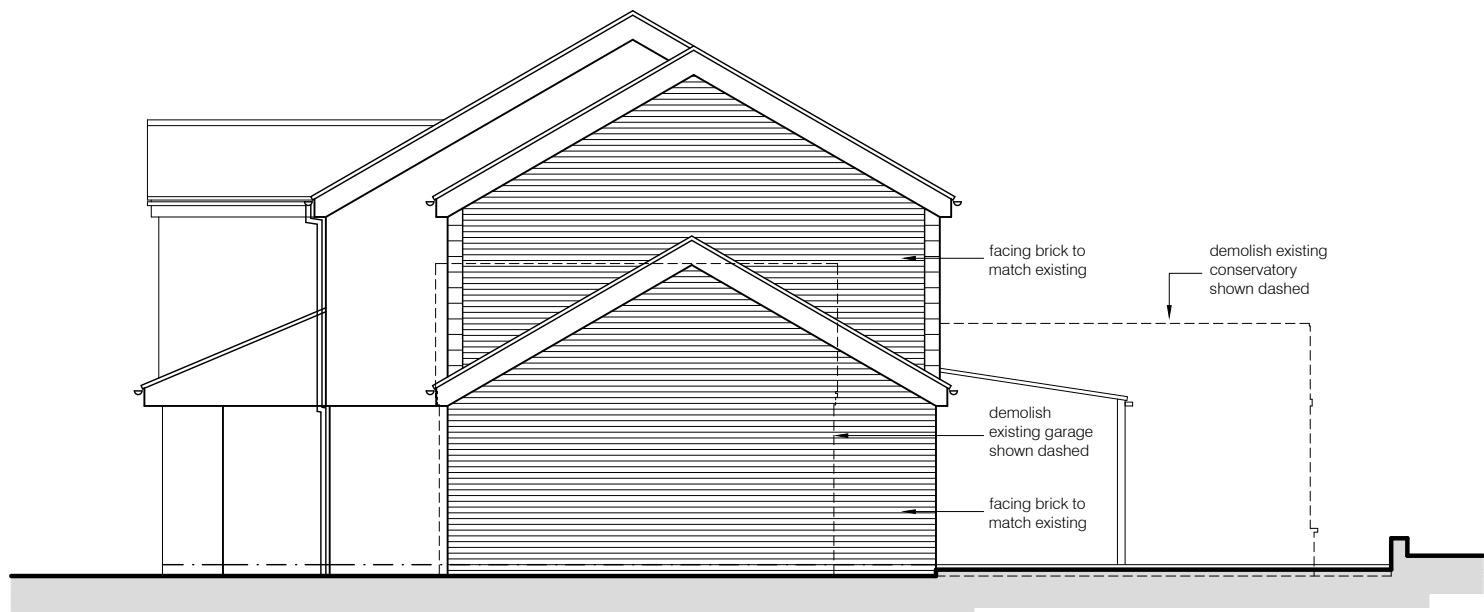

Side Elevation
(south east facing)

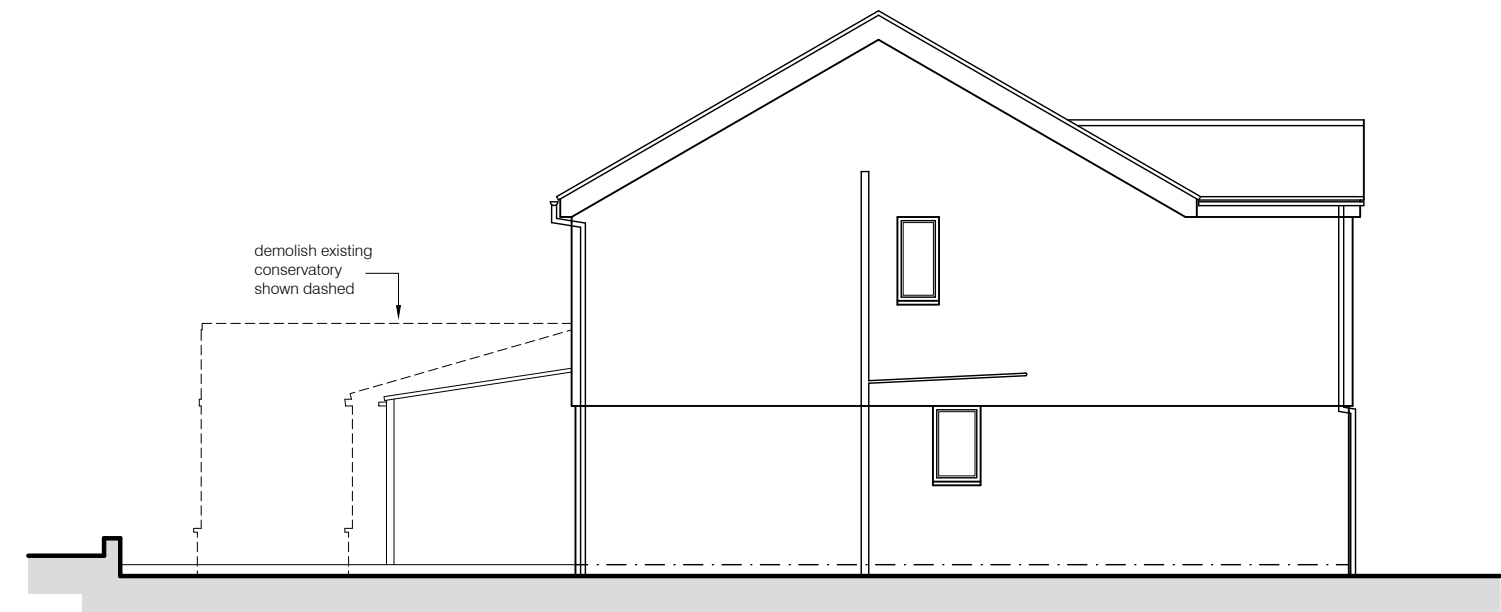

Side Elevation
(north west facing)

Notes:


This scheme is subject to Town Planning and all other necessary consents.

This drawing is a print and must not be scaled from without reference being made to the accompanying scale bar. Dimensions and levels, where given, are to be checked on site.

This drawing is to be read in conjunction with all other consultants' and specialists' drawings and documents and any discrepancies are to be reported to the architect prior to commencement of the relevant work.


Materials and the workmanship of all relevant trades shall comply fully with the British Standards.

This drawing remains the copyright of **Boyd Seddon Architect**.

 

REV	DATE	
A	08.09.25	updated following client design review
B	22.09.25	title sheet amended

BOYD SEDDON
architect

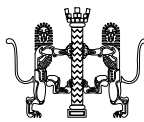

07880 720711 • boyd@boydseddonarchitect.com
RIBA Chartered • ARB Registered • Green Register

CLIENT

Mr & Mrs Thomas

PROJECT

3 Wedgewood Road
Hitchin
SG4 0EX

DRAWING TITLE

part two storey, part single storey
side extension following demolition
of existing garage & conservatory,
single storey front extension &
internal layout alterations

PROPOSED ELEVATIONS

SCALE	DRAWING NUMBER	REVISION
1:100 at A2		
DATE		
April 2025		
DRAWN		
bjs		
PROJECT NUMBER		
23327		

PL-04

B