




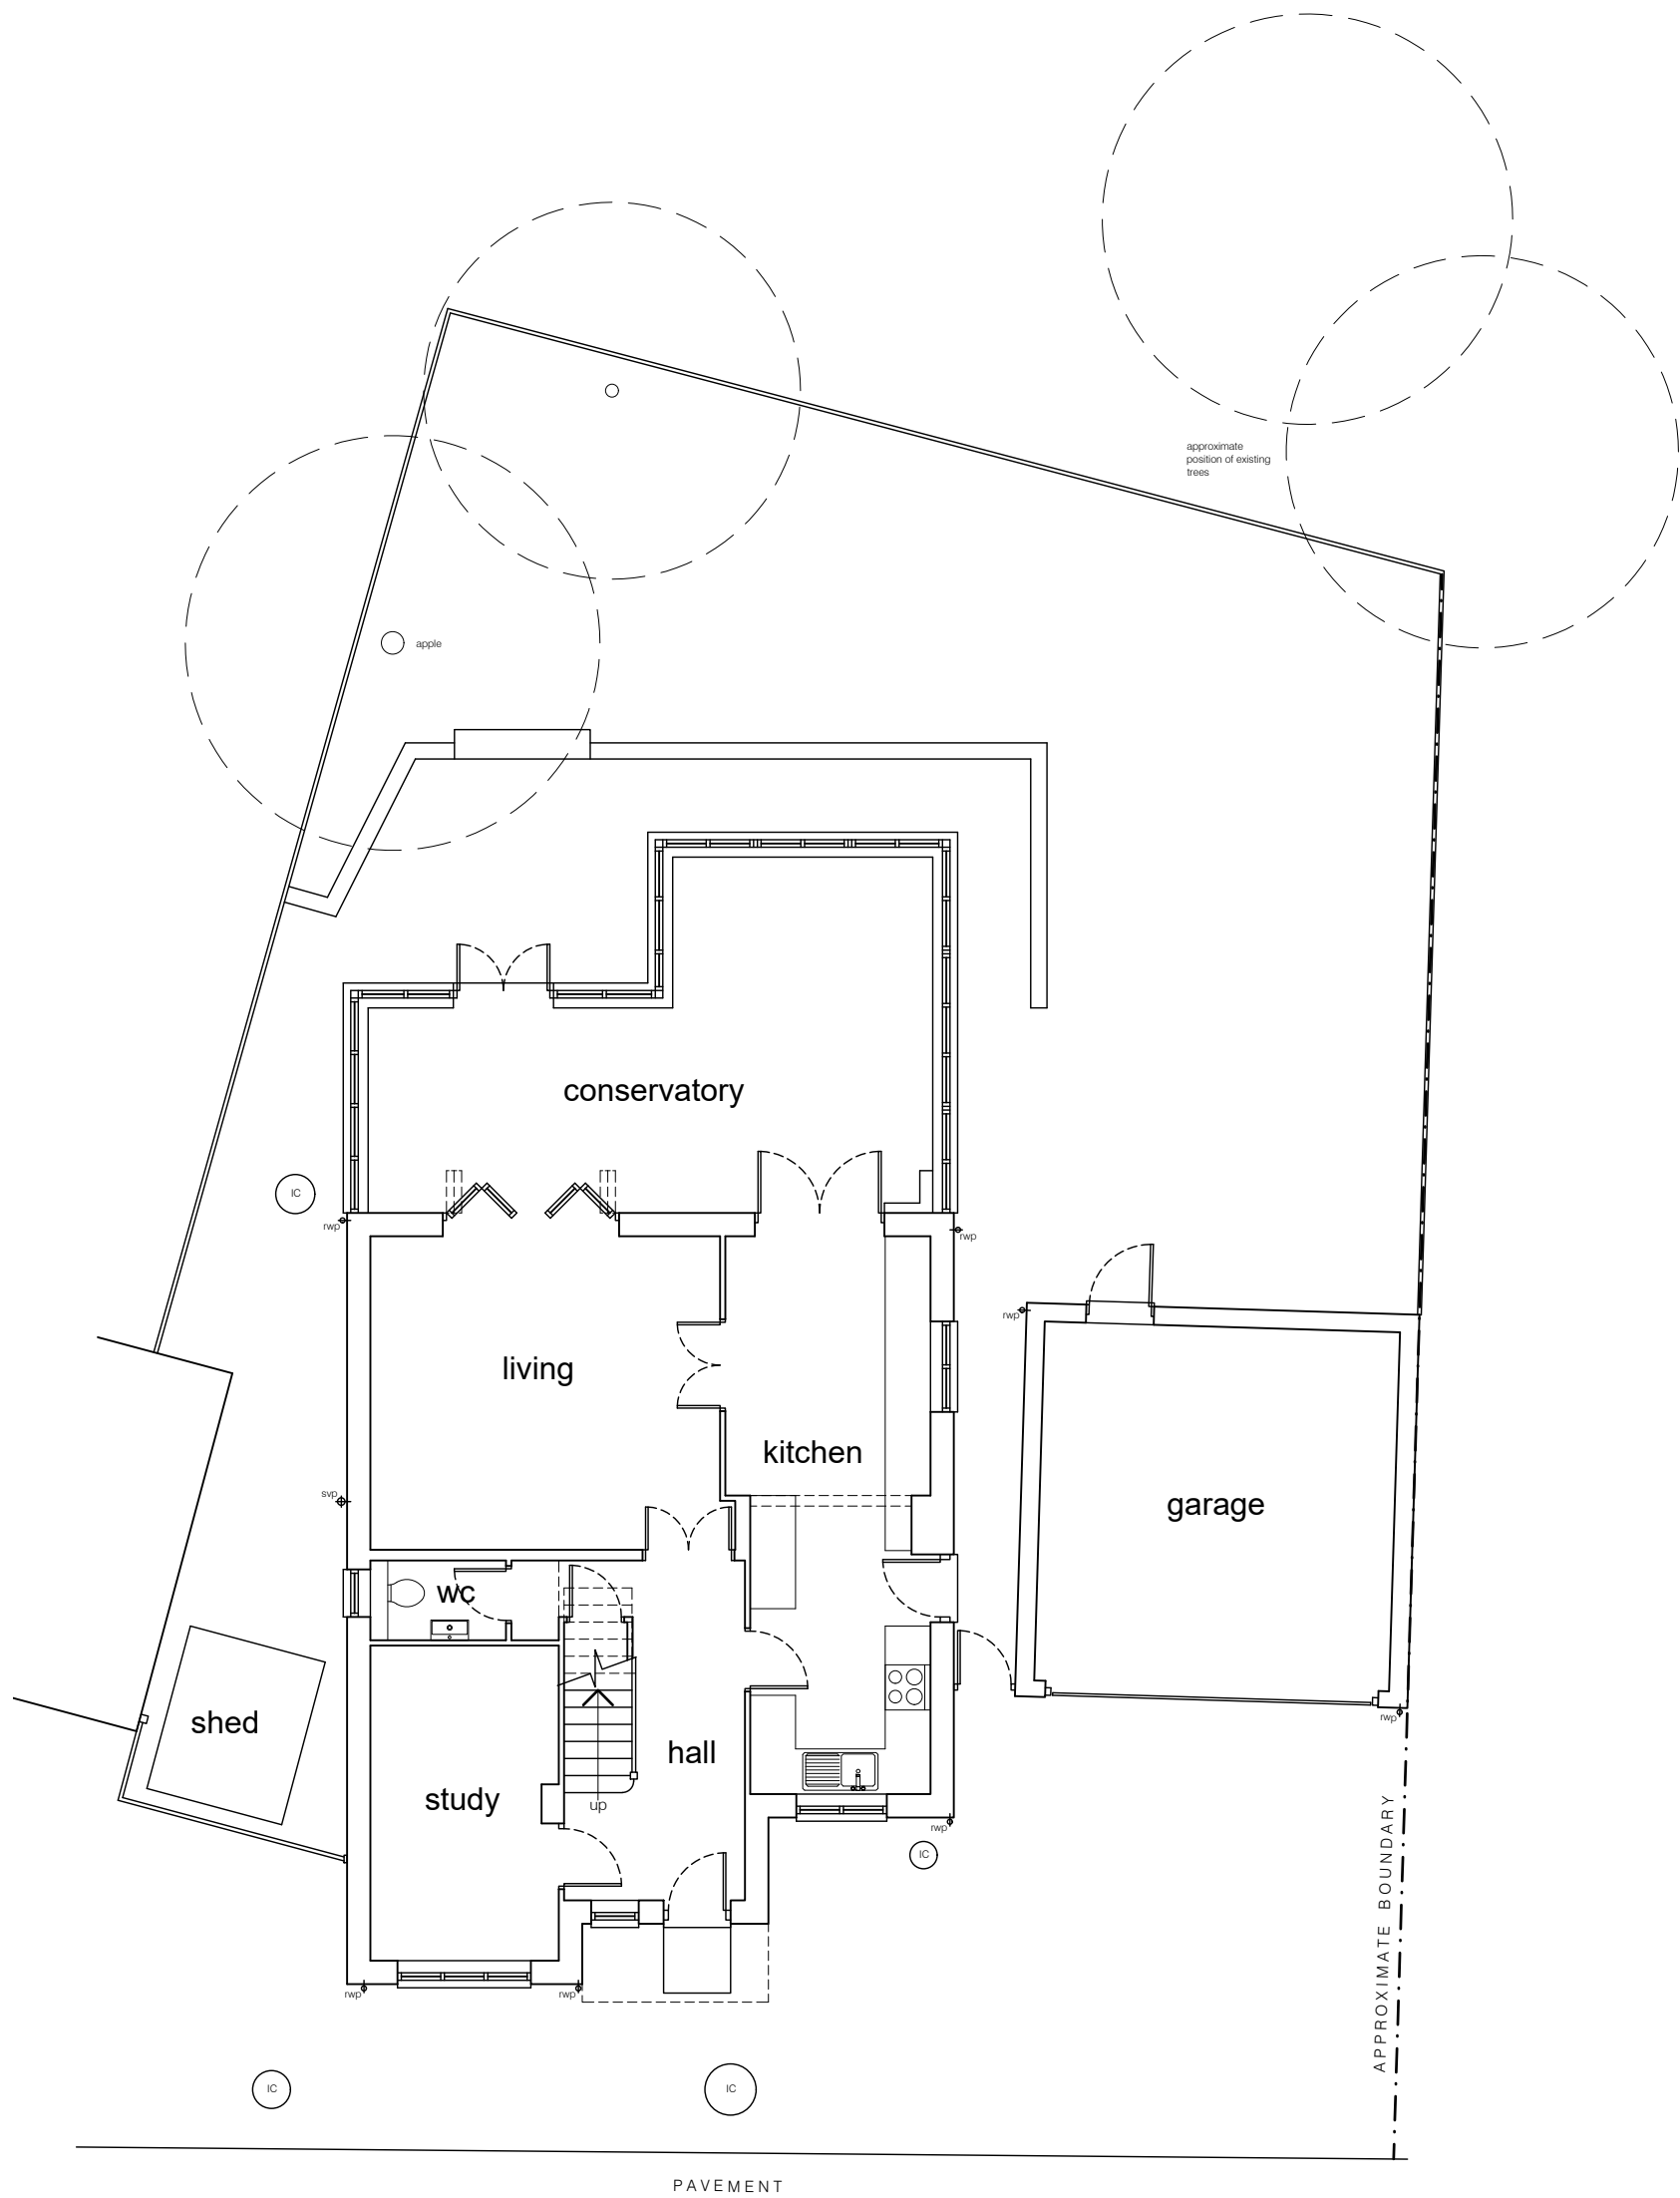

Ground Floor Plan

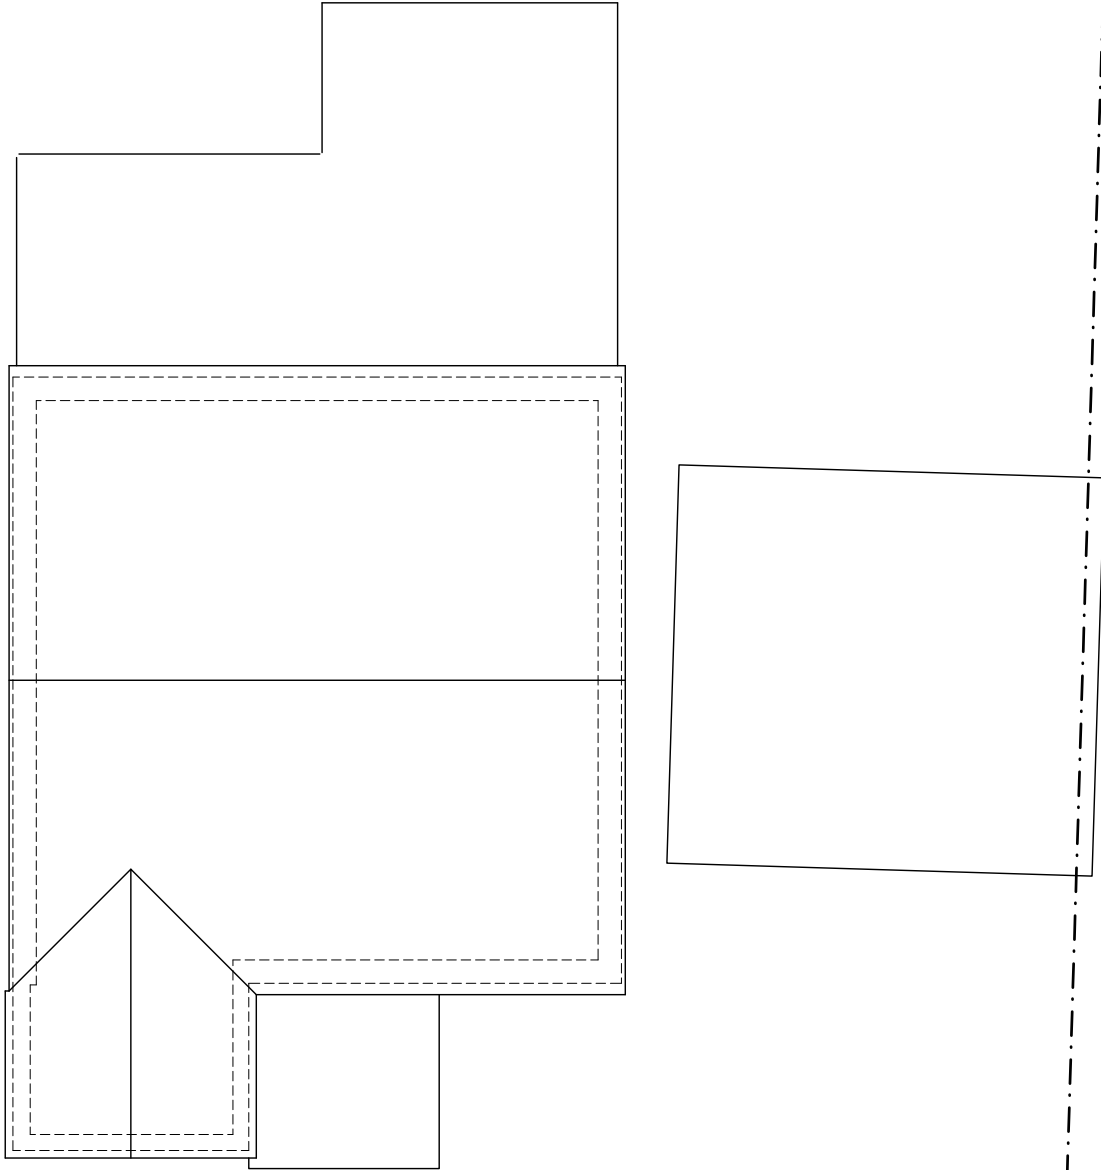

Roof Plan

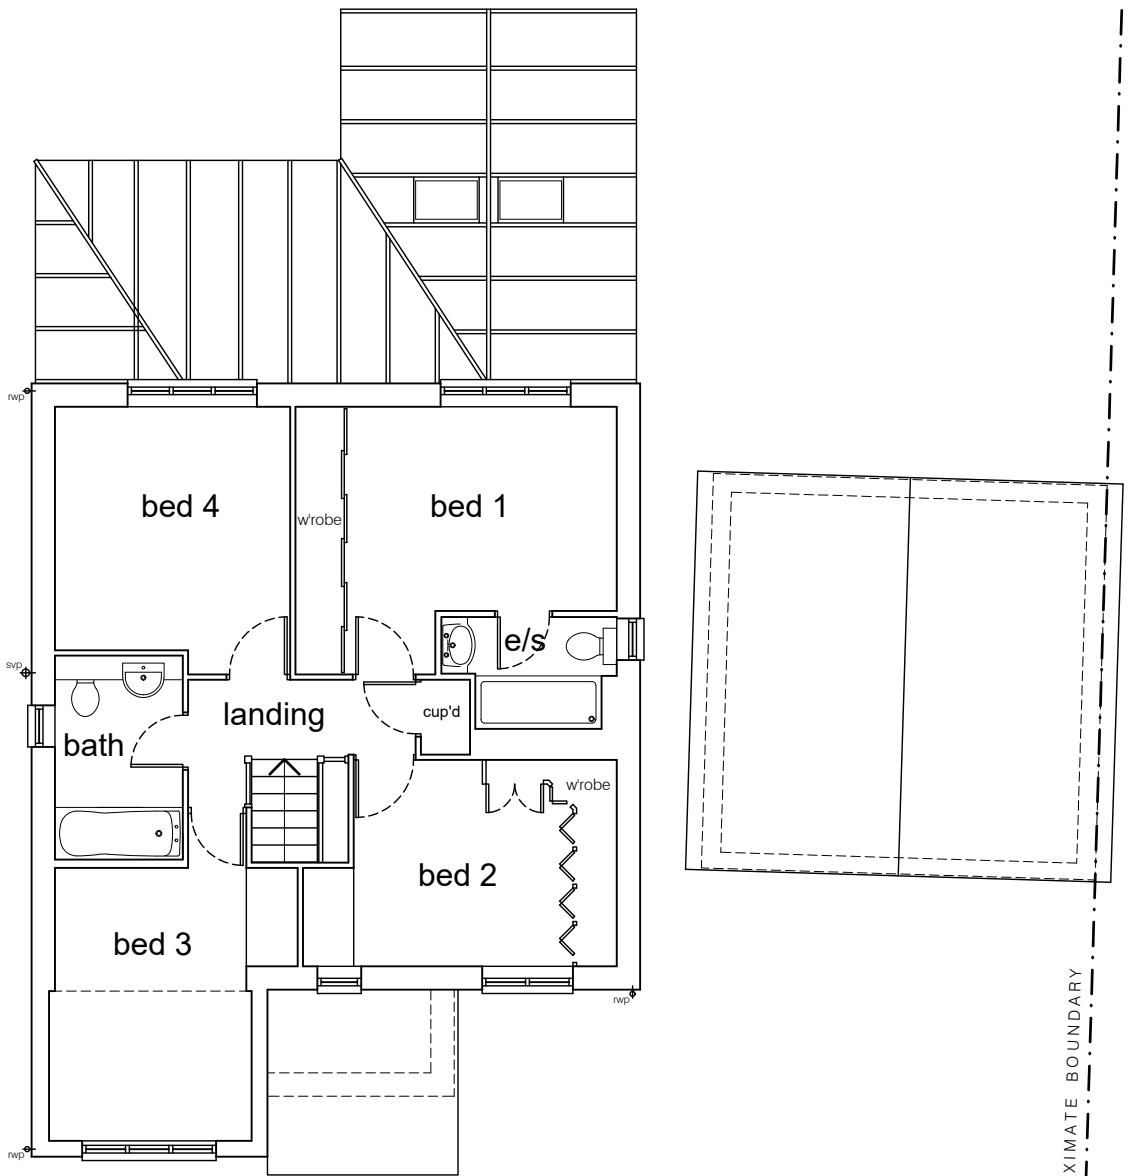

First Floor Plan

Notes:


This scheme is subject to Town Planning and all other necessary consents.

This drawing is a print and must not be scaled from without reference being made to the accompanying scale bar. Dimensions and levels, where given, are to be checked on site.

This drawing is to be read in conjunction with all other consultants' and specialists' drawings and documents and any discrepancies are to be reported to the architect prior to commencement of the relevant work.


Materials and the workmanship of all relevant trades shall comply fully with the British Standards.

This drawing remains the copyright of **Boyd Seddon Architect**.

 

REV	DATE	
A	30.04.25	roof plan & details added
B	22.09.25	trees added

BOYD SEDDON
architect

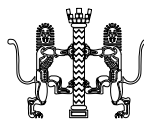

07880 720711 • boyd@boydseddonarchitect.com
RIBA Chartered • ARB Registered • Green Register

CLIENT
Mr & Mrs Thomas

PROJECT
3 Wedgewood Road
Hitchin
SG4 0EX

DRAWING TITLE
SURVEY

ground & first floor plans

SCALE	DRAWING NUMBER	REVISION
1:100 at A2		
DATE	January 2024	
DRAWN	bjs	
PROJECT NUMBER	23327	

SU-01 B