


SIDE (North) ELEVATION

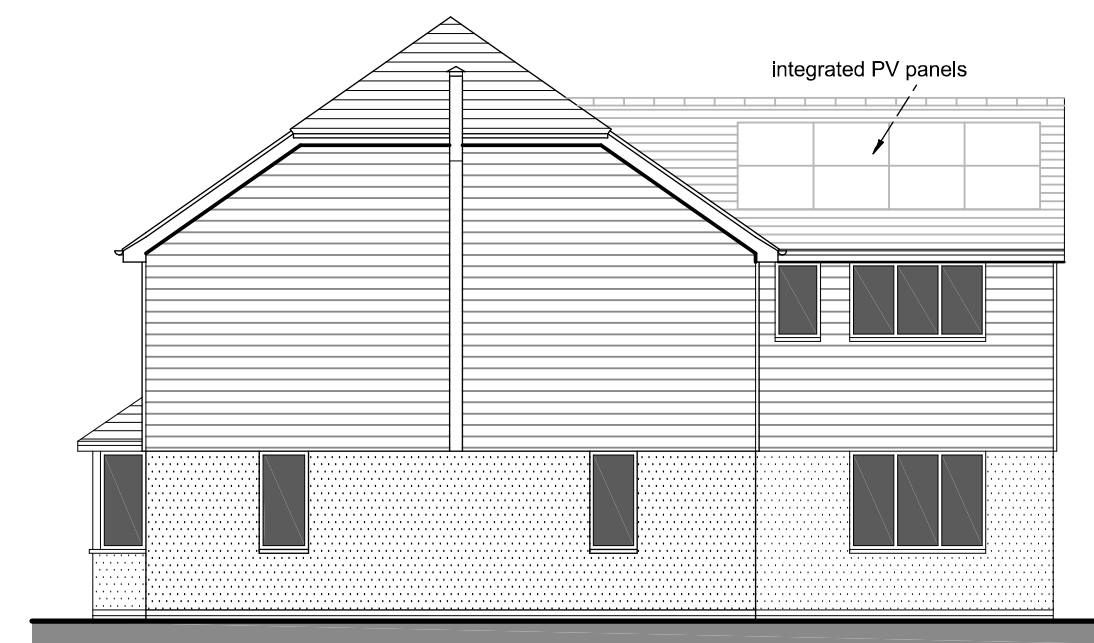


FRONT (West) ELEVATION



SIDE (South) ELEVATION




REAR (East) ELEVATION

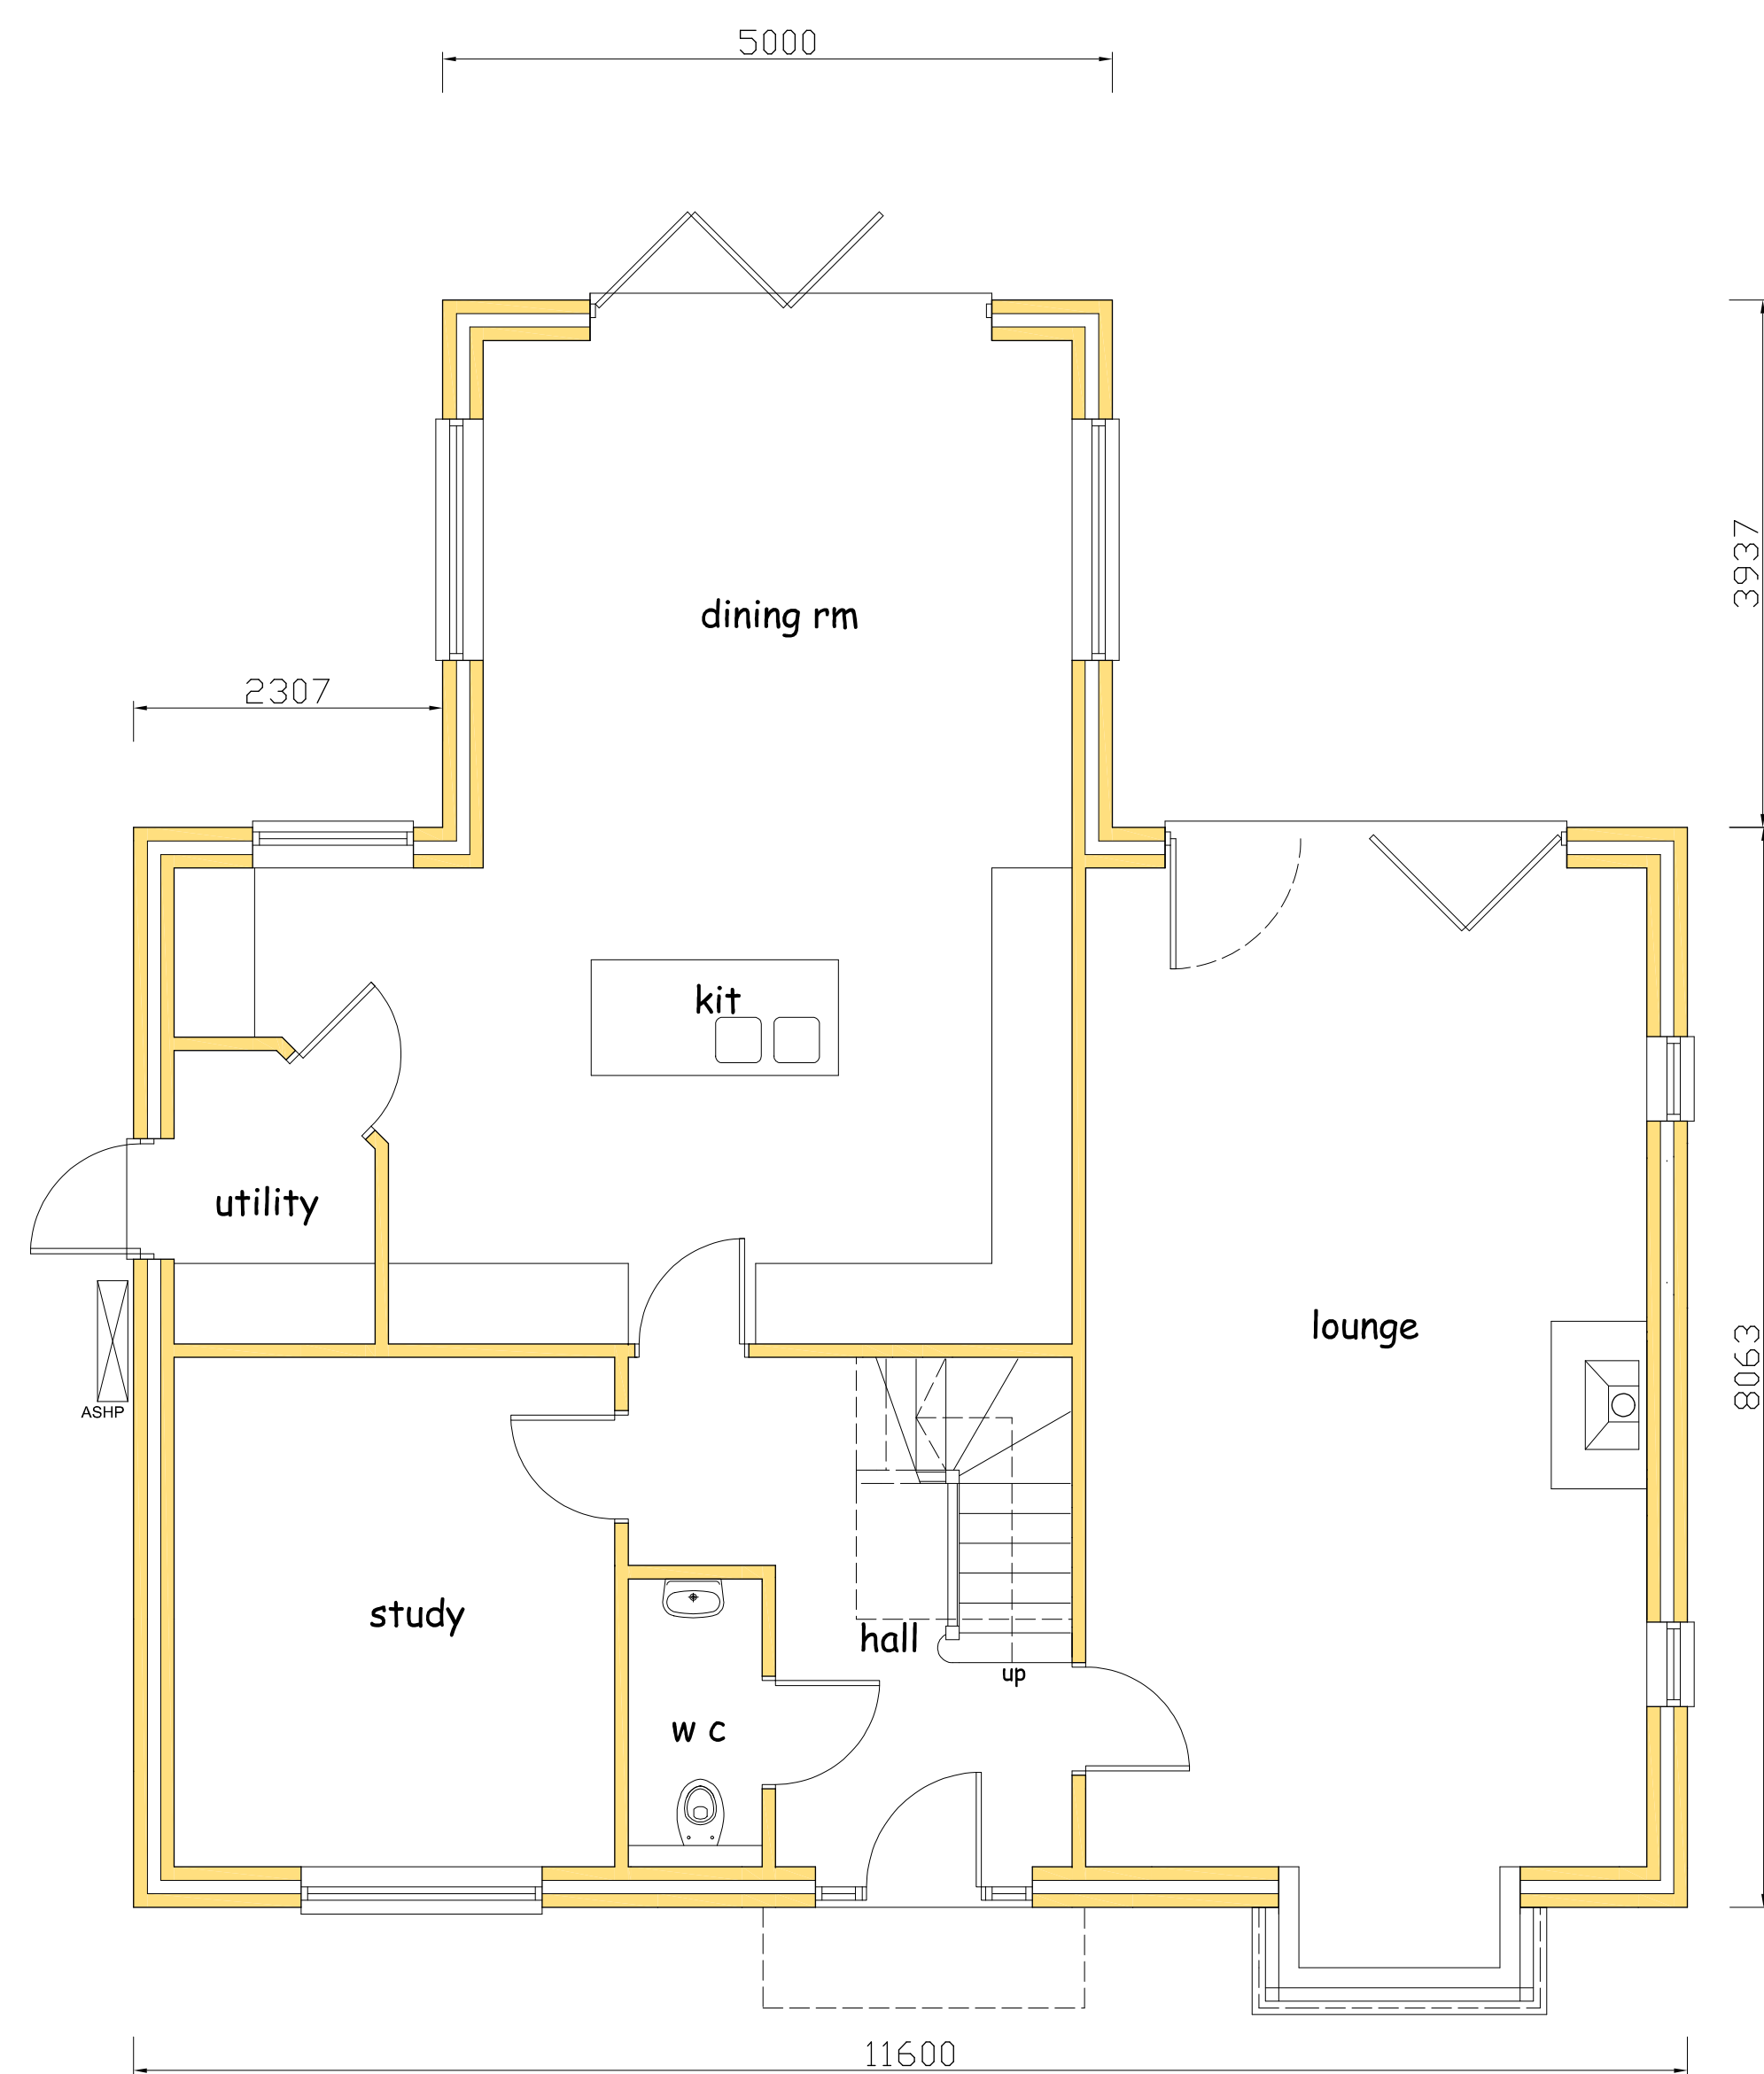

GROUND FLOOR PLAN (100.5m2)

5 bedroom 8 people dwelling 199.5 m2 GIA

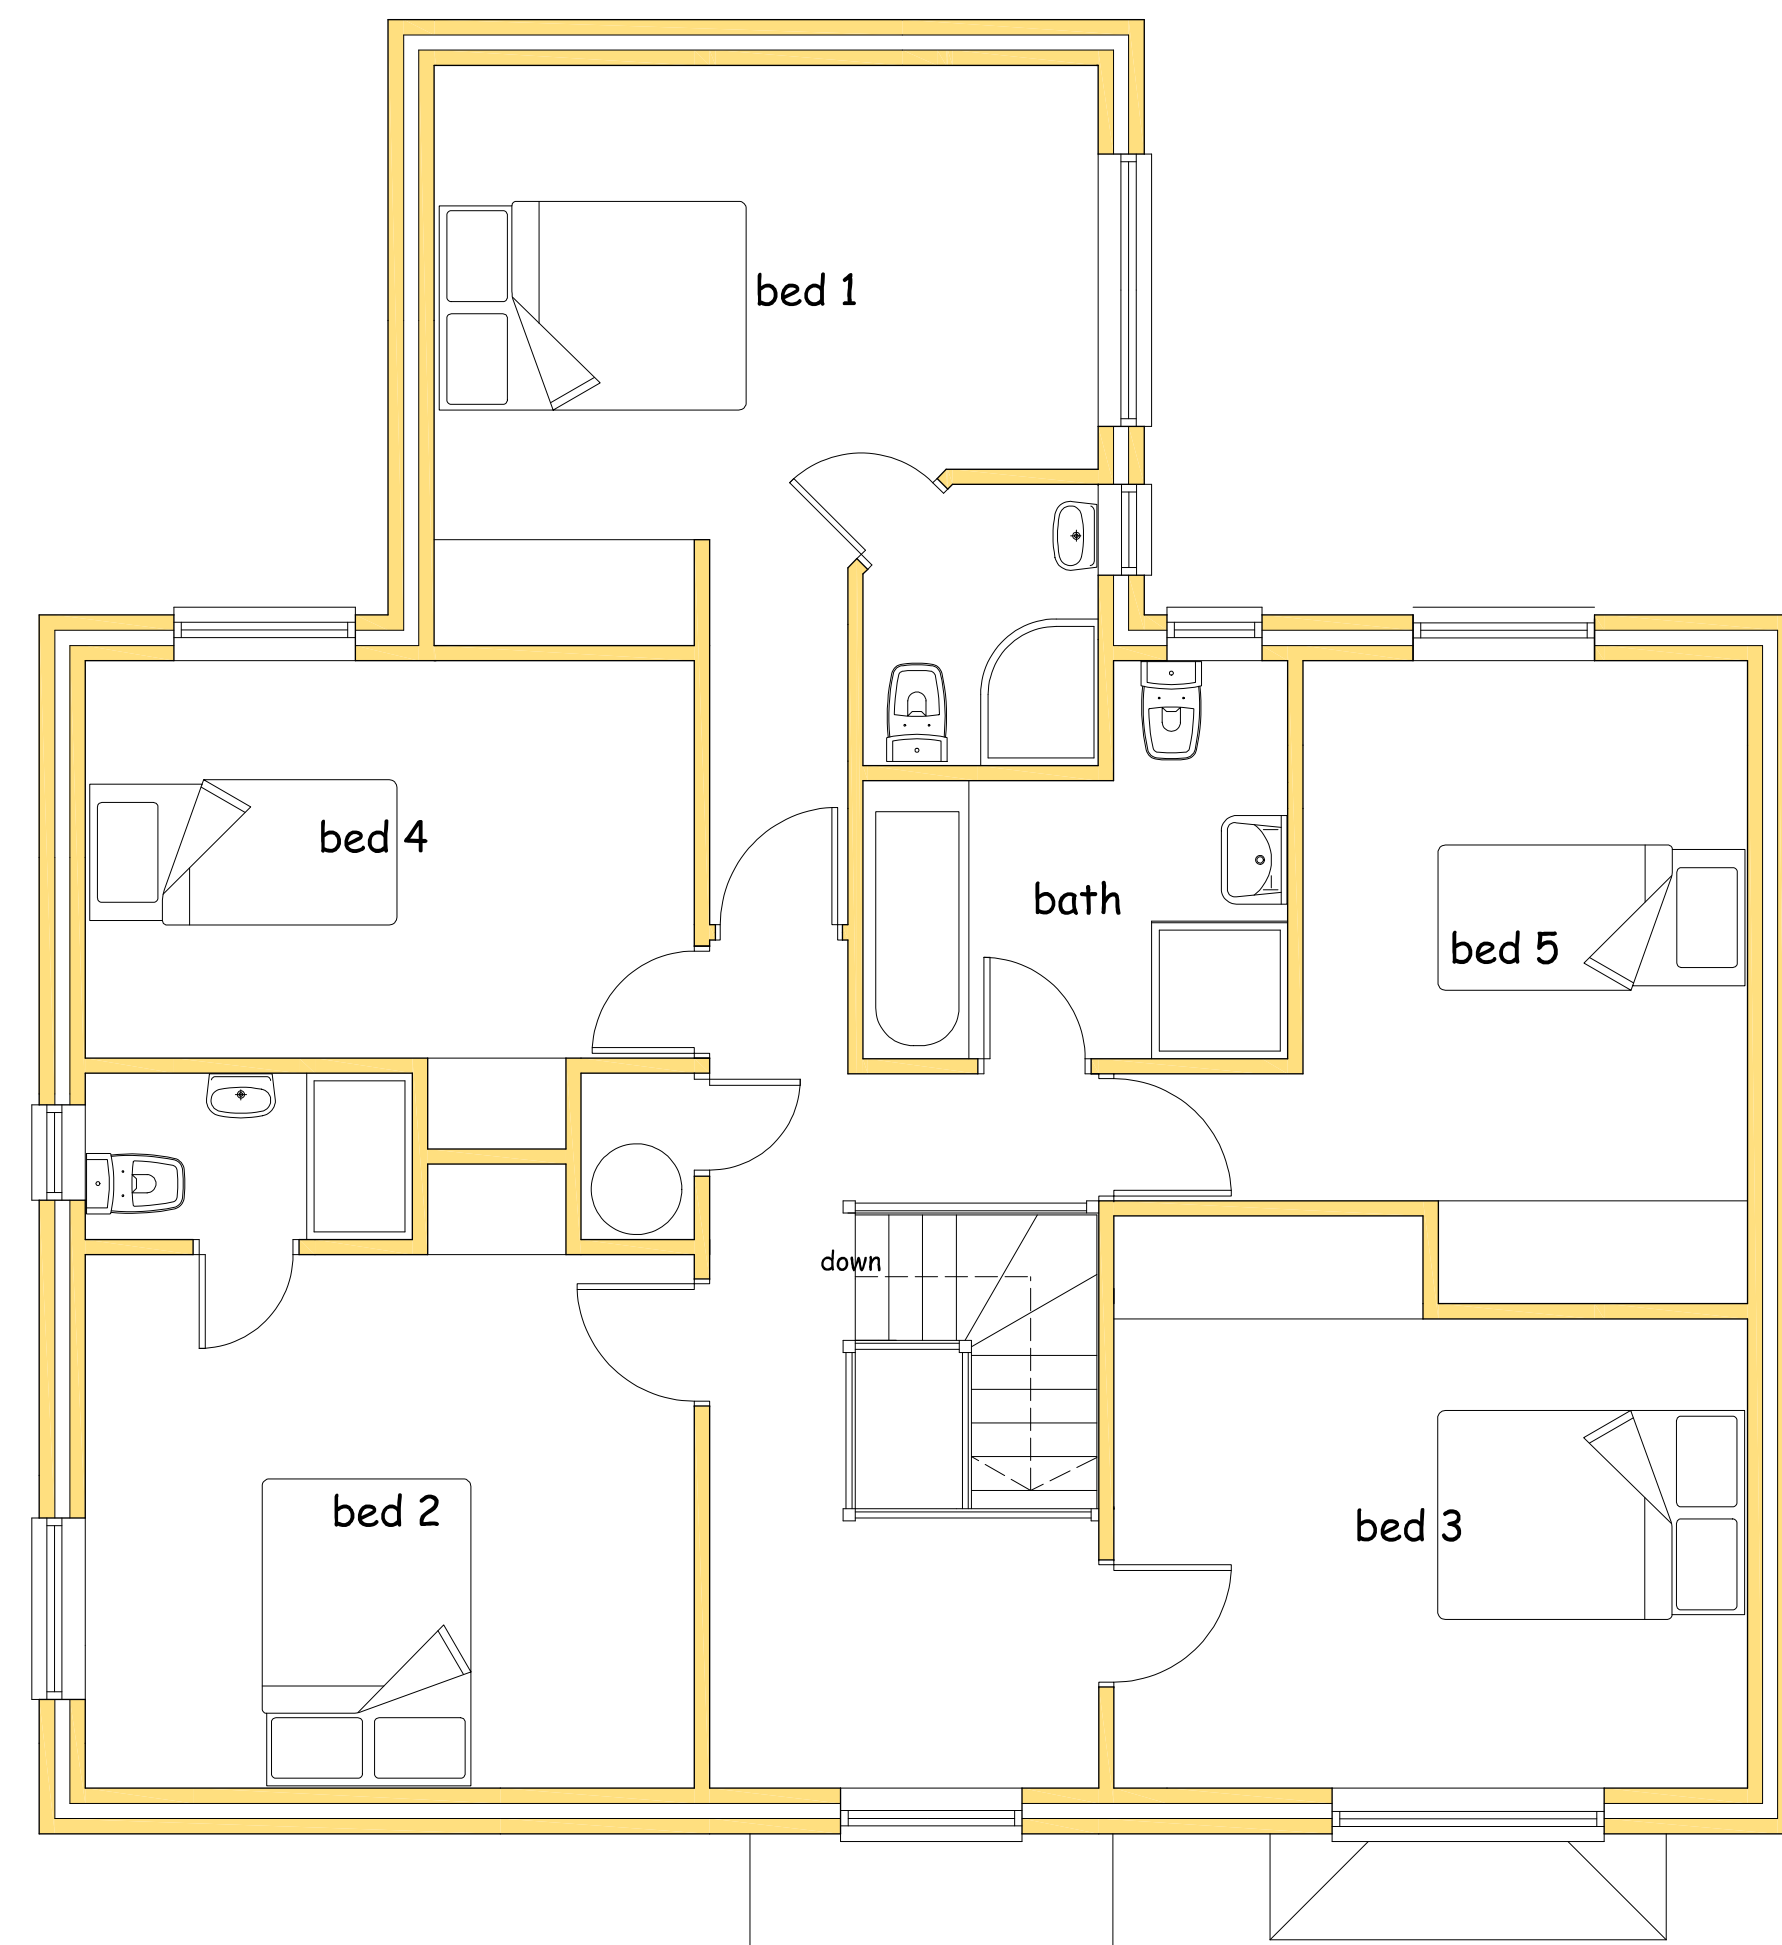

FIRST FLOOR PLAN (99m2)

No.	Date	Revision	Initial
-----	------	----------	---------

Project

RESIDENTIAL DEVELOPMENT
AT THE WHITE HOUSE,
VALLEY RISE, ROYSTON,
HERTS SG8 9GH

Client

MR DAVID WHITE

Drawing

PLOT 2 HOUSE TYPE

Scale 1:50 & 1:100 @ A1 Drawn C.R

Checked Date April 24

Drawing No.

WHI/24/05

This drawing and design is copyright and must not be reproduced in part or in whole without prior written consent. Contractors must verify all dimensions on site before commencing work

