


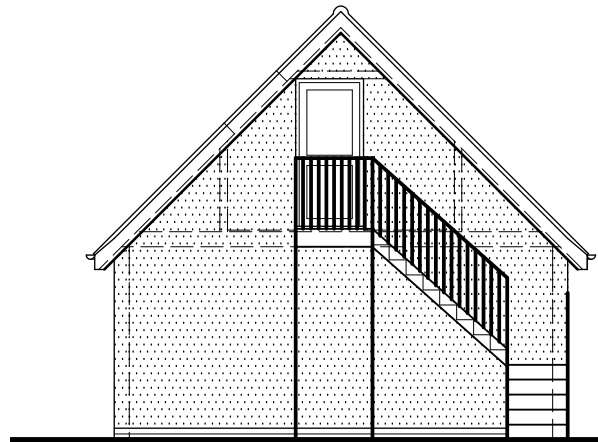


 


SIDE (East) Elevation

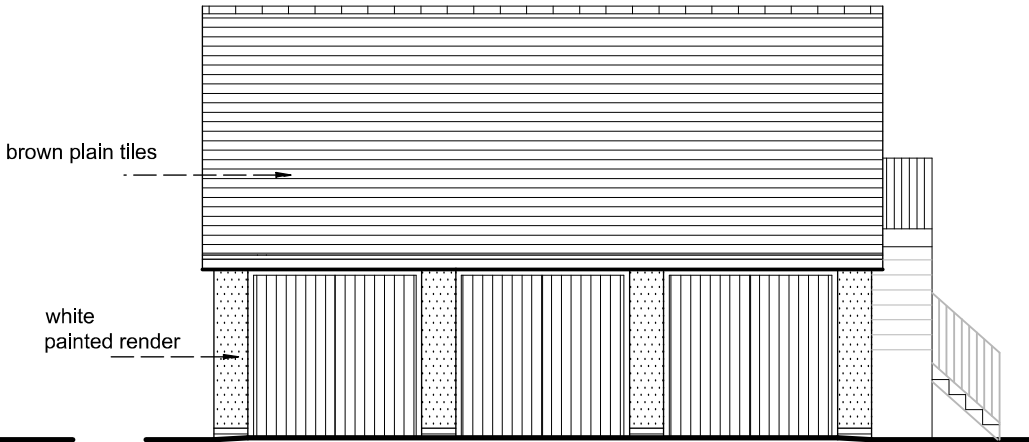


FRONT (North) ELEVATION

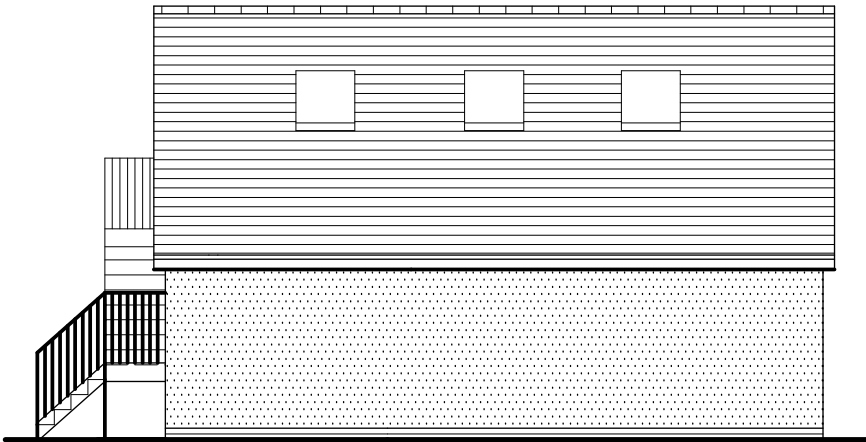


REAR (South) ELEVATION

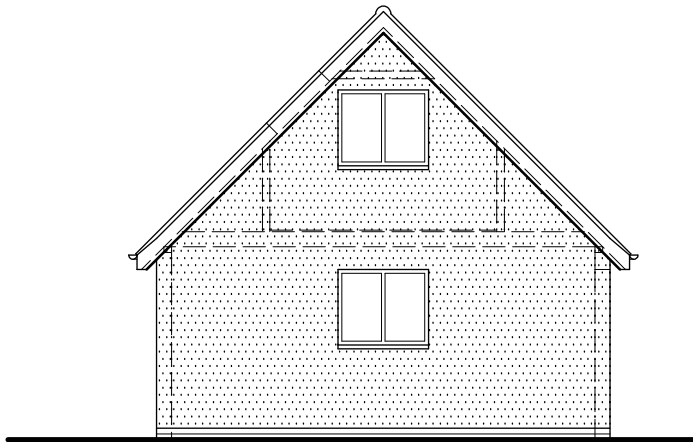

SIDE (West) ELEVATION

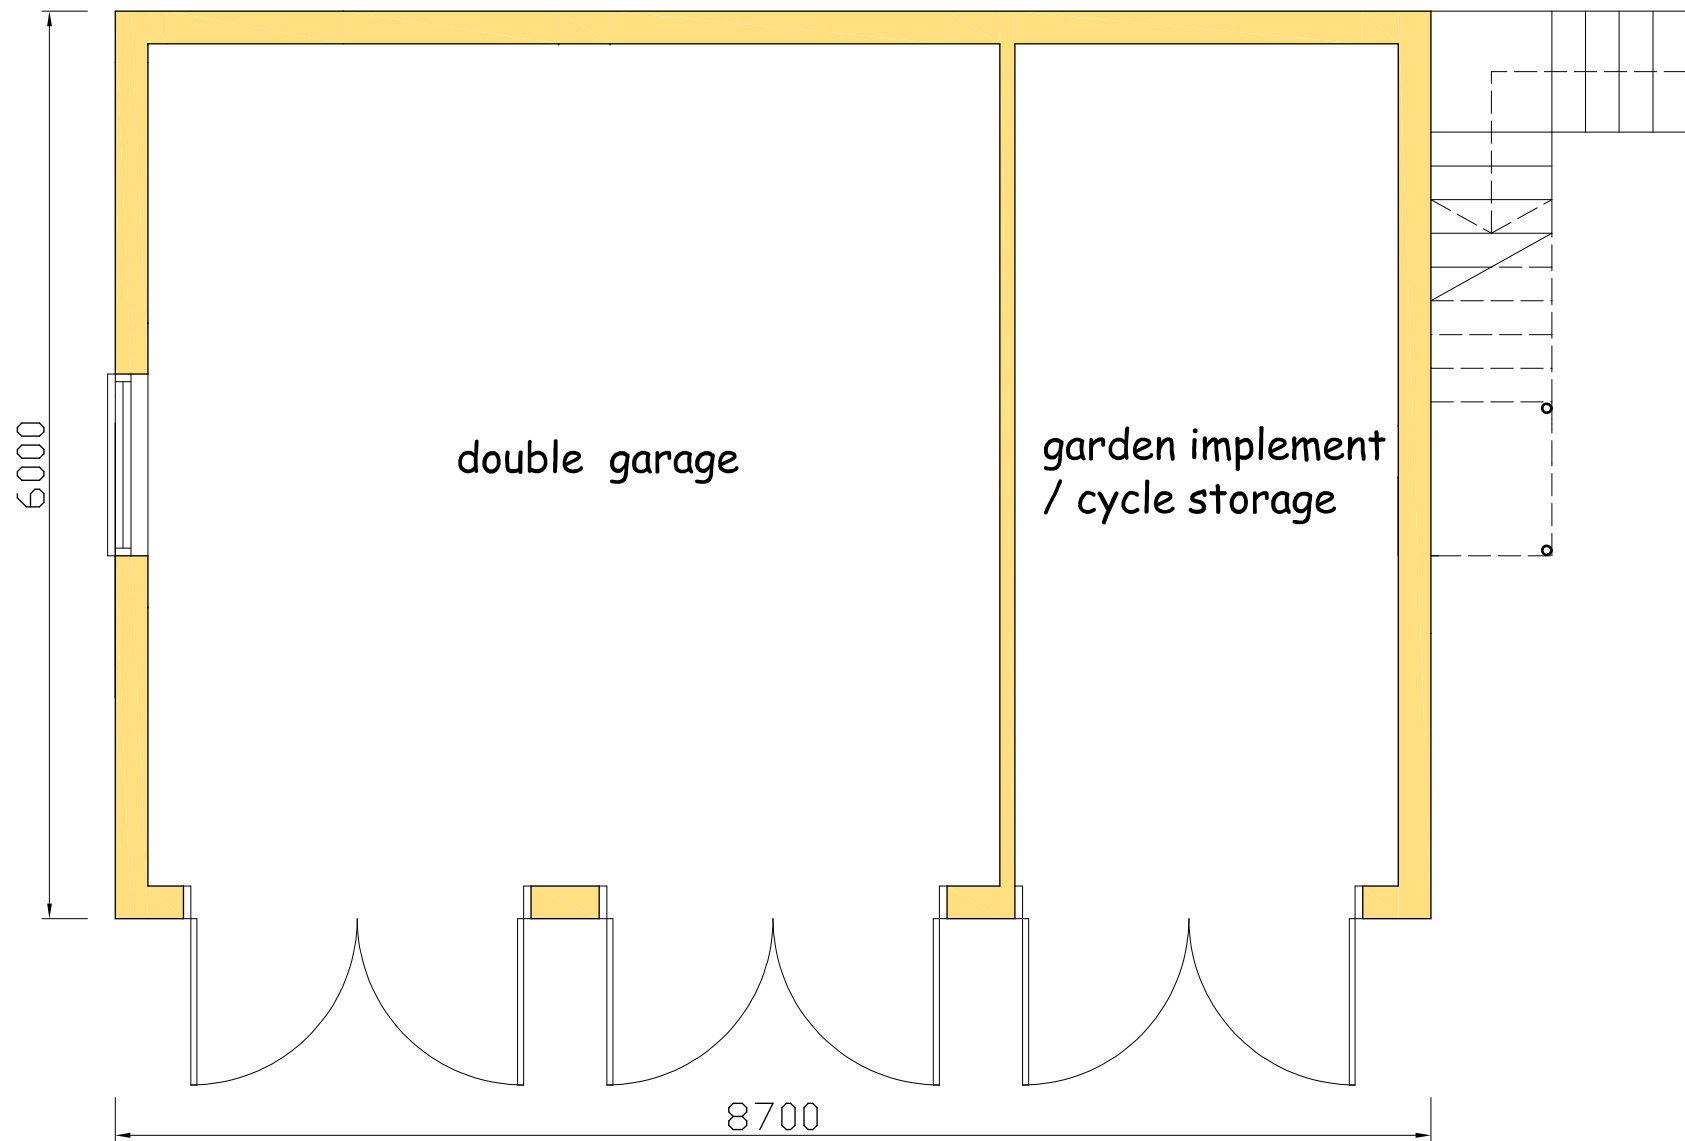

GROUND FLOOR PLAN

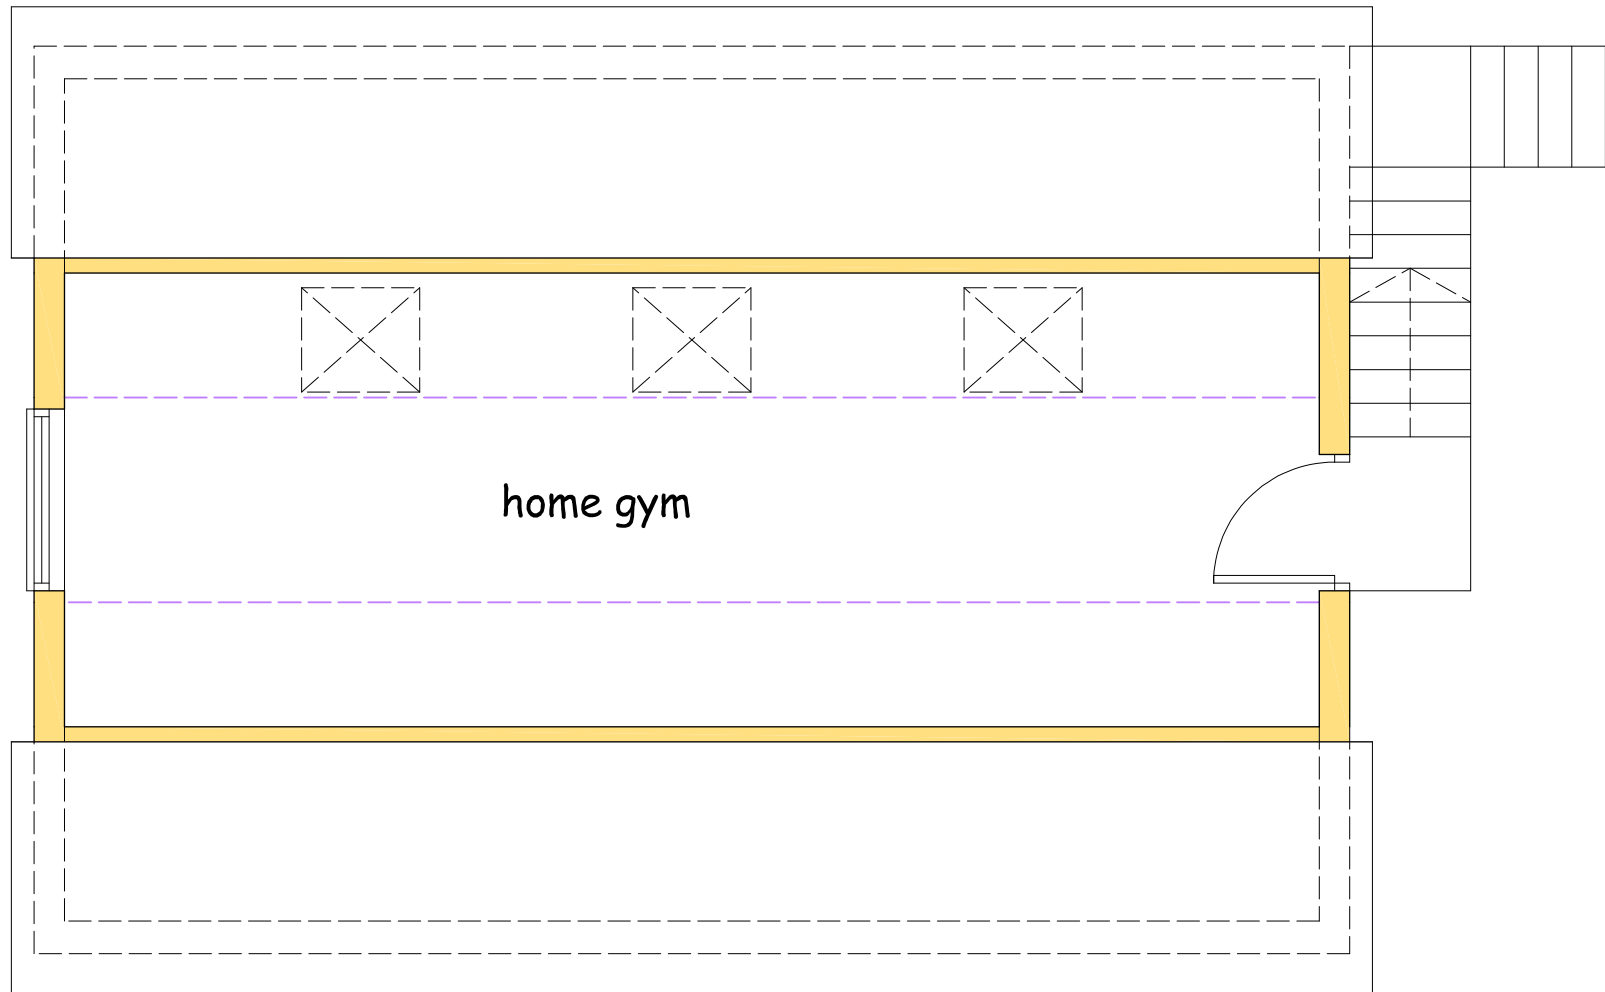

FIRST FLOOR PLAN

Project

RESIDENTIAL DEVELOPMENT
AT THE WHITE HOUSE,
VALLEY RISE, ROYSTON,
HERTS SG8 9GH

Client

MR DAVID WHITE

Drawing

PLOT 1 GARAGE PLAN

Scale 1:50 & 1:100 @ A2 Drawn C.R.

Checked Date July 24

Drawing No.

WHI/24/04

This drawing and design is copyright and must not be reproduced in part or in whole without prior written consent. Contractors must verify all dimensions on site before commencing work

