


All dimensions to be checked on site.
Figured dimensions to be read in preference to scaled.

Diazo Architects Limited accepts no responsibility for any unauthorised amendments to the drawing and does not permit unauthorised copying of the drawing.

This drawing is copyright and remains the property of Diazo Architects Limited unless otherwise agreed.

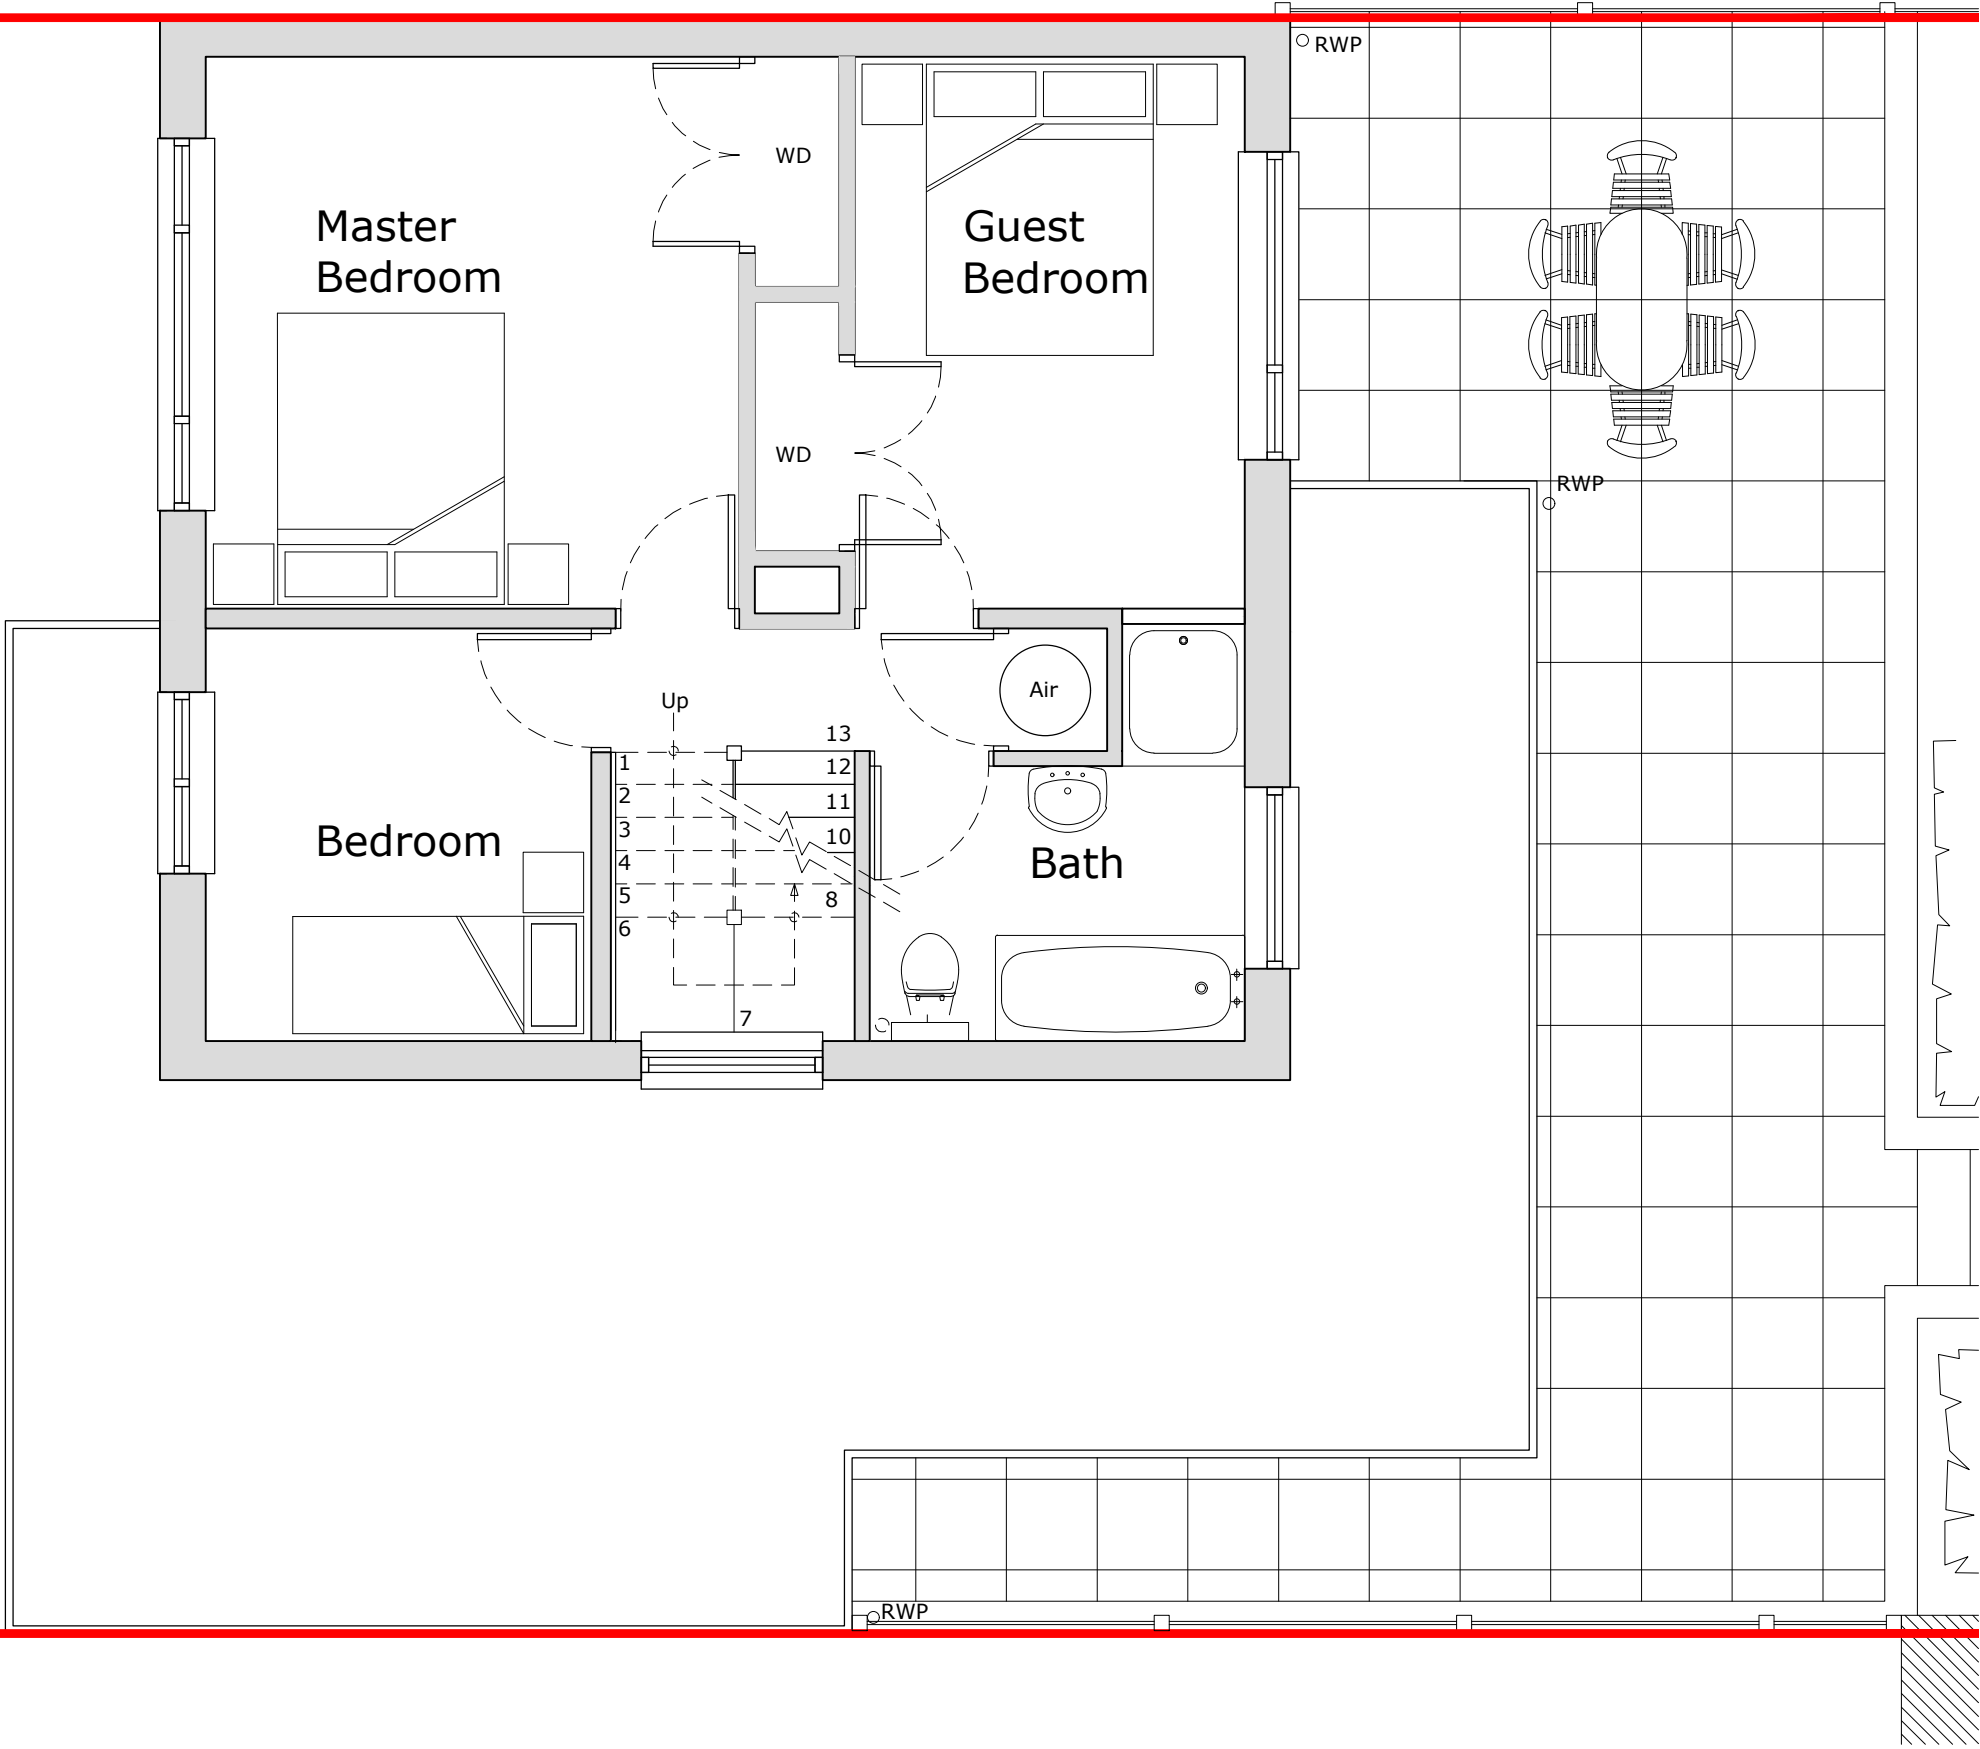

NOTE: UNDER NEW BUILDING SAFETY ACT AND CDM 2023 THE CLIENT, PRINCIPLE CONTRACTOR AND PRINCIPLE DESIGNER ALL NEED TO BE INFORMED OF ANY CHANGES ON SITE AND THIS NEEDS TO BE RECORDED. IF THE PRINCIPLE DESIGNER IS NOT MADE AWARE, THEY CAN RESIGN THEMSELVES FROM THE ROLE OF PRINCIPLE DESIGNER. THIS WOULD RESULT IN THE APPOINTMENT OF A NEW PRINCIPLE DESIGNER OR FOR THE CLIENT TO TAKE ON THIS ROLE AND TO AGREE TO SIGN THE FINAL DECLARATION.



Revision		
Date	Rev	Rev
-	-	-

NOTE: THESE DRAWINGS ARE SUBJECT TO BUILDING REGULATIONS APPROVAL AND THAT BUILDING CONTROL MAY ASK FOR AMENDMENTS AND THIS MAY HAVE AN EFFECT ON THE COST/PROGRAMME.

Client	Mr & Mrs Hansell	Scale 1:50@A3	Drawn PM	Checked -	Date APR-26
Job title	1 Matthew Gate, Hitchin	Job number 0304_030	Drawing number PL103		Rev -
Drawing title	Existing First Floor Plan				
The Workshop, Upper Floors, 89 Bancroft, Hitchin, Hertfordshire, SG5 1NQ . T . 07770844110 . W. www.diazoarchitects.com					