


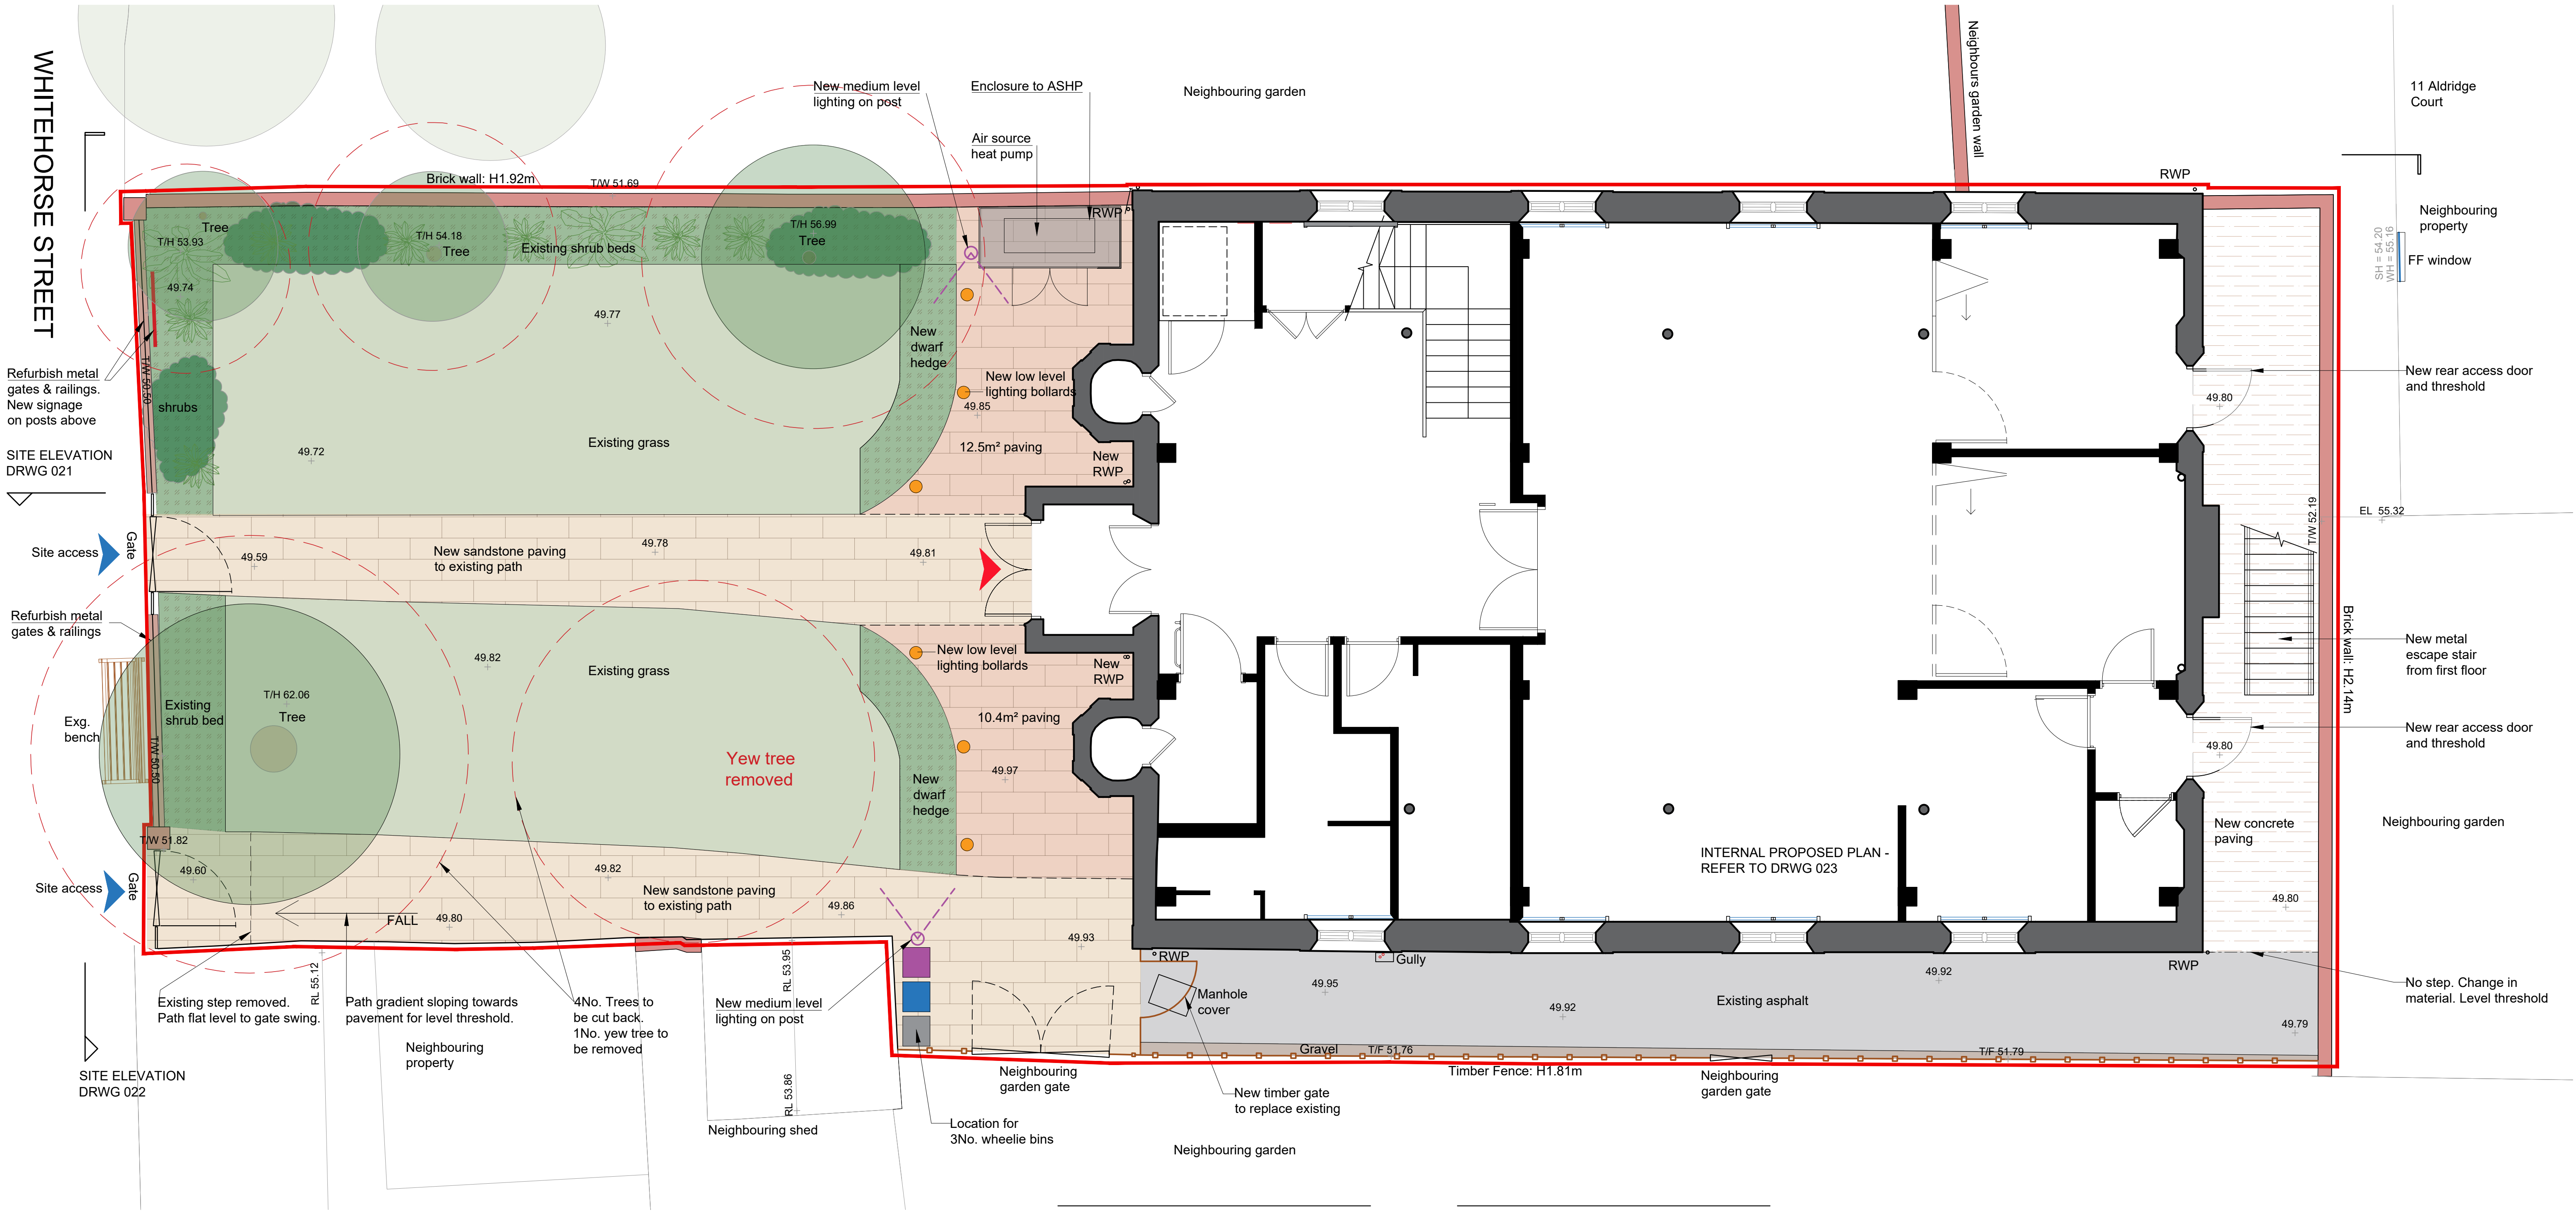

SITE PLAN

LEGEND	
	New hardstanding area - sandstone paving. Total: 22.9m²

LEGEND	
	Planning Application Site Boundary
	Site / building access
	New concrete paving
	Sandstone paving to existing path
	New ASHP & enclosure
	Existing grass / shrub beds
	Existing asphalt / gravel
	Existing Trees - trimmed back
	Existing shrubs - trimmed back
	Existing Brick Wall Boundary
	Existing Timber Fence Boundary

PL1	For planning approval	01.06.2026	CB
REV		DATE	BY
BALDOCK METHODIST CHURCH (FORMER) 15 WHITEHORSE STREET BALDOCK SG7 6QB REFURBISHMENT & ALTERATIONS			
Proposed Site plan			
PROJECT NUMBER 20260106_BM001			
DRAWING REFERENCE MP-BMC-XX-DR-A-019			REV PL1
DRAWN / DATE CB / MAY 26	CHECKED / DATE AR / MAY 26	SCALE 1:50@A1	
PLANNING ISSUE			
Written dimensions to be taken. Do not scale off the drawings. Any discrepancies written or scaled should be brought to the attention of the architect immediately. All drawings should be read together and in conjunction with relevant related specifications, room data sheets and all other consultant's information.			

