


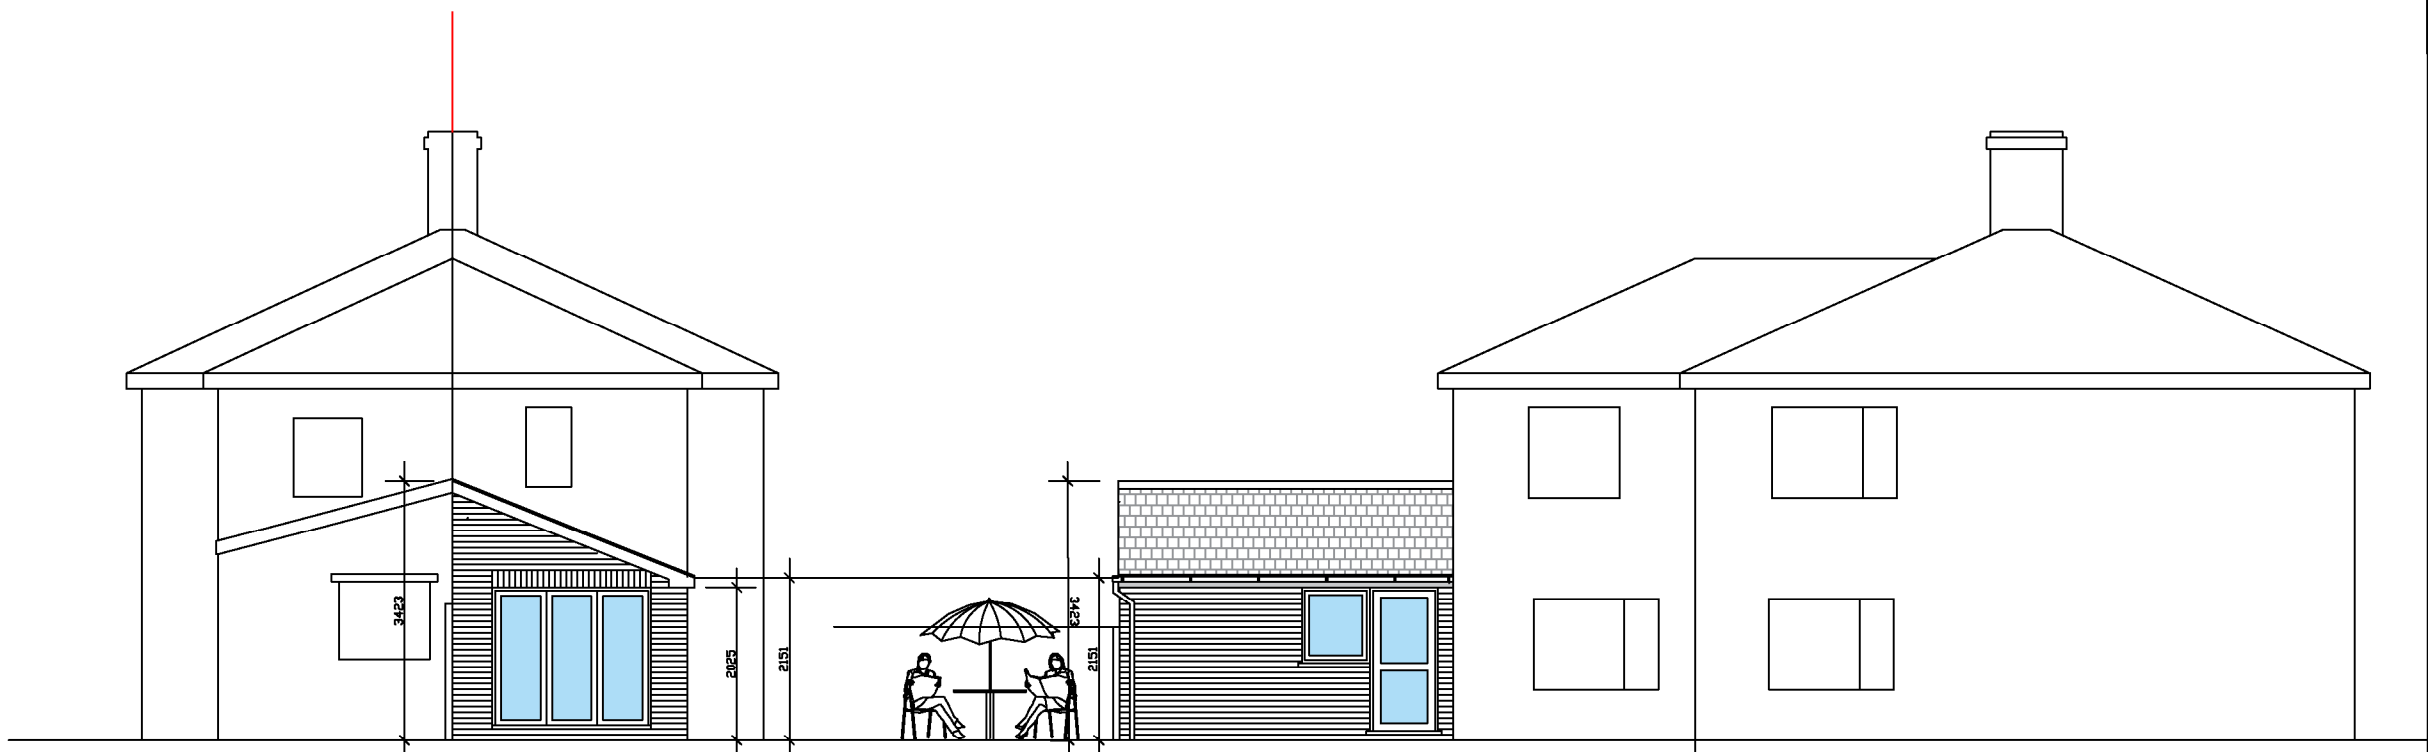

proposed rear elevation

proposed side elevation

brickwork to match existing.



Proposed front elevation

NOTES

Contractor must verify all dimensions on site before commencing any work or preparing manufacturing drawings.



REVISIONS

REV	AMENDMENTS	DATE

Project:
Mr & Mrs G.Dugdale
45 Gower Road,
Royston. SG8 5DU.

This document and all information contained herein is the sole property of Bradgate Developments Ltd. Reproduction in whole or in part is strictly forbidden and may not be issued to any third party for any purpose unless prior permission is obtained.

Scale: 1:100	File Ref:
Date: Feb 26	Dwg No: RG 04a

Title:
proposed elevations.

Bradgate Developments Ltd
23 Galley Lane, Arkley
Hertfordshire
EN5 4AR
Tel/Fax 0208 441 0673
email: robert@bradgatedevelopments.com
web: www.bradgatedevelopments.co.uk



0 0.5 1 1.5 2 3 4 5
SCALE 1:100