




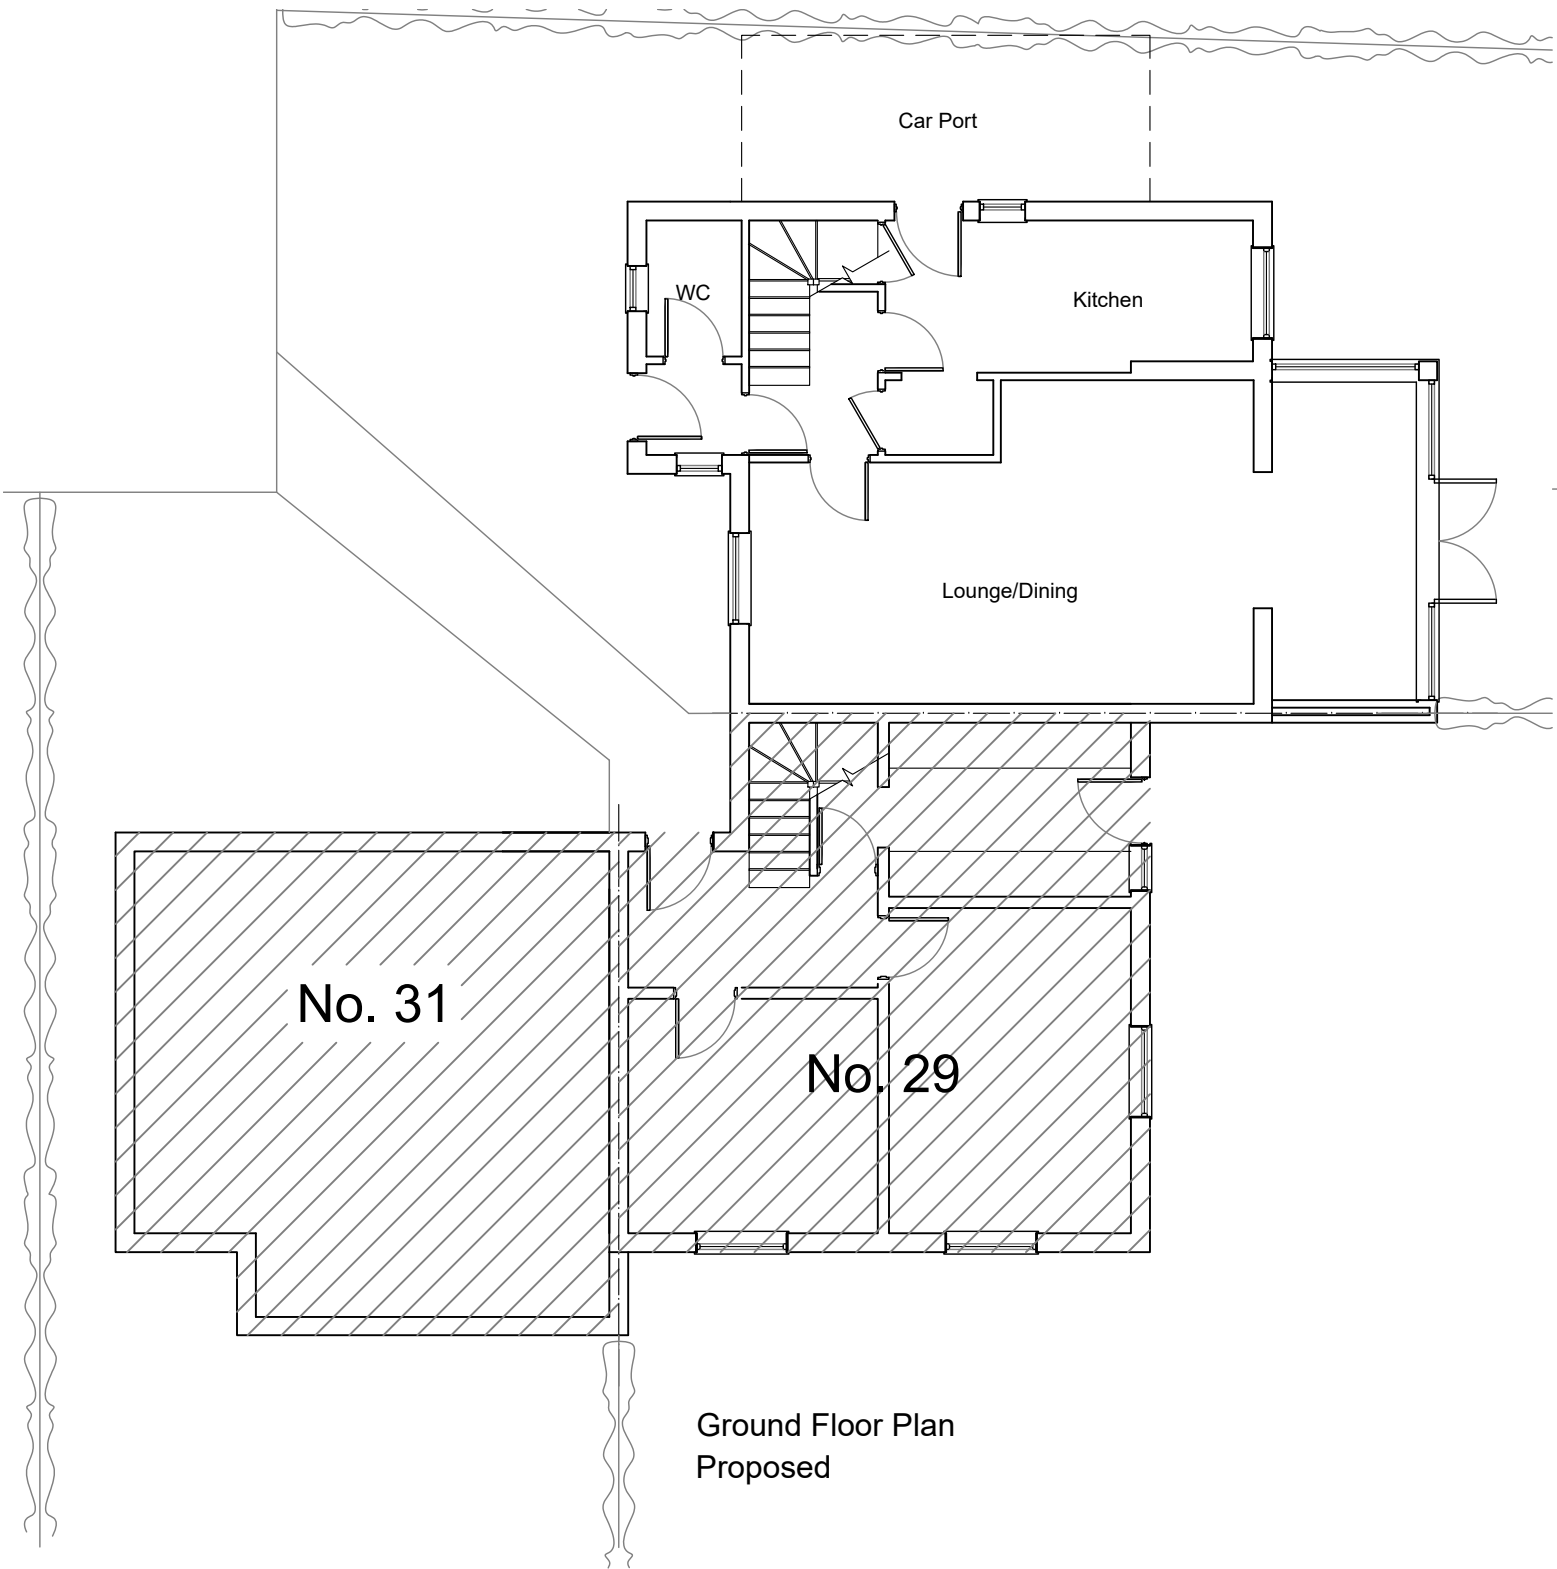

Ground Floor Plan
Proposed

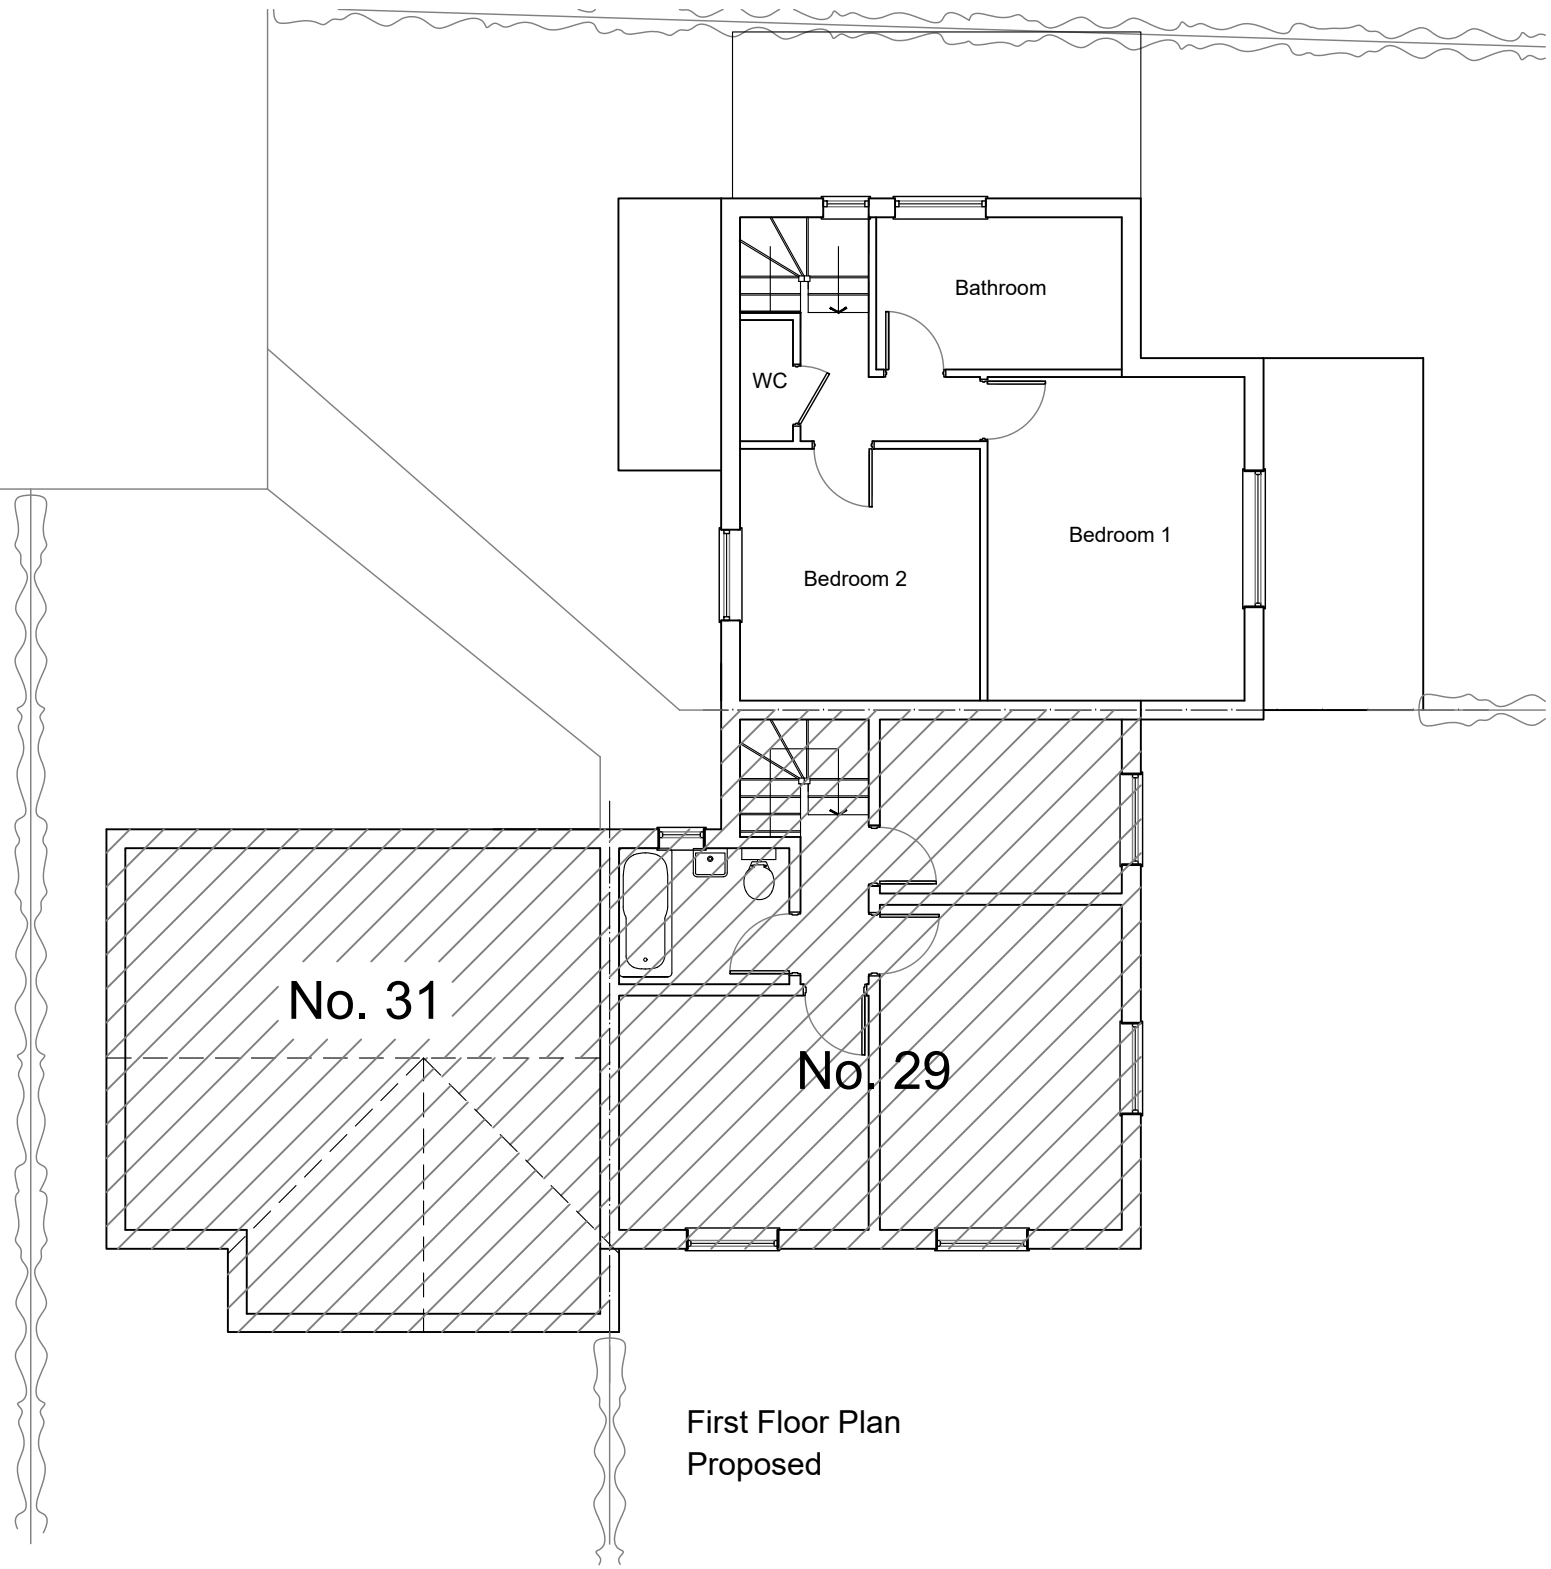

First Floor Plan
Proposed

 

SCALE BAR

Project		Client		L&S DESIGN Lines & Squares Ltd 81 London Road Knebworth Herts SG3 6HG	
27 Stockens Green, Knebworth		Mr Alex Hill			
Title	Drawn		RF	Checked	
	Scale		1:100@A3	Approved	
	© Copyright reserved				
Proposed Floor Plans		Project No.		Drawing No.	Rev
		LS875		P04	A