



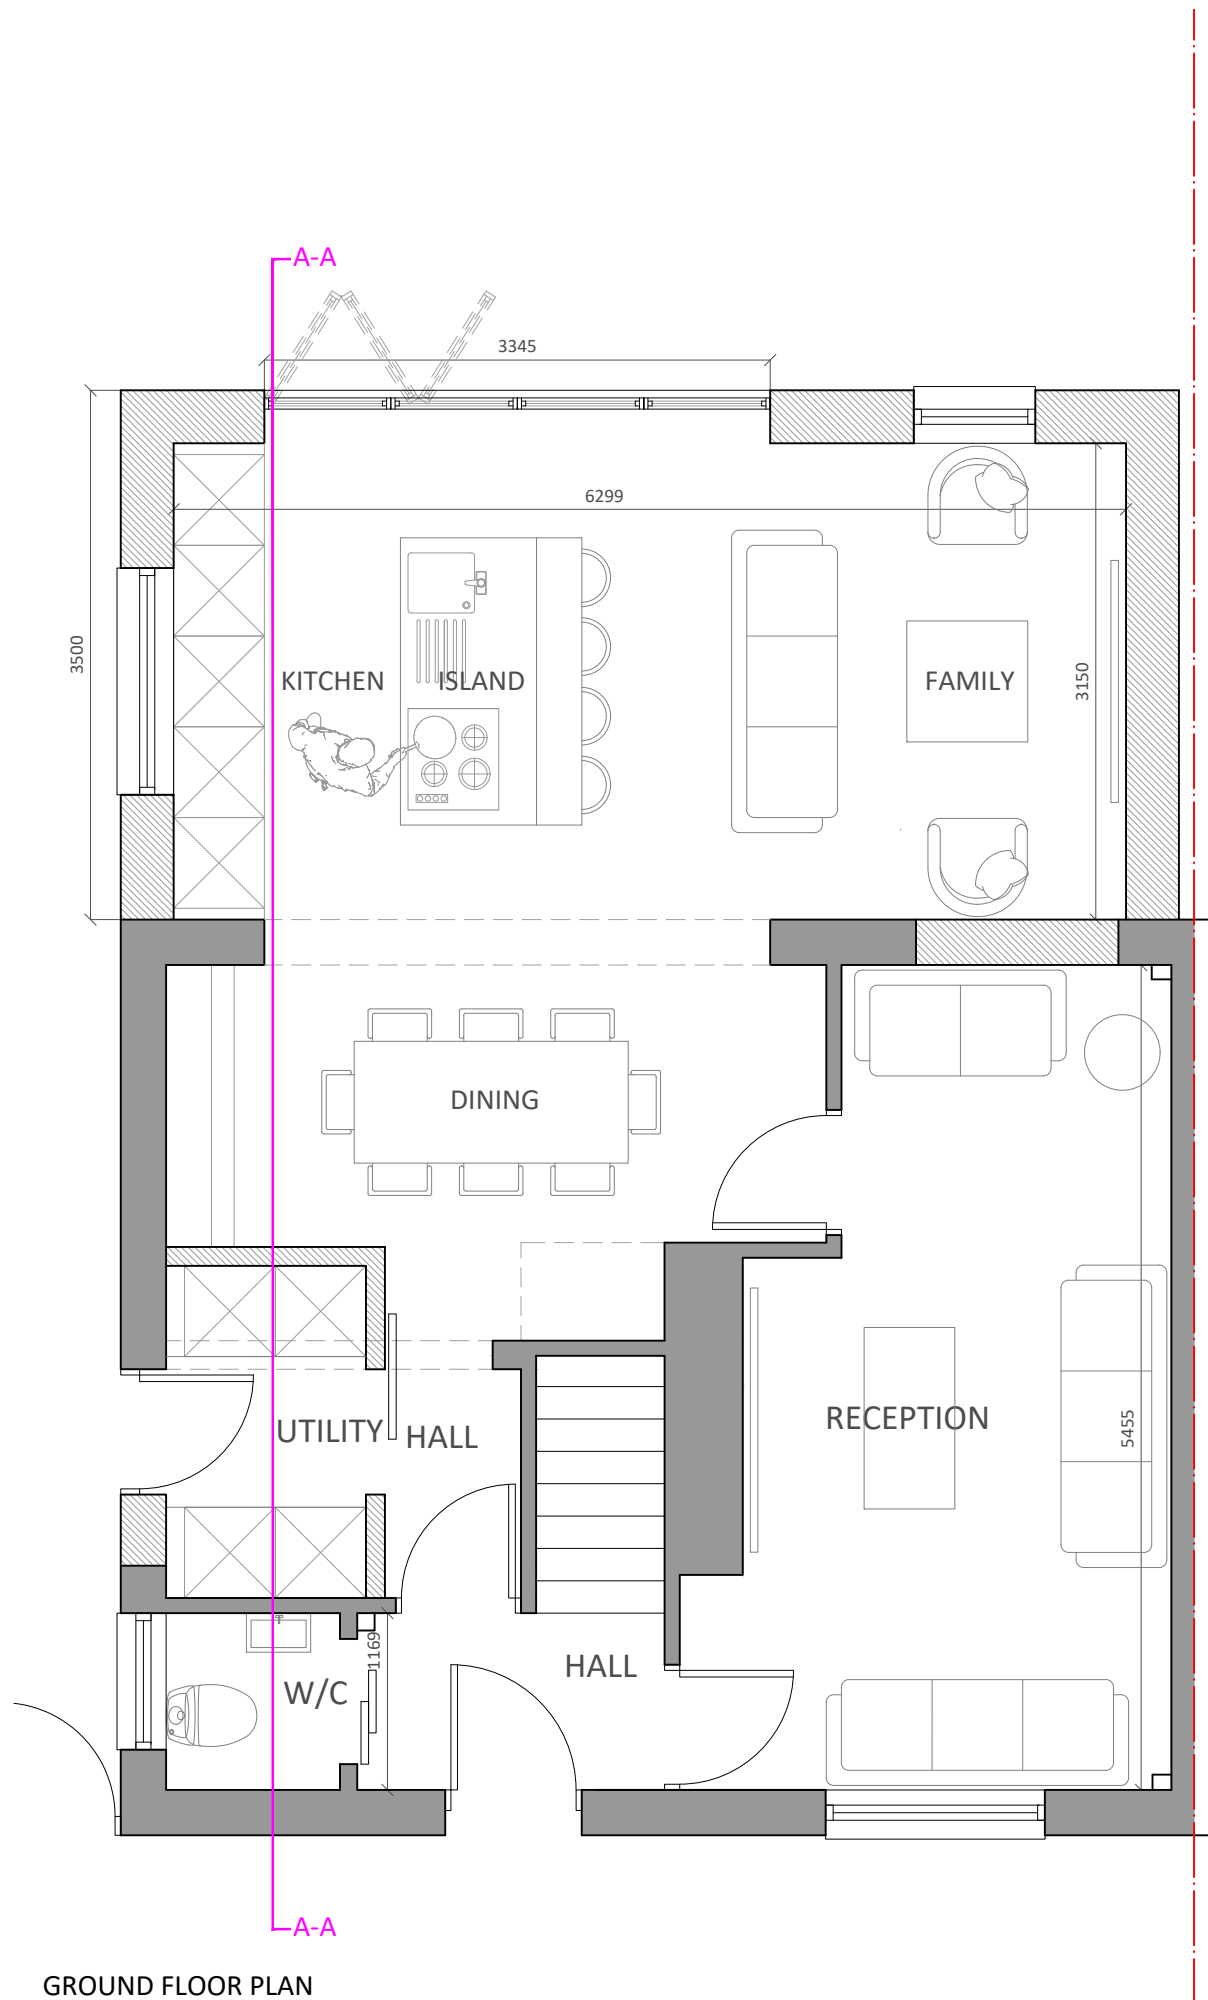

GROUND FLOOR PLAN

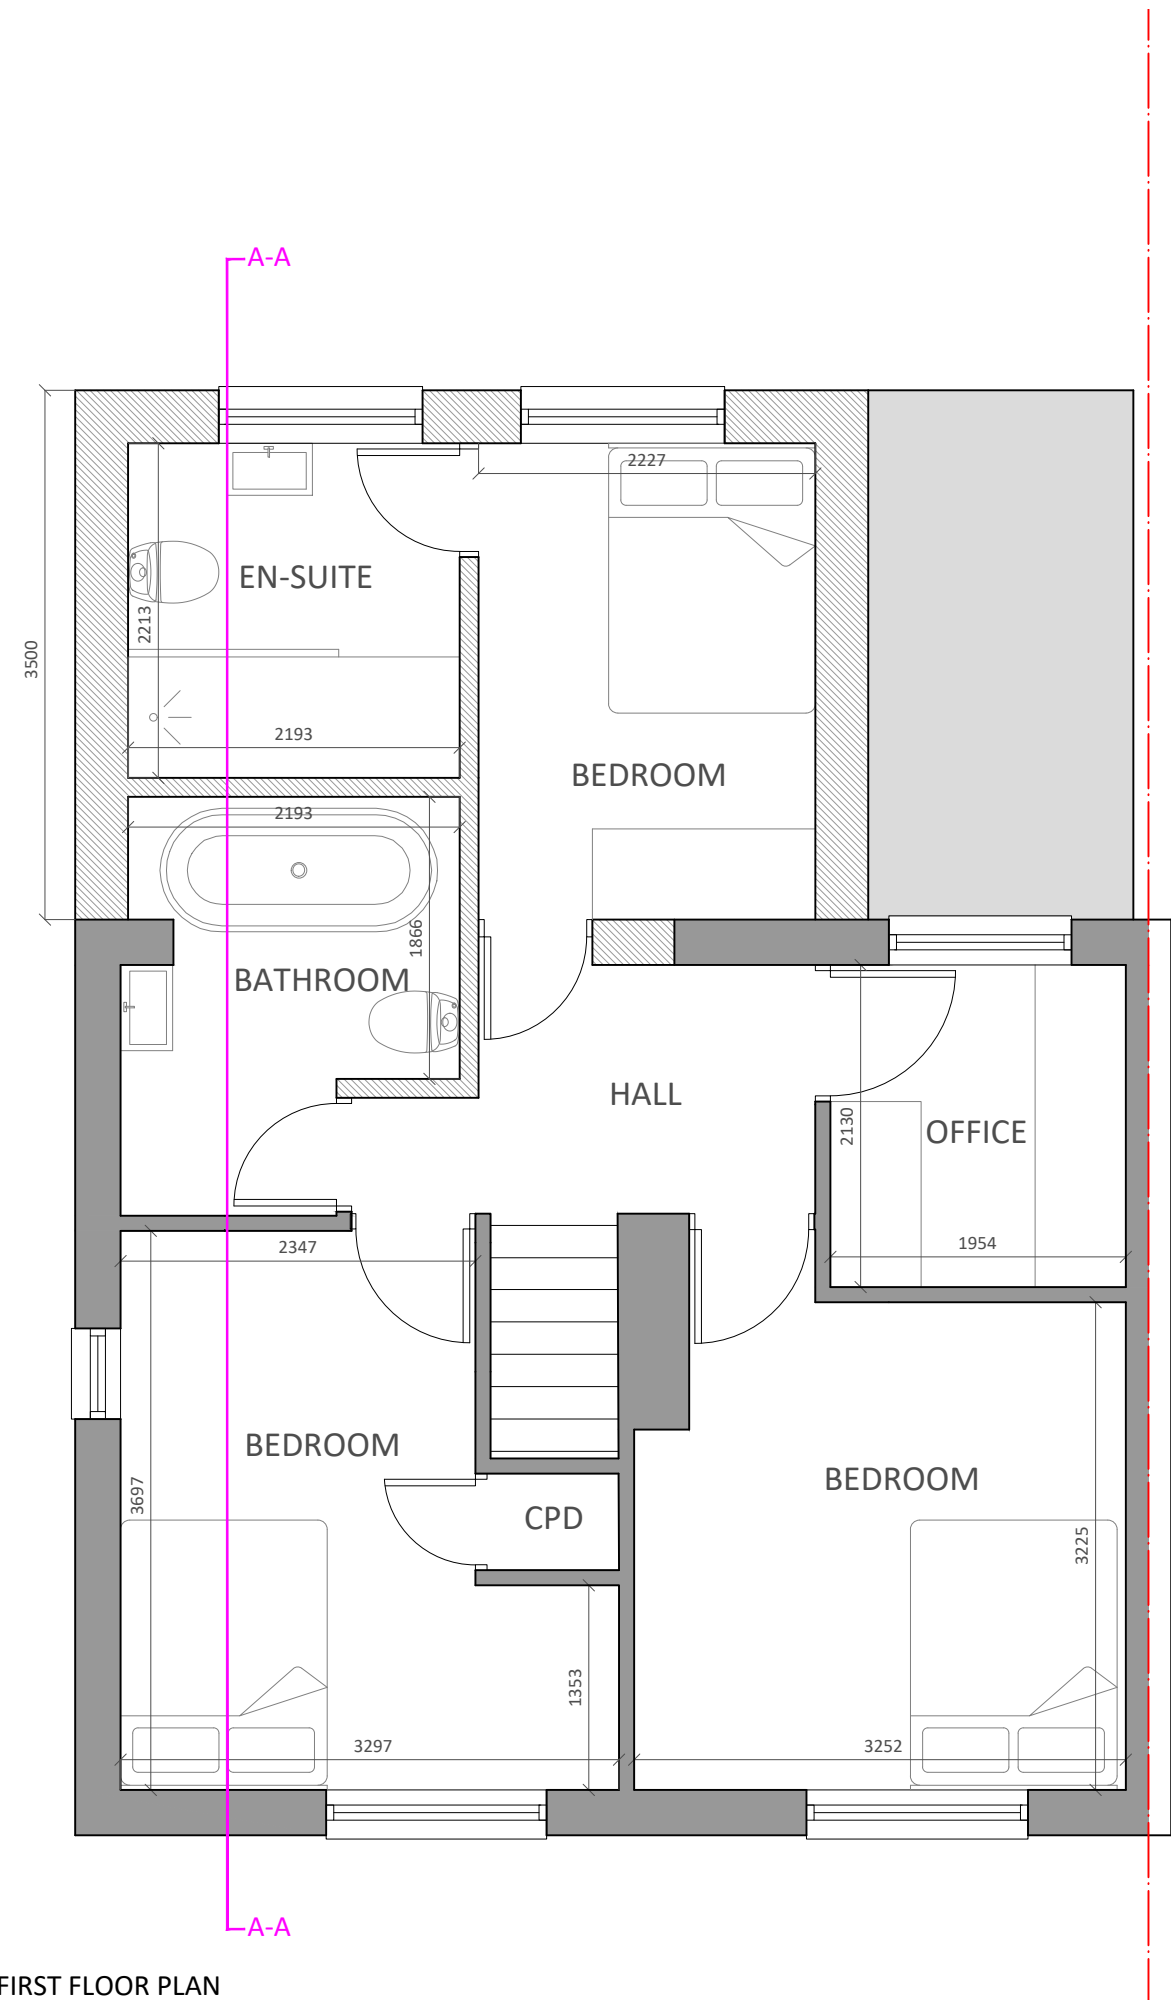

FIRST FLOOR PLAN

FOR APPROVAL

Location
122 GAUNTS WAY
LETCWORTH

Title
PROPOSED PLANS - B

Scale 1:50 @ A3	Drawn SB/KC	Checked HE	Date OCT 24
Drawing Number 1929_YPUK_P005 - B	Revision P2		

