


Notes:



REVISION	DATE	AMENDMENT

ANY ORDNANCE SURVEY DATA USED IS BASED UPON THE ORDNANCE SURVEY MAP WITH THE SANCTION OF THE CONTROLLER OF HM STATIONERY OFFICE. CROWN COPYRIGHT RESERVED ORDNANCE SURVEY LICENCE NUMBER LG0151.
NO RESPONSIBILITY CAN BE TAKEN FOR ANY RELIANCE BASED ON THE INFORMATION CONTAINED HEREIN.

 

SURVEYORS | PLANNERS | ARCHITECTS
HERTFORDSHIRE | NORFOLK | WARWICKSHIRE | SOMERSET
Phone (01279) 771188 | E-mail post@sworders.com


SCHEME
**REDEVELOPMENT AT
FEARS END, SANDON**

TITLE
**BUILDING 4
EXISTING ELEVATIONS [2 OF 2]**


PAPER SIZE: **A3L**
© Copyright 2024, Sworders. All rights reserved. The contents of this drawing remain the sole property of Sworders and must not be copied or reproduced without prior permission.

SCALE: 1:100
DRAWN BY: RB
CHECKED BY: JS
25/09/2024

CLIENT No.	DRAWING No.	REVISION
CAM3064	222140-PL-4-032	

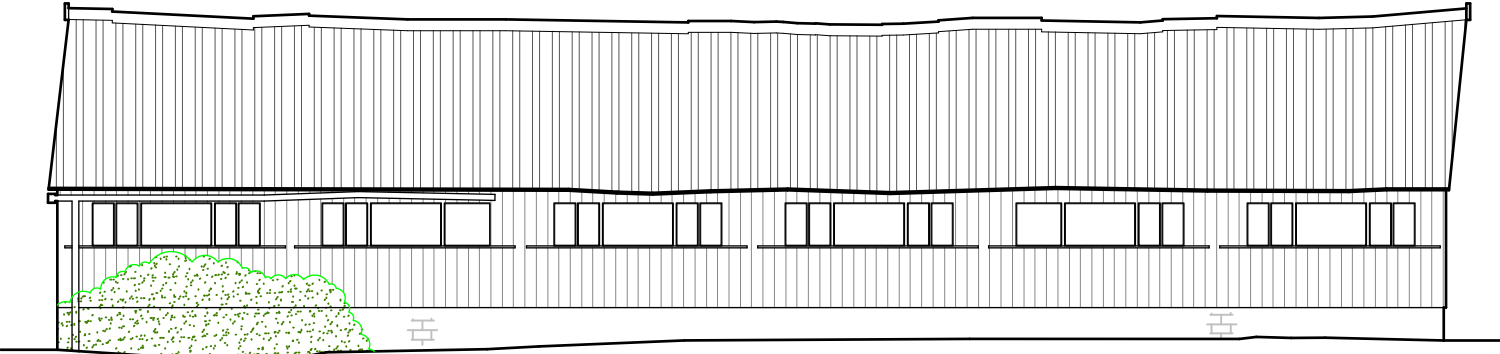

1 **North Elevation**
Scale: 1:100

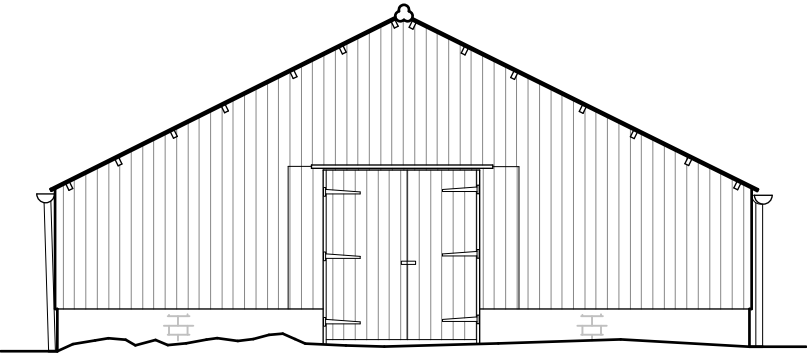

2 **West Elevation**
Scale: 1:100