


Notes:



|          |      |           |
|----------|------|-----------|
|          |      |           |
|          |      |           |
| REVISION | DATE | AMENDMENT |

ANY ORDNANCE SURVEY DATA USED IS BASED UPON THE ORDNANCE SURVEY MAP WITH THE SANCTION OF THE CONTROLLER OF HM STATIONERY OFFICE. CROWN COPYRIGHT RESERVED ORDNANCE SURVEY LICENCE NUMBER LG0151.  
NO RESPONSIBILITY CAN BE TAKEN FOR ANY RELIANCE BASED ON THE INFORMATION CONTAINED HEREIN.

 

SURVEYORS | PLANNERS | ARCHITECTS  
HERTFORDSHIRE | NORFOLK | WARWICKSHIRE | SOMERSET  
Phone (01279) 771188 | E-mail [post@sworders.com](mailto:post@sworders.com)

SCHEME  
**REDEVELOPMENT AT  
FEARS END, SANDON**

TITLE  
**BUILDING 4  
EXISTING ELEVATIONS [1 OF 2]**


PAPER SIZE: **A3L**  
© Copyright 2024, Sworders. All rights reserved. The contents of this drawing remain the sole property of Sworders and must not be copied or reproduced without prior permission.

SCALE: **1:100** DRAWN BY: **RB** 25/09/2024 CHECKED BY: **JS**

|                |                        |          |
|----------------|------------------------|----------|
| CLIENT No.     | DRAWING No.            | REVISION |
| <b>CAM3064</b> | <b>222140-PL-4-031</b> |          |



**1** **South Elevation**  
Scale: 1:100

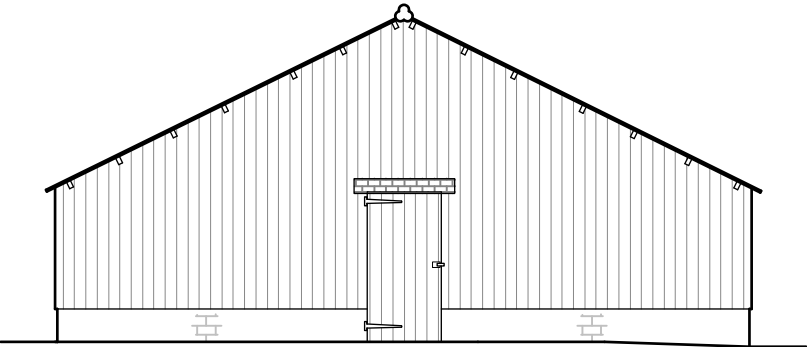

**2** **East Elevation**  
Scale: 1:100