



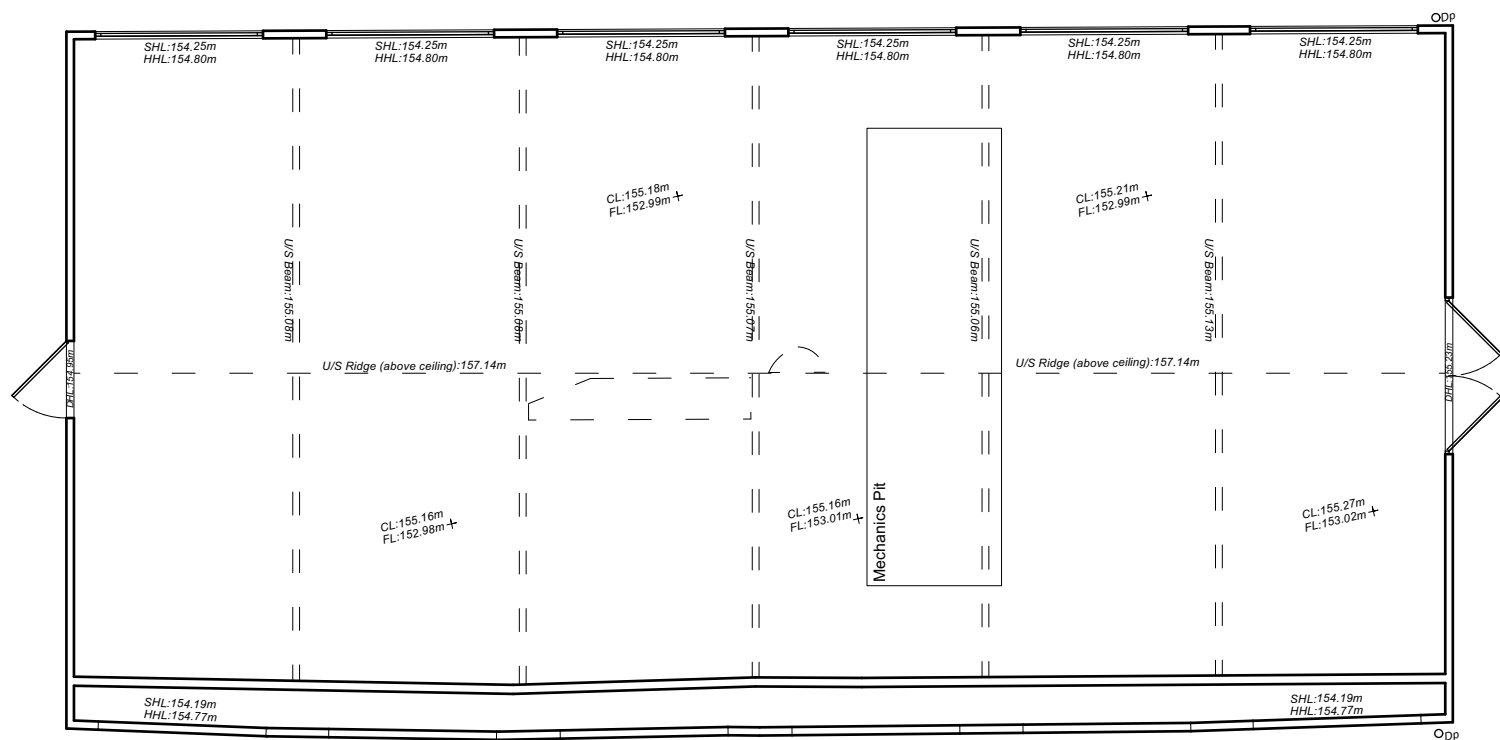

Notes:

 

REVISION	DATE	AMENDMENT

ANY ORDINANCE SURVEY DATA USED IS BASED UPON THE ORDINANCE SURVEY MAP WITH THE SANCTION OF THE CONTROLLER OF HM STATIONERY OFFICE. CROWN COPYRIGHT RESERVED. ORDINANCE SURVEY LICENCE NUMBER LIG0151.
NO RESPONSIBILITY CAN BE TAKEN FOR ANY RELIANCE BASED ON THE INFORMATION CONTAINED HEREIN.



SURVEYORS | PLANNERS | ARCHITECTS
HERTFORDSHIRE | NORFOLK | WARWICKSHIRE | SOMERSET
Phone (01279) 771188 | E-mail post@sworders.com

SCHEME
**REDEVELOPMENT AT
FEARS END, SANDON**

TITLE
**BUILDING 4
EXISTING GROUND FLOOR PLAN**

PAPER SIZE: A3L
© Copyright 2024, Sworders. All rights reserved. The contents of this drawing remain the sole property of Sworders and must not be copied or reproduced without prior permission.

SCALE: 1:100
DRAWN BY: RB
CHECKED BY: JS
25/09/2024

CLIENT No.	DRAWING No.	REVISION
CAM3064	222140-PL-4-010	

1

Building 4 - Ground Floor Plan
Scale: 1:100