


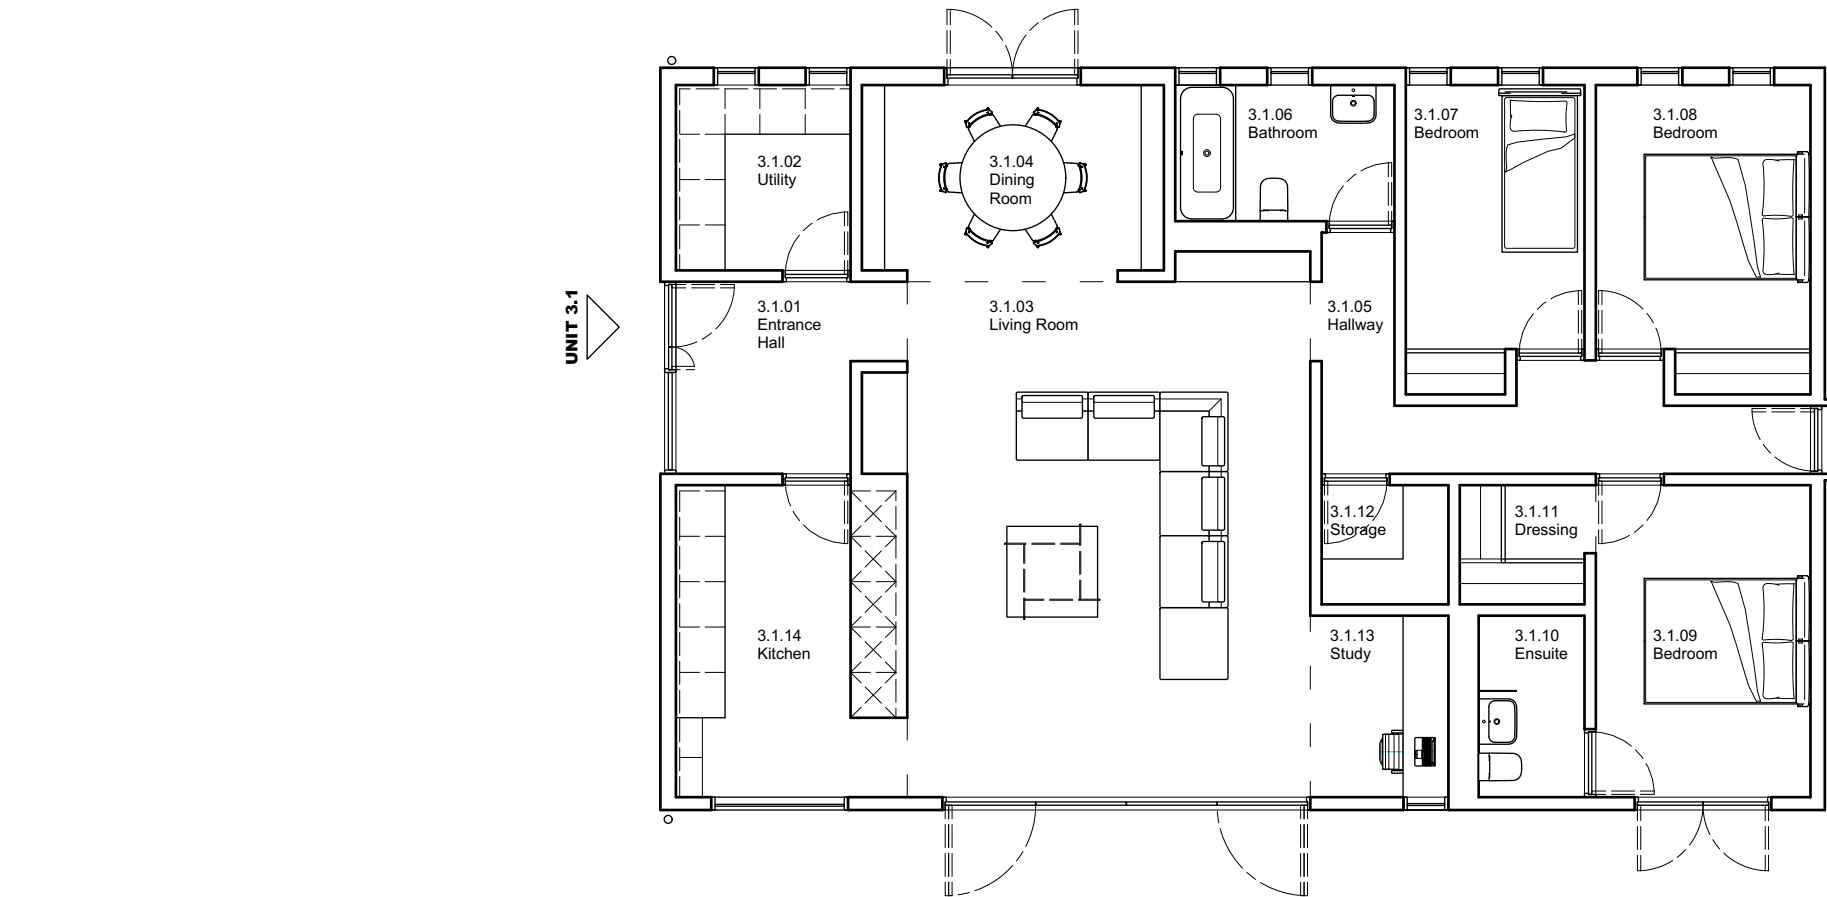

Notes:

012345m

N

REVISION	DATE	AMENDMENT
ANY ORDINANCE SURVEY DATA USED IS BASED UPON THE ORDINANCE SURVEY MAP WITH THE SANCTION OF THE CONTROLLER OF HM STATIONERY OFFICE. CROWN COPYRIGHT RESERVED. ORDINANCE SURVEY LICENCE NUMBER LG0151.		
NO RESPONSIBILITY CAN BE TAKEN FOR ANY RELIANCE BASED ON THE INFORMATION CONTAINED HEREIN.		
S SWORDERS Agricultural Commercial Residential SURVEYORS PLANNERS ARCHITECTS HERTFORDSHIRE NORFOLK WARWICKSHIRE SOMERSET Phone (01279) 771188 E-mail post@sworders.com		
SCHEME		
REDEVELOPMENT AT FEARS END, SANDON		
TITLE		
BUILDING 3 PROPOSED GROUND FLOOR PLAN		
PAPER SIZE	© Copyright 2024, Sworders. All rights reserved. The contents of this drawing remain the sole property of Sworders and must not be copied or reproduced without prior permission.	
A3L		
SCALE	DRAWN BY	CHECKED BY
1:100	RB	JS
CLIENT No.	DRAWING No.	REVISION
CAM3064	222140-PL-3-100	