


Notes:

 

REVISION	DATE	AMENDMENT

ANY ORDNANCE SURVEY DATA USED IS BASED UPON THE ORDNANCE SURVEY MAP WITH THE SANCTION OF THE CONTROLLER OF HM STATIONERY OFFICE. CROWN COPYRIGHT RESERVED ORDNANCE SURVEY LICENCE NUMBER LG0151.

NO RESPONSIBILITY CAN BE TAKEN FOR ANY RELIANCE BASED ON THE INFORMATION CONTAINED HEREIN.



SURVEYORS | PLANNERS | ARCHITECTS
HERTFORDSHIRE | NORFOLK | WARWICKSHIRE | SOMERSET
Phone (01279) 771188 | E-mail post@sworders.com


SCHEME

REDEVELOPMENT AT
FEARS END, SANDON


TITLE

BUILDING 3
EXISTING ELEVATIONS


PAPER SIZE	A3L			© Copyright 2024, Sworders. All rights reserved. The contents of this drawing remain the sole property of Sworders and must not be copied or reproduced without prior permission.	
SCALE	1:100	DRAWN BY	RB	CHECKED BY	JS
CLIENT No.		DRAWING No.		REVISION	
CAM3064		222140-PL-3-031			

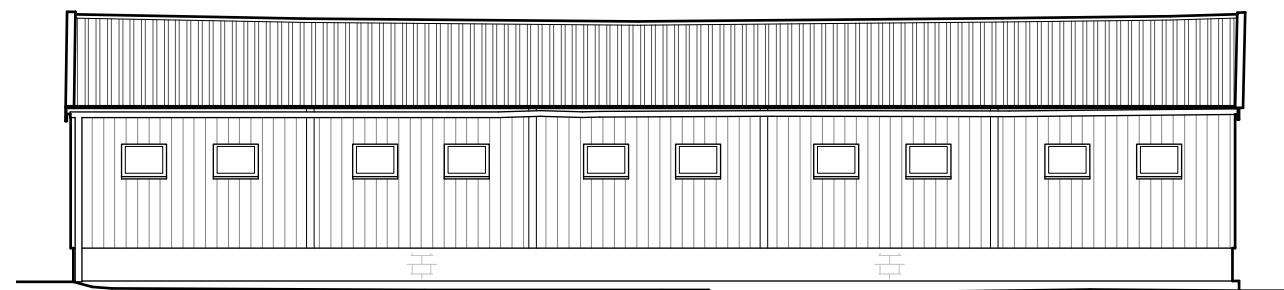


1 **South Elevation**
Scale: 1:100

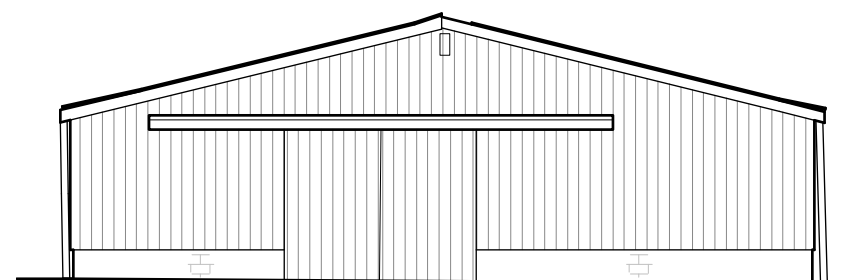

2 **West Elevation**
Scale: 1:100

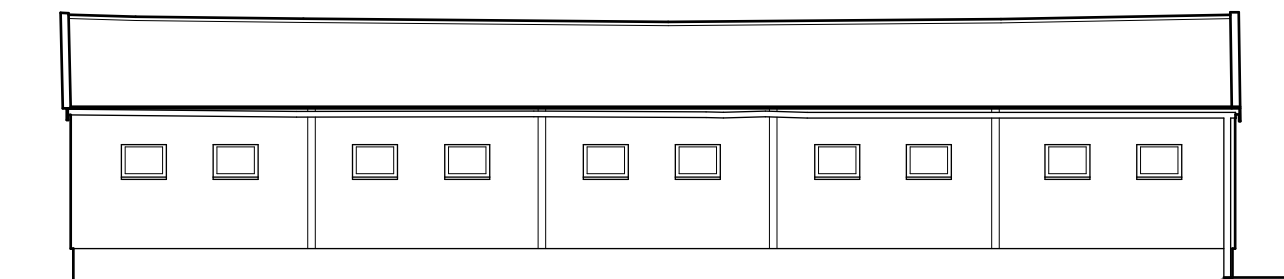

3 **North Elevation**
Scale: 1:100

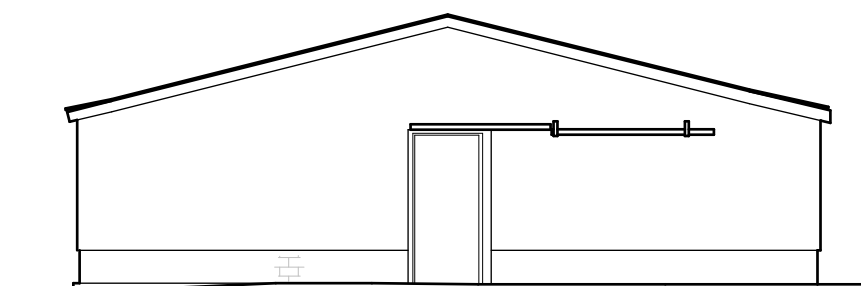

4 **East Elevation**
Scale: 1:100