


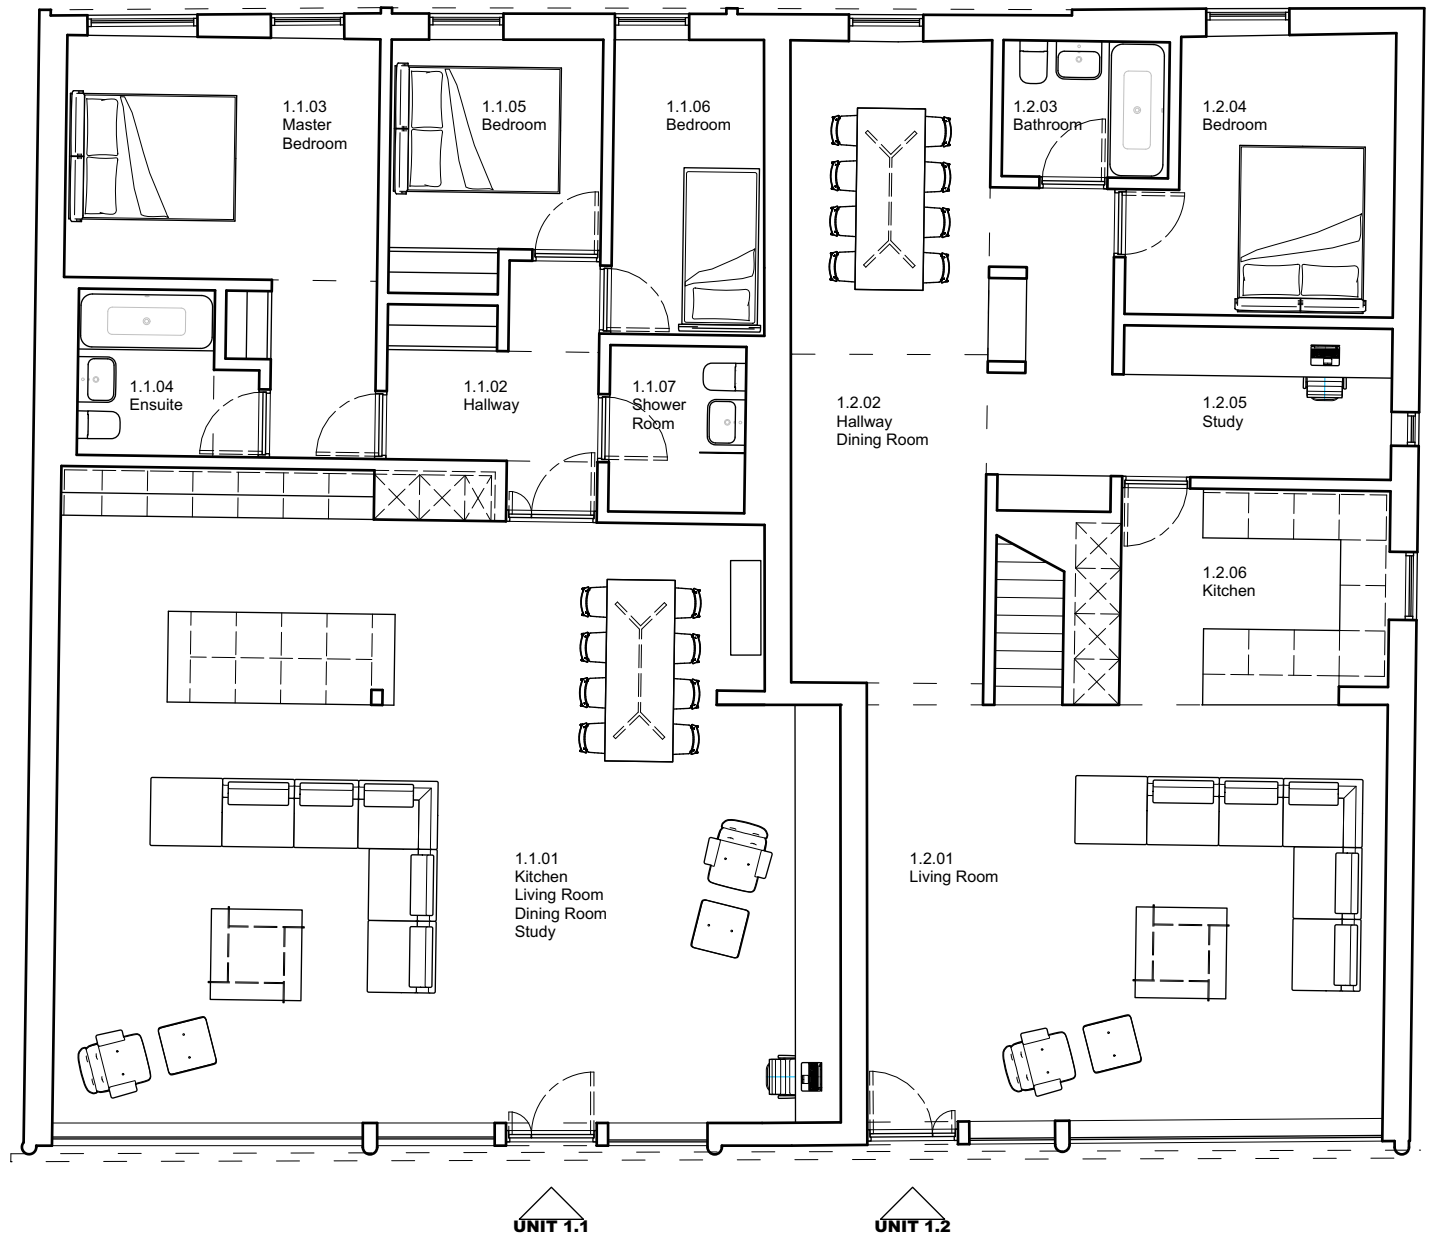

Notes:

012345m

REVISION	DATE	AMENDMENT

SURVEYORS | PLANNERS | ARCHITECTS

HERTFORDSHIRE | NORFOLK | WARWICKSHIRE | SOMERSET

Phone (01279) 771188 | E-mail post@sworders.com

SCHEME

REDEVELOPMENT AT
FEARS END, SANDON

TITLE

BUILDING 1
PROPOSED GROUND FLOOR PLAN

PAPER SIZE	A3L			© Copyright 2024, Sworders. All rights reserved. The contents of this drawing remain the sole property of Sworders and must not be copied or reproduced without prior permission.		
SCALE	1:100	DRAWN BY	RB	CHECKED BY	JS	25/09/2024
CLIENT No.	CAM3064		DRAWING No.	222140-PL-1-100		REVISION

1

Building 1 - Ground Floor Plan

Scale: 1:100