


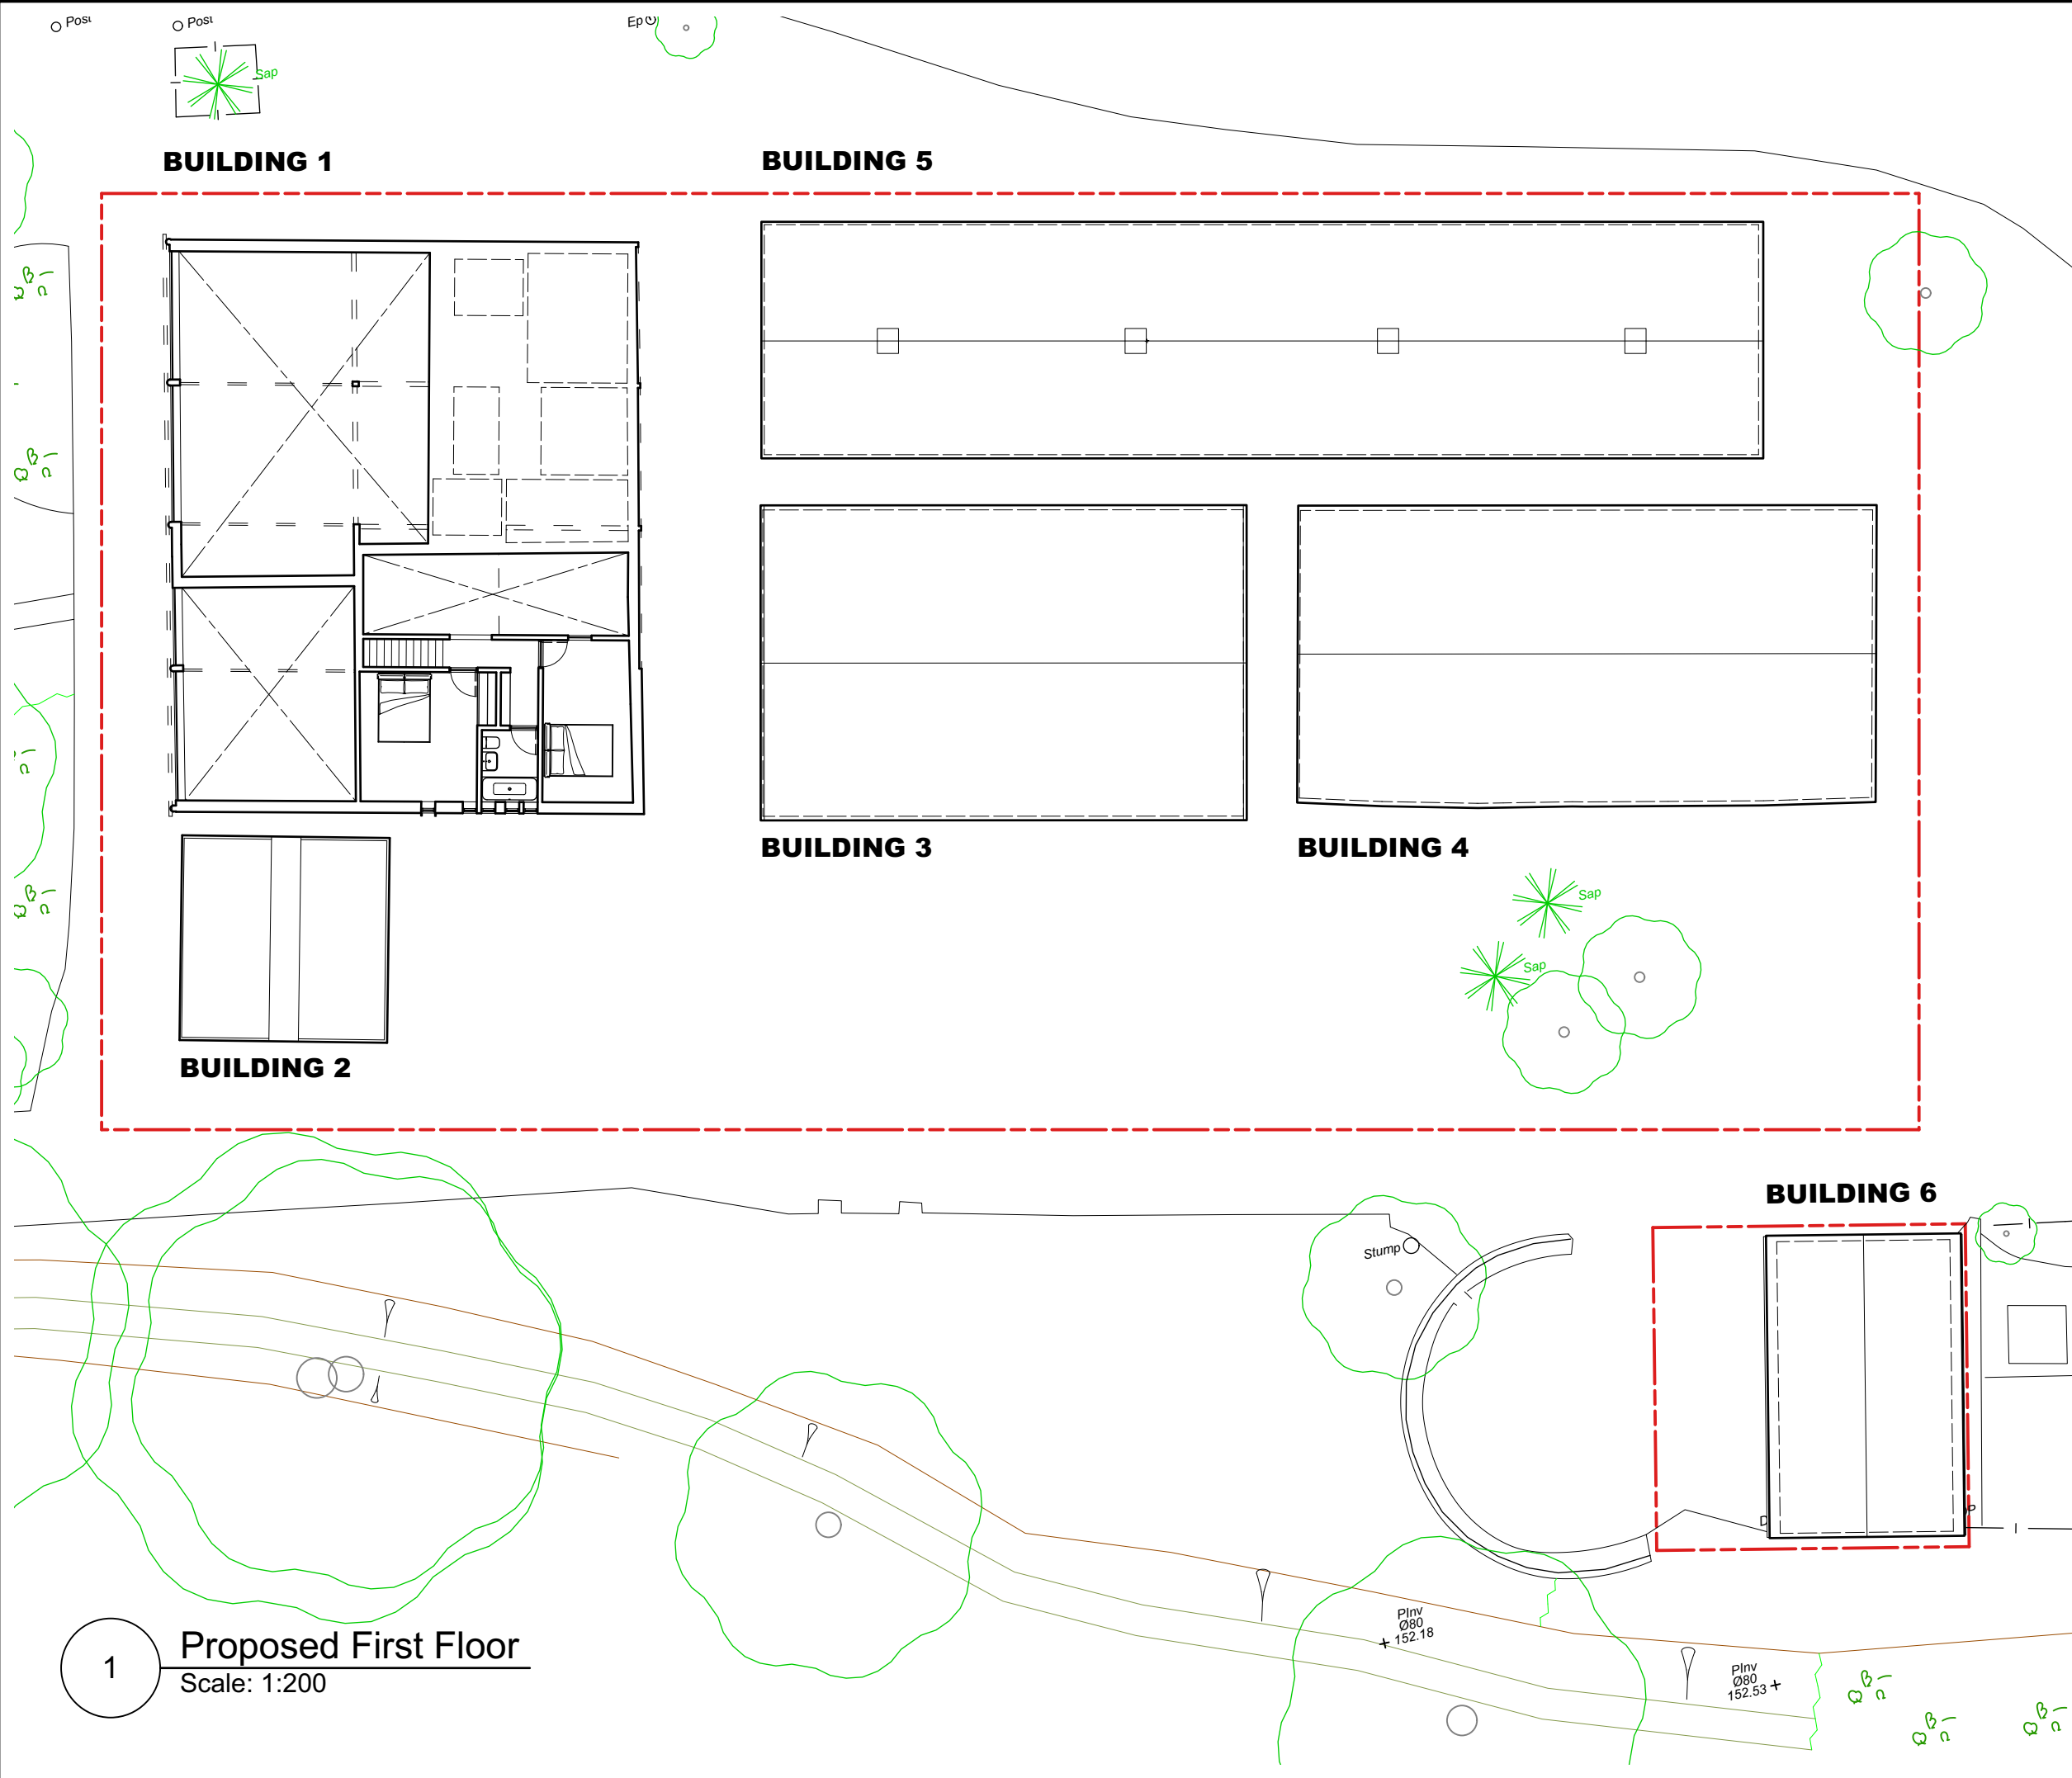

Notes:

Extent of curtilage

0510m

N

REVISION	DATE	AMENDMENT

ANY ORDNANCE SURVEY DATA USED IS BASED UPON THE ORDNANCE SURVEY MAP WITH THE SANCTION OF THE CONTROLLER OF HM STATIONERY OFFICE. CROWN COPYRIGHT RESERVED ORDNANCE SURVEY LICENCE NUMBER LG0151.

NO RESPONSIBILITY CAN BE TAKEN FOR ANY RELIANCE BASED ON THE INFORMATION CONTAINED HEREIN.

S

SWORDERS

Agricultural Commercial Residential

SURVEYORS | PLANNERS | ARCHITECTS
HERTFORDSHIRE | NORFOLK | WARWICKSHIRE | SOMERSET
Phone (01279) 771188 | E-mail post@sworders.com

SCHEME
REDEVELOPMENT AT
FEARS END, SANDON

TITLE
PROPOSED ARRANGEMENT
FIRST FLOOR PLAN

PAPER SIZE
A3L

SCALE
1:200

DRAWN BY
RB

CHECKED BY
JS

DATE
09/09/2024

CLIENT No.
CAM3064

DRAWING No.
222140-PL-0-101

REVISION
1