



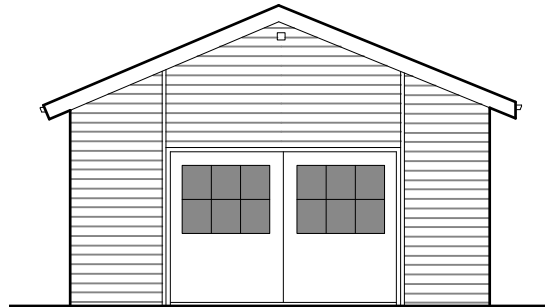


1 **West Elevation**
Scale: 1:100

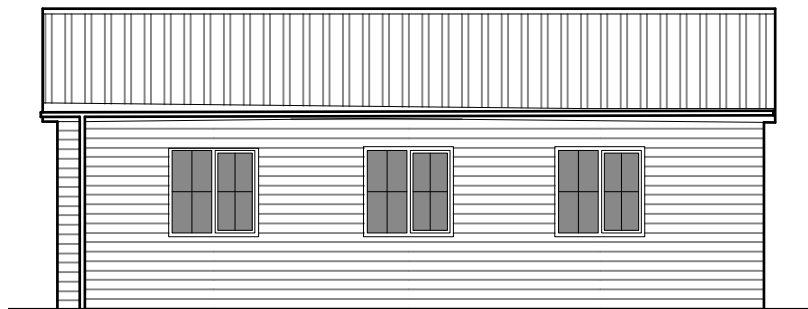

2 **North Elevation**
Scale: 1:100




3 **East Elevation**
Scale: 1:100

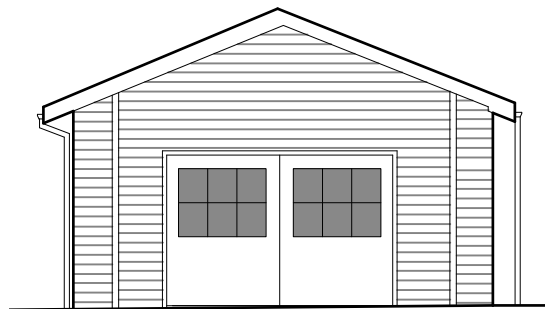

4 **South Elevation**
Scale: 1:100

Notes:

 

REVISION	DATE	AMENDMENT
ANY ORDNANCE SURVEY DATA USED IS BASED UPON THE ORDNANCE SURVEY MAP WITH THE SANCTION OF THE CONTROLLER OF HM STATIONERY OFFICE. CROWN COPYRIGHT RESERVED ORDNANCE SURVEY LICENCE NUMBER LG0151.		
NO RESPONSIBILITY CAN BE TAKEN FOR ANY RELIANCE BASED ON THE INFORMATION CONTAINED HEREIN.		



SURVEYORS | PLANNERS | ARCHITECTS
HERTFORDSHIRE | NORFOLK | WARWICKSHIRE | SOMERSET
Phone (01279) 771188 | E-mail post@sworders.com

SCHEME
**REDEVELOPMENT AT
FEARS END, SANDON**

TITLE
**BUILDING 6
PROPOSED ELEVATIONS**

PAPER SIZE A3L	© Copyright 2024, Sworders. All rights reserved. The contents of this drawing remain the sole property of Sworders and must not be copied or reproduced without prior permission.		
SCALE 1:100	DRAWN BY RB	CHECKED BY JS	
CLIENT No. CAM3064	DRAWING No. 222140-PL-6-301	REVISION	