




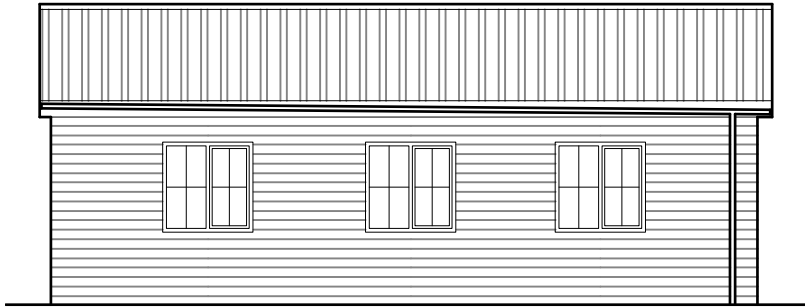


1 **West Elevation**  
Scale: 1:100

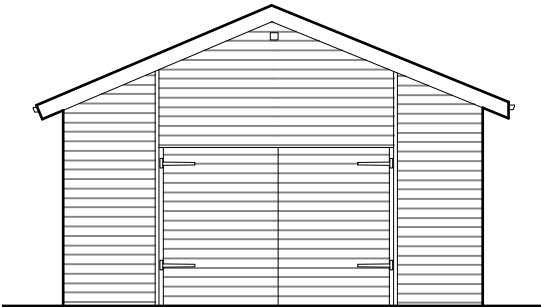

2 **North Elevation**  
Scale: 1:100

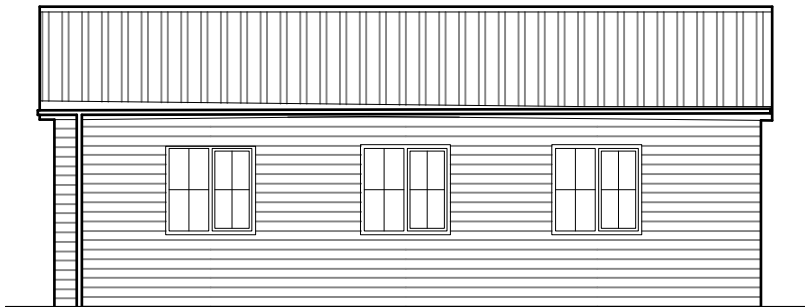


3 **East Elevation**  
Scale: 1:100

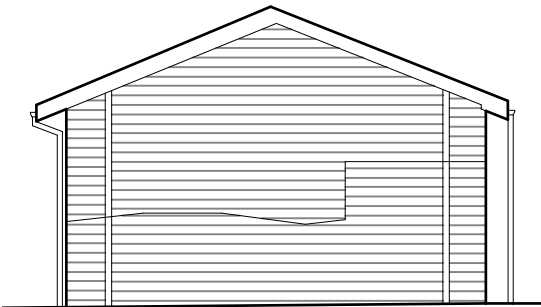

4 **South Elevation**  
Scale: 1:100

Notes:

 

|   |      |           |
|---|------|-----------|
|   |      |           |
|   |      |           |
| REVISION   | DATE | AMENDMENT |
| ANY ORDNANCE SURVEY DATA USED IS BASED UPON THE ORDNANCE SURVEY MAP WITH THE SANCTION OF THE CONTROLLER OF HM STATIONERY OFFICE. CROWN COPYRIGHT RESERVED ORDNANCE SURVEY LICENCE NUMBER LG0151. |      |           |
| NO RESPONSIBILITY CAN BE TAKEN FOR ANY RELIANCE BASED ON THE INFORMATION CONTAINED HEREIN.   |      |           |



SURVEYORS | PLANNERS | ARCHITECTS  
HERTFORDSHIRE | NORFOLK | WARWICKSHIRE | SOMERSET  
Phone (01279) 771188 | E-mail [post@sworders.com](mailto:post@sworders.com)

SCHEME  
**REDEVELOPMENT AT  
FEARS END, SANDON**

TITLE  
**BUILDING 6  
EXISTING ELEVATIONS**

|                       |   |                  |  |
|-----------------------|---|------------------|--|
| PAPER SIZE<br>A3L     | © Copyright 2024, Sworders. All rights reserved. The contents of this drawing remain the sole property of Sworders and must not be copied or reproduced without prior permission. |                  |  |
| SCALE<br>1:100        | DRAWN BY<br>RB   | CHECKED BY<br>JS |  |
| CLIENT No.<br>CAM3064 | DRAWING No.<br>222140-PL-6-031   | REVISION         |  |