



1

South Elevation
Scale: 1:100

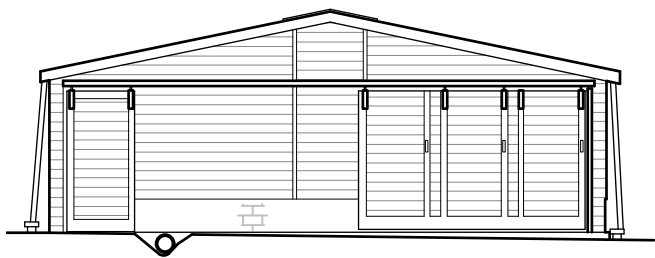


2

West Elevation
Scale: 1:100

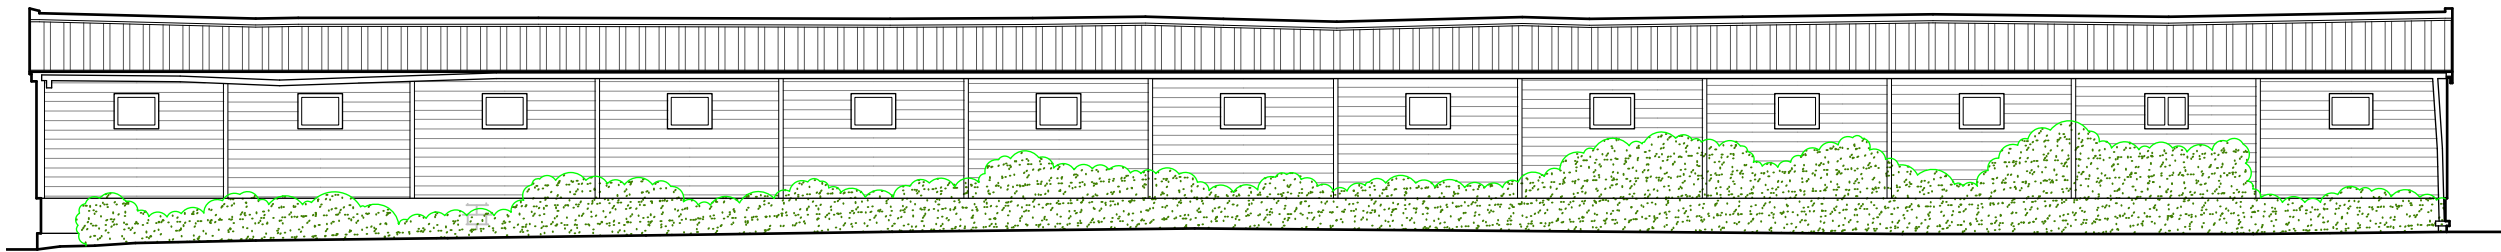

3


North Elevation
Scale: 1:100

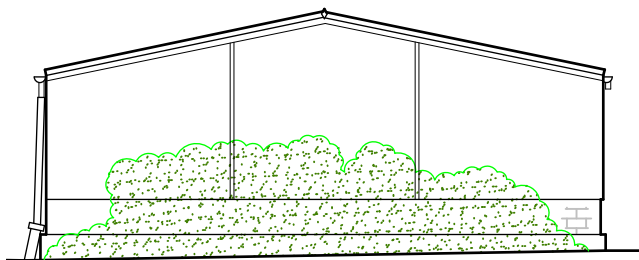

4

East Elevation
Scale: 1:100

Notes:

 

REVISION	DATE	AMENDMENT
ANY ORDNANCE SURVEY DATA USED IS BASED UPON THE ORDNANCE SURVEY MAP WITH THE SANCTION OF THE CONTROLLER OF HM STATIONERY OFFICE. CROWN COPYRIGHT RESERVED ORDNANCE SURVEY LICENCE NUMBER LIG0151.		
NO RESPONSIBILITY CAN BE TAKEN FOR ANY RELIANCE BASED ON THE INFORMATION CONTAINED HEREIN.		



SURVEYORS | PLANNERS | ARCHITECTS
HERTFORDSHIRE | NORFOLK | WARWICKSHIRE | SOMERSET
Phone (01279) 771188 | E-mail post@sworders.com

SCHEME		
REDEVELOPMENT AT FEARS END, SANDON		
TITLE		
BUILDING 5 EXISTING ELEVATIONS		
PAPER SIZE	© Copyright 2024, Sworders. All rights reserved. The contents of this drawing remain the sole property of Sworders and must not be copied or reproduced without prior permission.	
A3L		
SCALE	DRAWN BY	CHECKED BY
1:100	RB	25/09/2024 JS
CLIENT No.	DRAWING No.	REVISION
CAM3064	222140-PL-5-031	