



REAR ELEVATION

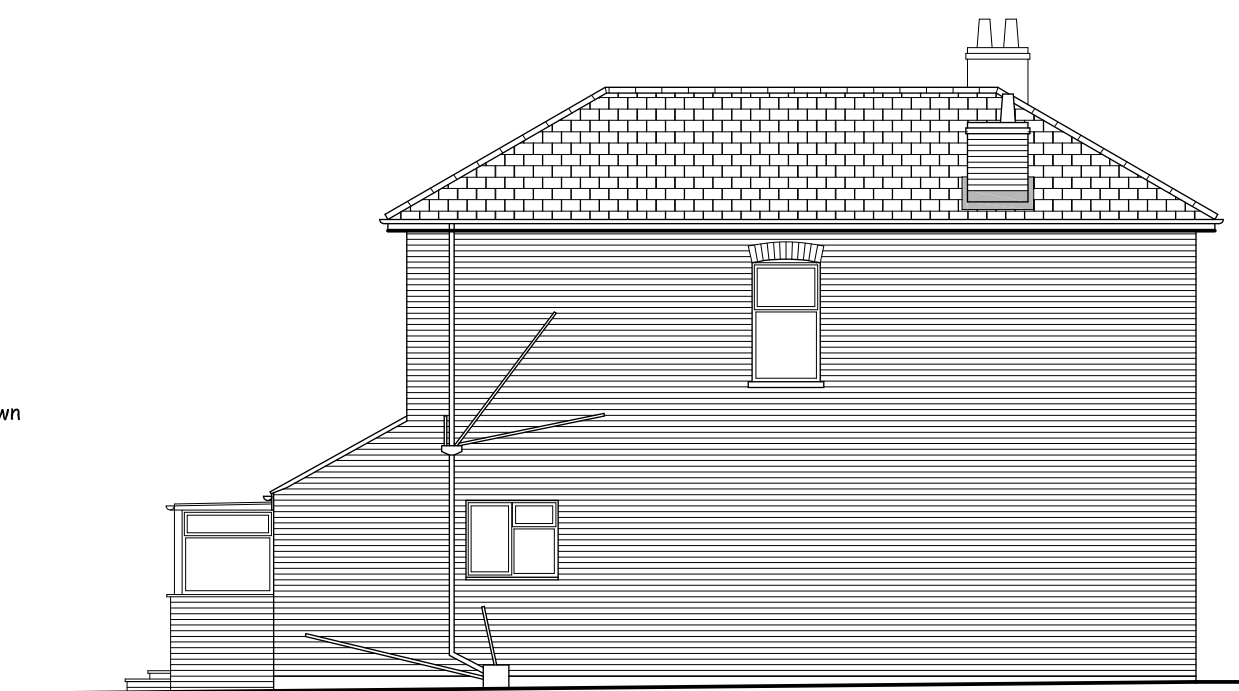

SIDE ELEVATION

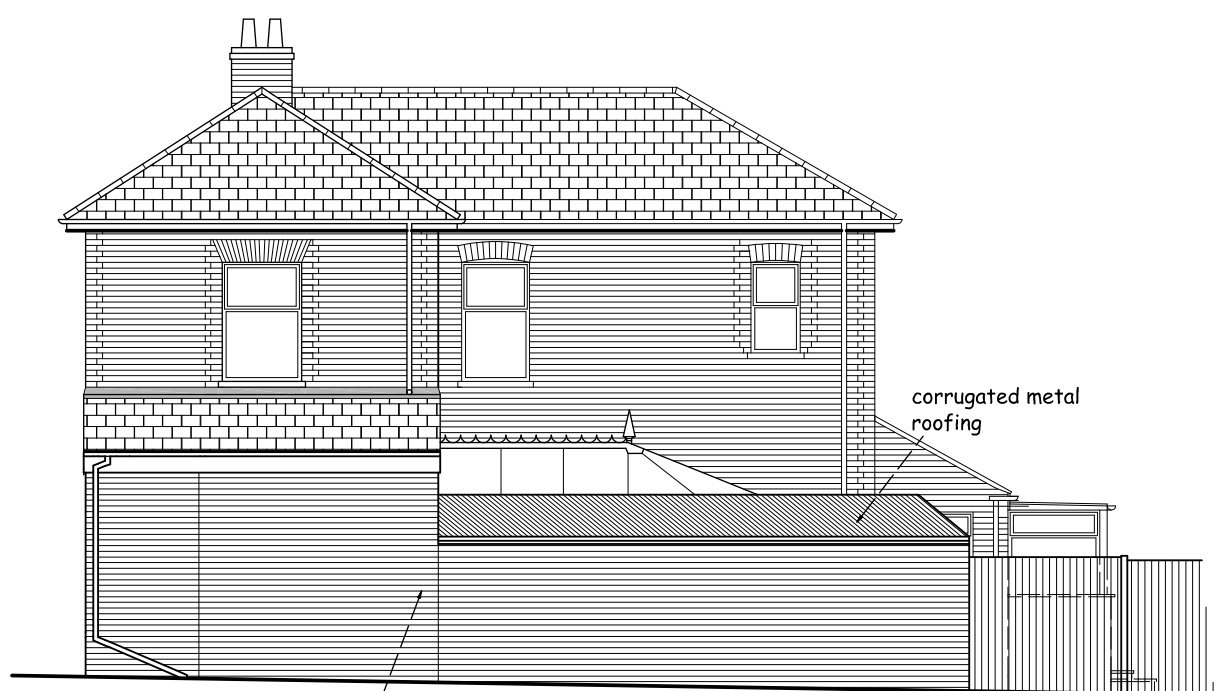

SIDE ELEVATION



LOCATION PLAN 1:1250

Project

PROPOSED TWO STOREY
REAR EXTENSION TO
No 19 PERRIWINKLE LANE,
HITCHIN, HERTS SG5 1TY

Client

MR & MRS SHAM

Drawing

EXISTING PLAN


Scale 1:50 & 1:100 @ A1 Drawn C.R

Checked Date July 17

Drawing No.

SHA/17/01

This drawing and design is copyright and must not be reproduced in part or in whole without prior written consent. Contractors must verify all dimensions on site before commencing work

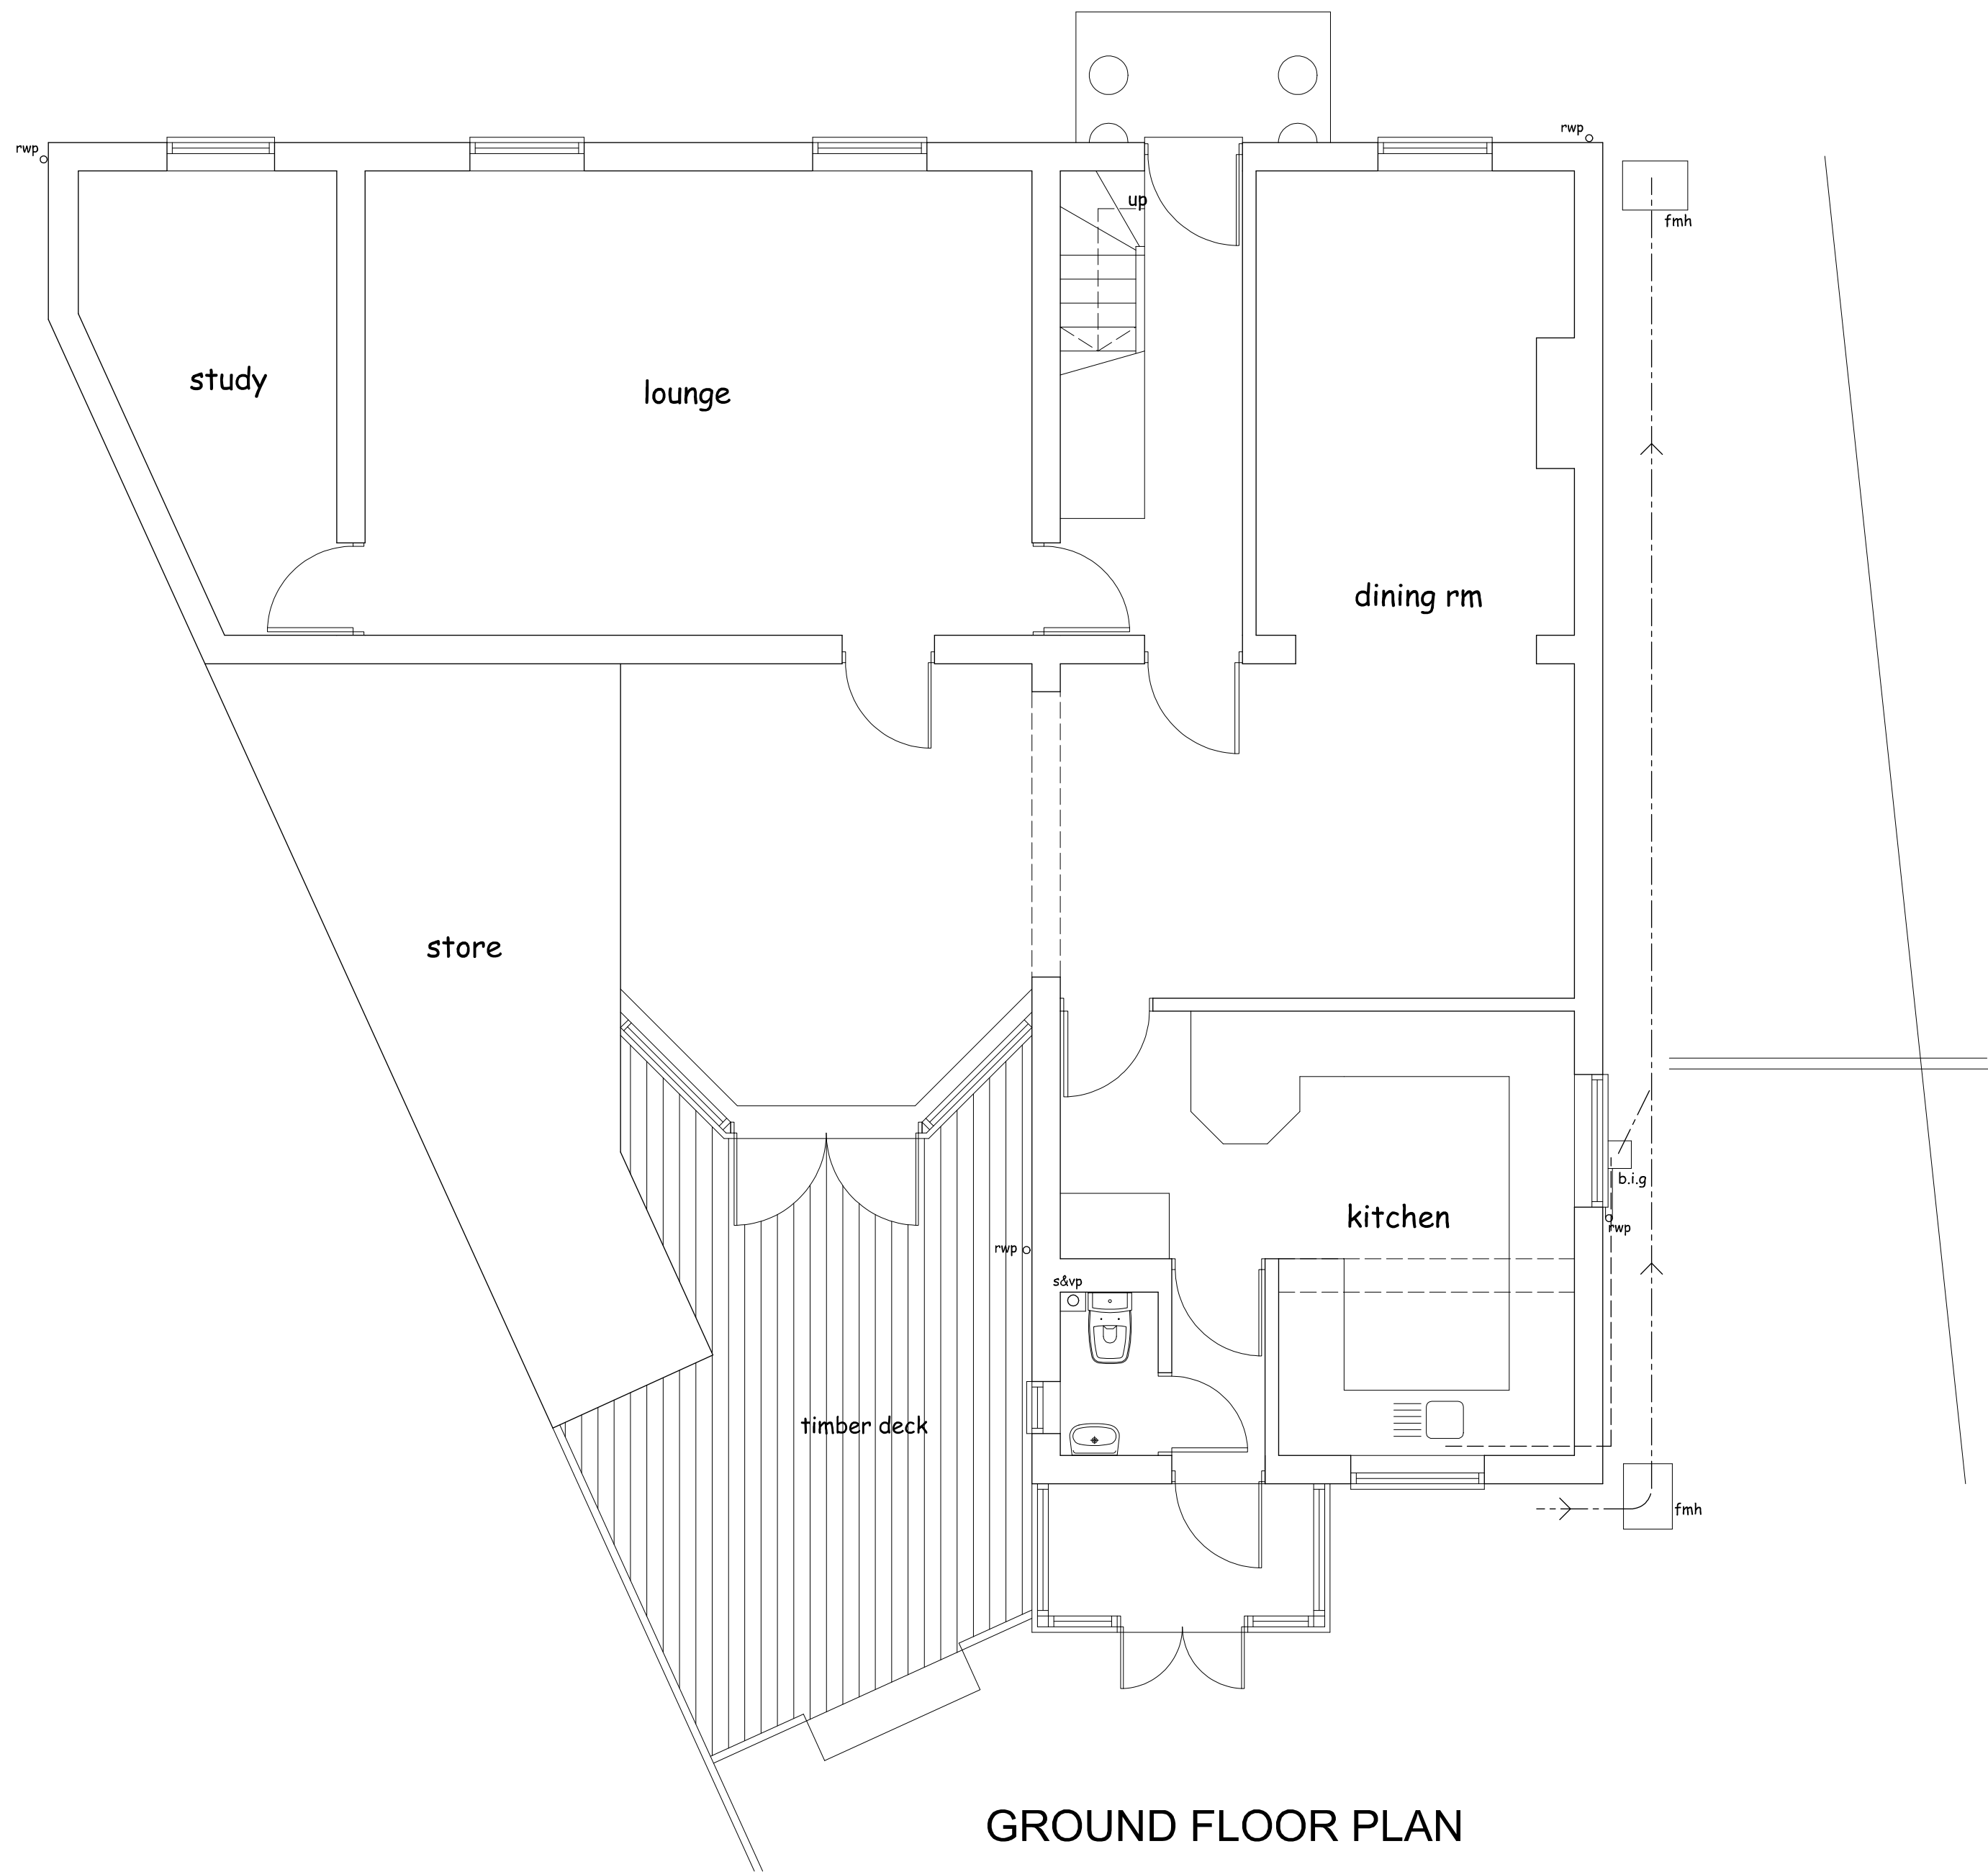

GROUND FLOOR PLAN



FIRST FLOOR PLAN

