


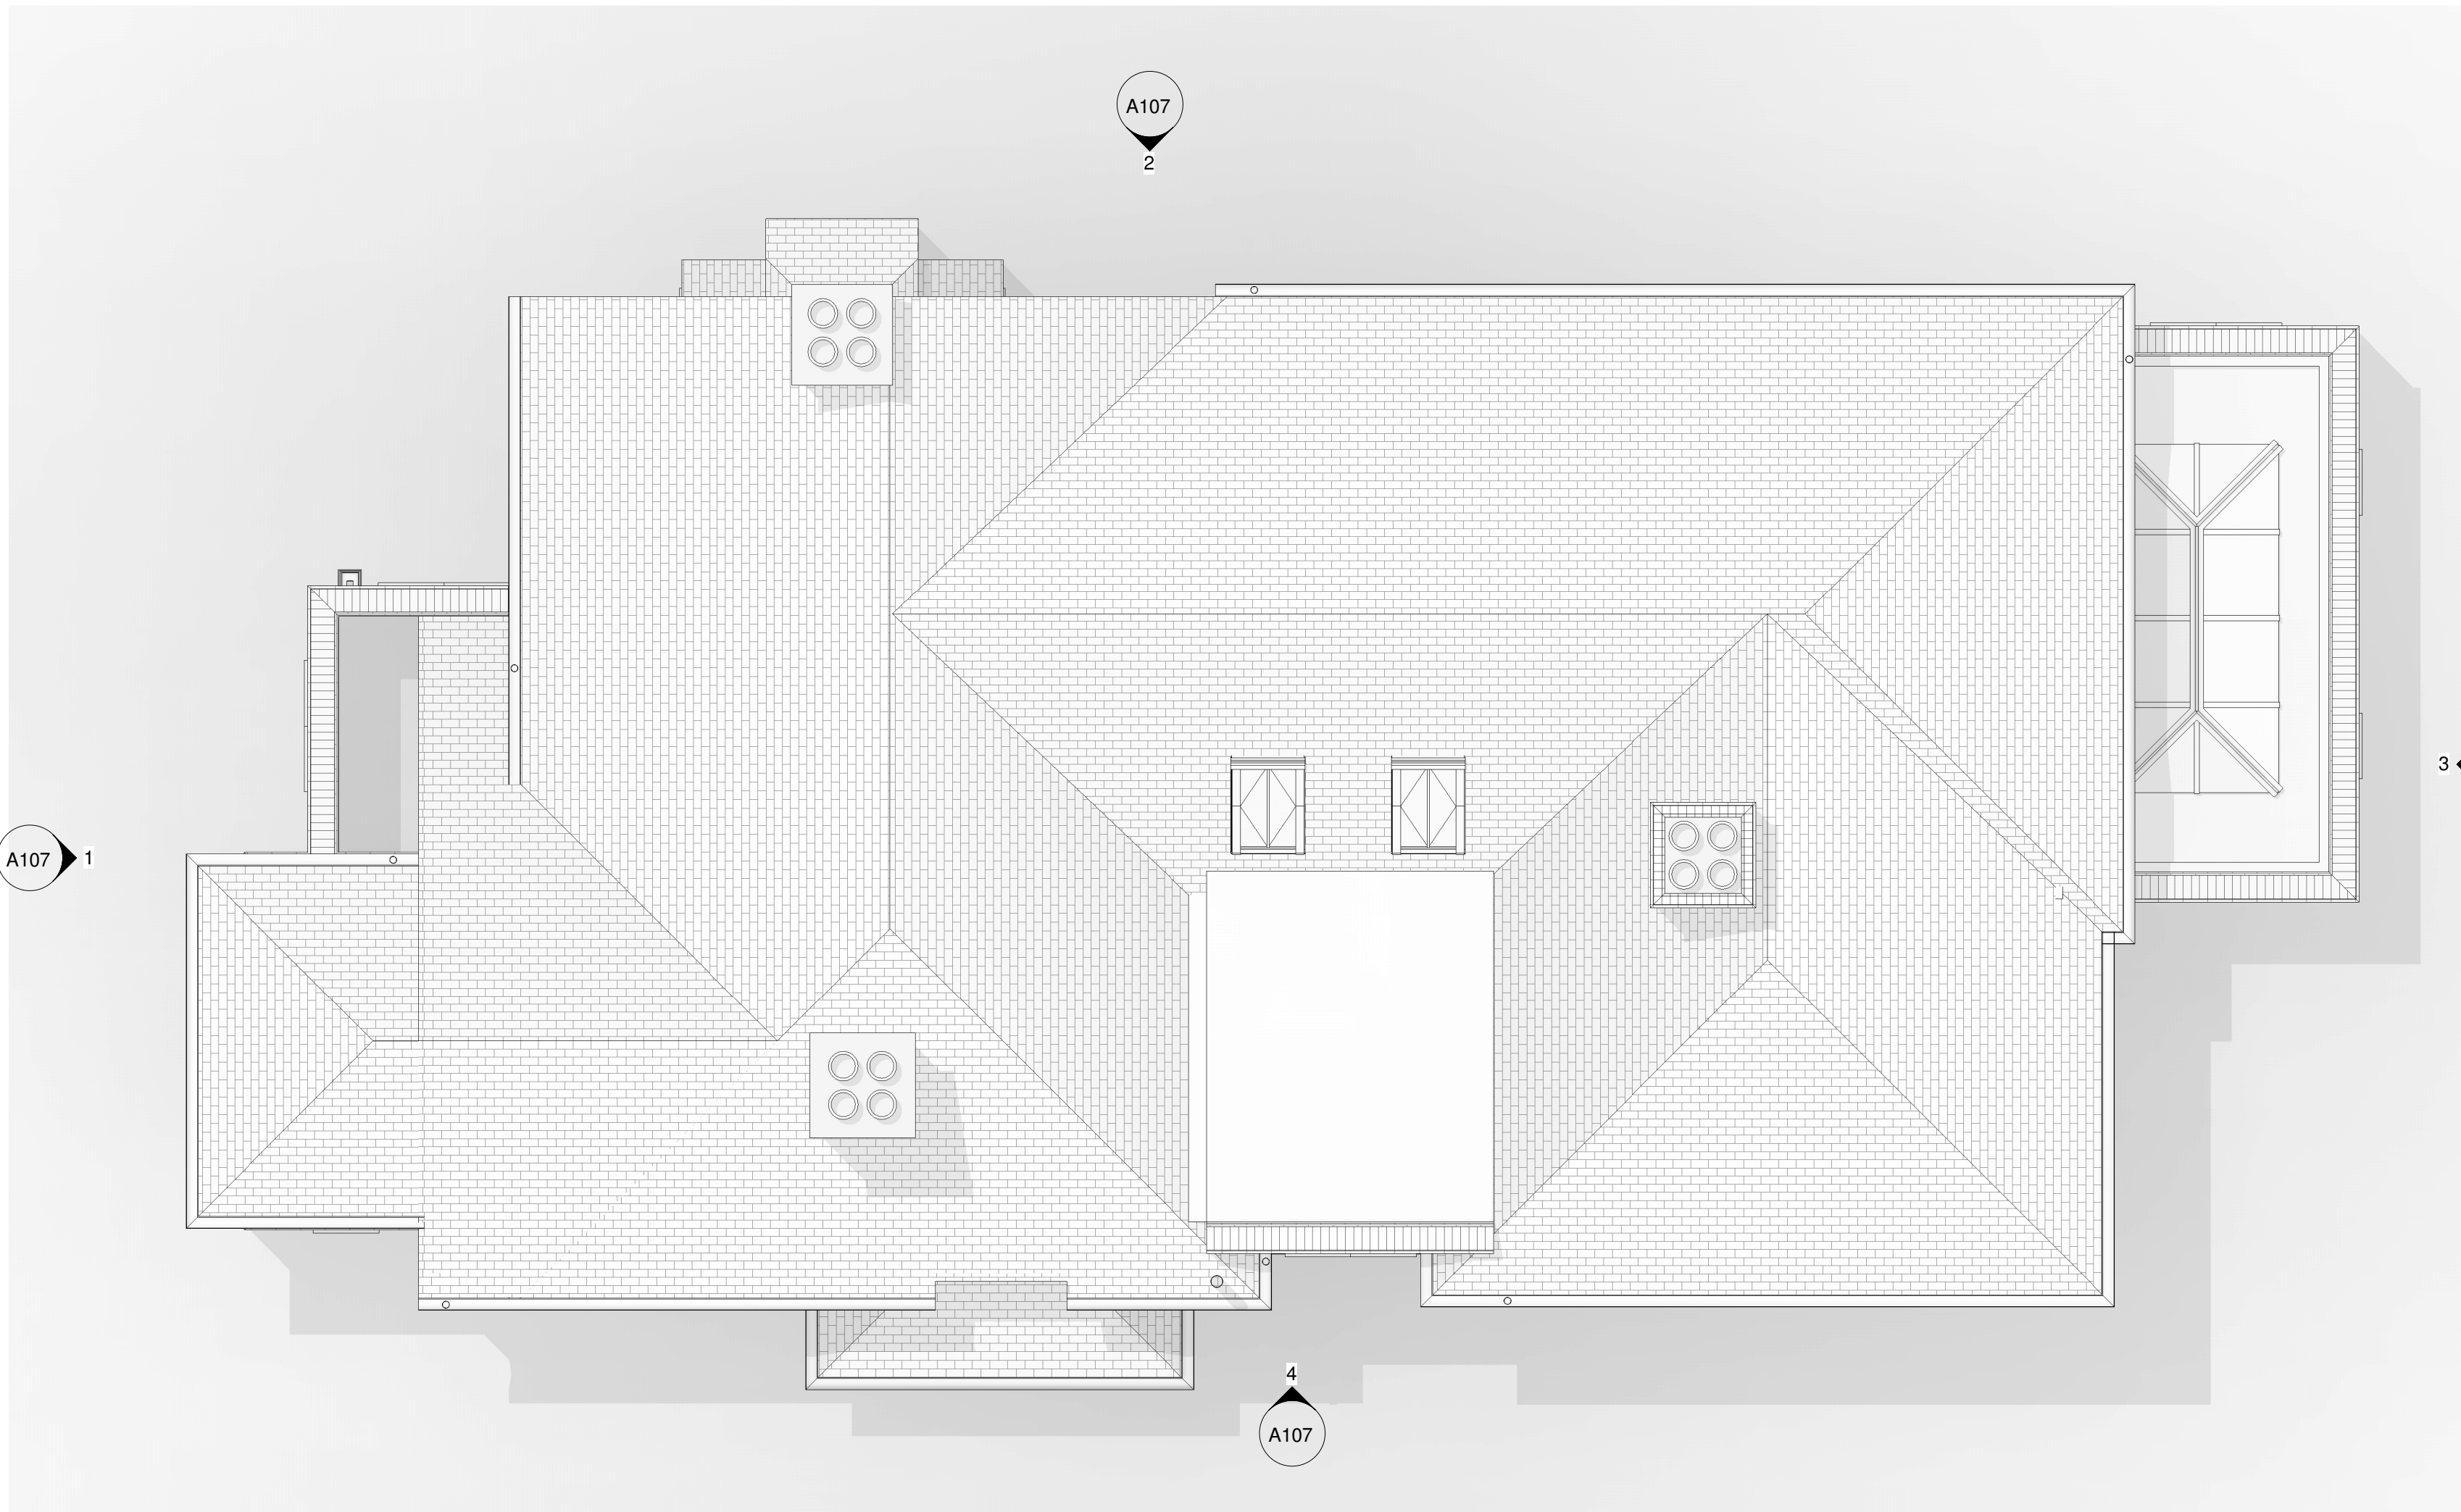

0 1 to 50 5m

1	06.02.26	Velux window specification updated to conservation windows.			
Rev	Date	Details	Drawn	Checked	

Issued for:

Project/Client:	Project No:
185 Icknield Way	Project Number
	Dwg No:
	A106
	Rev:
	1
Drawing:	Scale:
Proposed Roof Plan	1 : 50 @A1
	Drawn By: Date:
	Author
	Checked By: Date:
	Checker

