


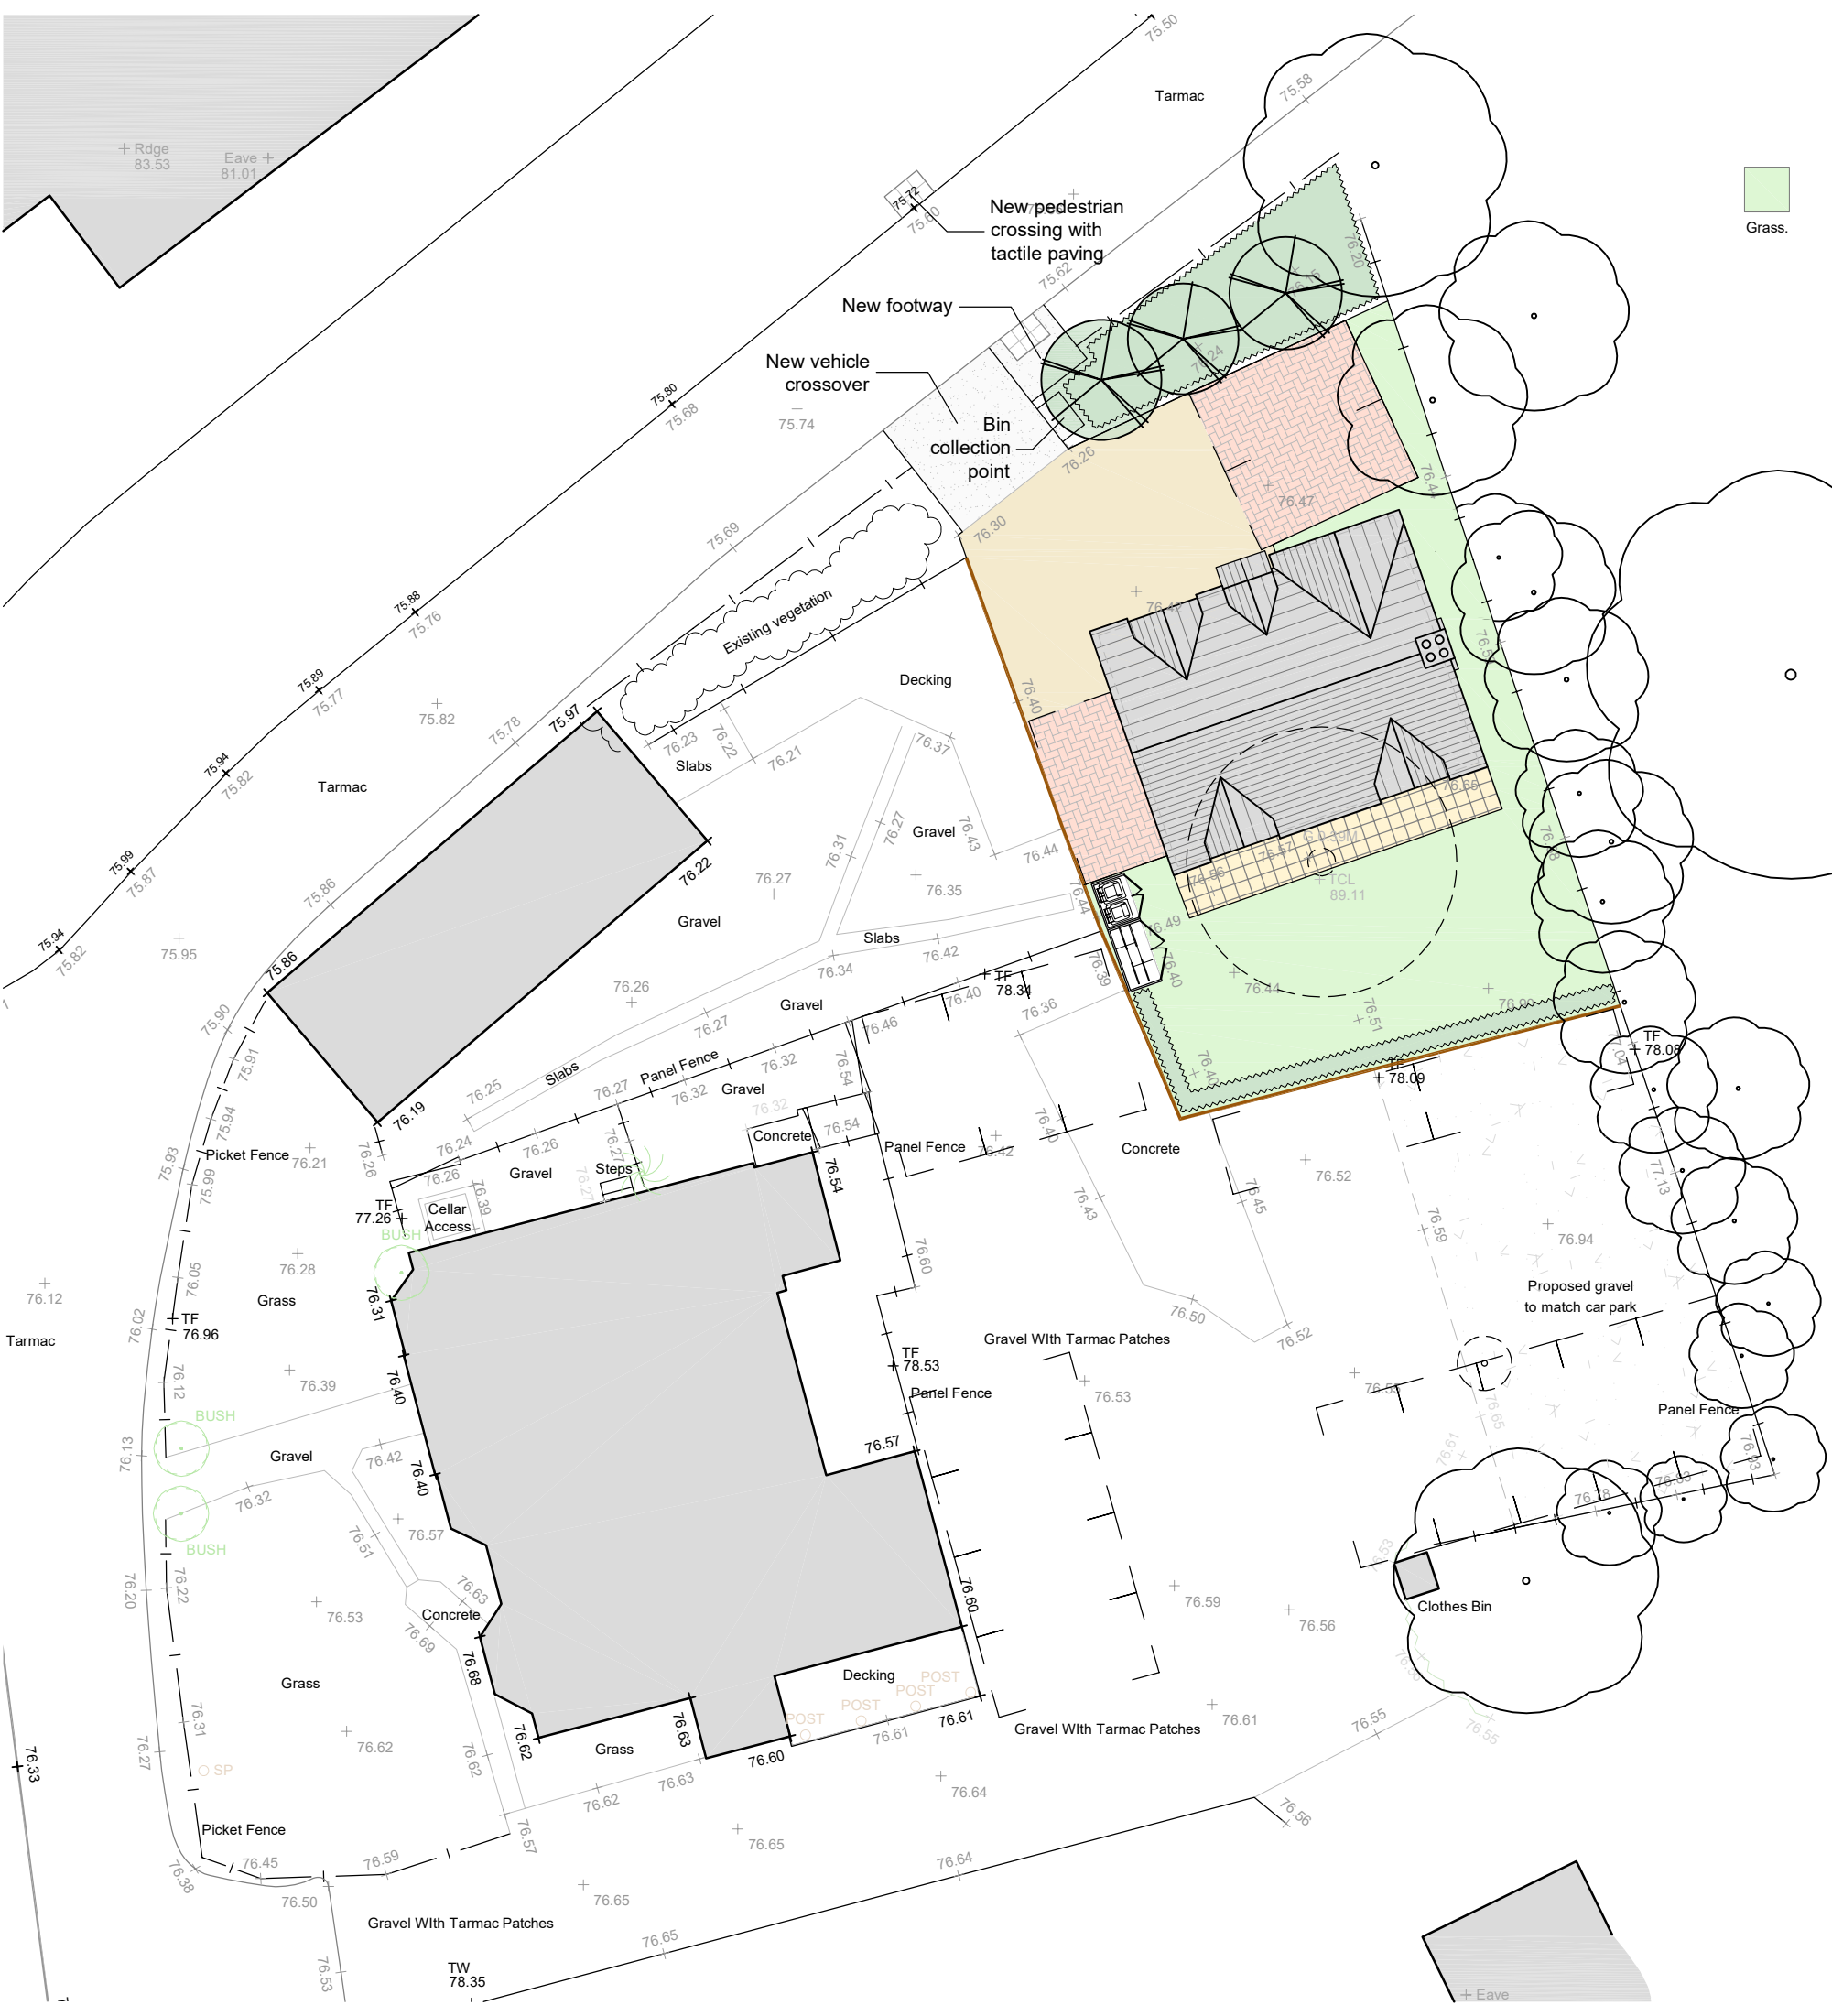

Soft Landscaping

Indicates existing trees / shrubs.

Indicates new trees / shrubs to LA approval.

Indicates removed trees.

Grass.

Hard Landscaping

Resin bound gravel.

Block Paving.

Herringbone paving.

Proposed Tarmac.

Timber acoustic fence @ 1.8m high.

NOTES

GENERAL NOTES:  
1. THIS DRAWING IS TO BE READ IN CONJUNCTION WITH THE OTHER RELEVANT CONSULTANTS DRAWINGS.  
2. ALL FINISHES ARE TO CONFORM TO THE CURRENT BUILDING REGULATIONS.  
3. REFER TO A SEPARATE DOCUMENT FOR THE DESIGNERS RISK ASSESSMENT.  
4. ALL WORKS OR MATERIALS INDICATED ON THIS DRAWING ARE TO BE TO THE LATEST RELEVANT BRITISH STANDARDS AND CARRIED OUT IN ACCORDANCE WITH THE BRITISH STANDARDS CODES OF PRACTICE OR RECOGNIZED INSTITUTE OR TRADE ASSOCIATION RECOMMENDATIONS AND PUBLICATIONS.

Bin Store Details

Refuse & Recyclables  
(2 x 240L Wheelie Bins)

Plan

Side Elevation

Front Elevation

Timber framework

Slatted timber doors.

Slatted timber cladding.

Cycle Store Details

Cycle Store  
(2 x spaces)

Plan

Side Elevation

Front Elevation

Timber framework

Slatted timber doors.

Slatted timber cladding.

1:100 scale

1:200 scale

|          |          |                                                                           |     |      |
|----------|----------|---------------------------------------------------------------------------|-----|------|
| P6       | Jan 2026 | Hard landscaping amended.                                                 | TH  |      |
| P5       | Jan 2026 | pedestrian crossing, footway, bin collection point and annotations added. | TH  |      |
| P4       | Oct 2025 | Proposed trees                                                            | HG  |      |
| P3       | Aug 2025 | Proposed trees                                                            | AC  |      |
| P2       | Aug 2025 | Amended layout                                                            | AC  |      |
| P1       | Aug 2025 | Preliminary                                                               | AC  |      |
| Revision | Date     | Description                                                               | Dwn | Chkd |

PLC

ARCHITECTS

Lansdowne House  
25-26 Hampshire Terrace  
Portsmouth PO1 2QF  
Hampshire England  
Tel: (023) 92 755 333  
E-Mail: admin@plcarchitects.com  
Web: www.plcarchitects.com

Client:

Project:  
Motte & Bailey,  
Hitchin  
SG5 3QD

|   |          |               |      |             |      |
|---|----------|---------------|------|-------------|------|
| Drawn By   | Date     | Checked By    | Date | Approved By | Date |
| AC   | Aug' 25  |               |      |             |      |
| Drawing No.   | Revision | Scale         |      |             |      |
| 25.4585.101   | P6       | As shown @ A3 |      |             |      |
| PLC ARCHITECTS © COPYRIGHT RESERVED 2021<br>NOT TO BE SCALED. DIMENSIONS TO BE CHECKED ON SITE<br>SCALING ONLY FOR LOCAL AUTHORITY PURPOSES |          |               |      |             |      |