

Notes :

1. These drawings must not be scaled without reference to the accompanying scale bar.
2. These drawings serve to illustrate design intent and are produced using information available at the time of design. Any decisions made based on these drawings should allow for potential variations and/or new information that may emerge during the design development and construction stages.
3. These drawings are intended for use only. We shall not be held liable for any losses, damages or delays resulting from their use for any purpose other than described.
4. These drawings are to be read in conjunction with all other drawings, relevant specifications, and preliminary/general conditions associated with the project. All structural information is to be taken from the Structural Engineers' drawings and specifications.
5. While every effort has been made to ensure accuracy, discrepancies may exist between these drawings and actual conditions. All dimensions are to be checked on-site by the contractor before ordering materials or carrying out any work. Any discrepancies or drawing omissions are to be reported to Rejig Homes Ltd.
6. Dimensions for windows, doors, structural supports/steelwork and kitchens are to be verified onsite by the contractor before ordering.
7. All materials and workmanship must comply with relevant British Standards and Building Regulations requirements.
8. These drawings are protected under copyright and shall not be copied, lent or used by any third party without written permission from Rejig Homes Ltd.
9. Internal layouts shown indicatively

KEY :	
1	Proposed roof. Colour and material to match existing house.
2	Proposed wall. Colour and material to match existing house.
4	Proposed window. Colour to match existing and material to U-pvc
4a	Proposed window. Colour to match existing and material to aluminum
5	Proposed roofing components. Colour and material to match existing house.
6	Proposed rooflight. Maximum protrusion of 150mm from roof.
7	Proposed French doors. Colour to match existing and material to aluminum
8	Proposed picture window. Colour to match existing and material to aluminum

A	20.03.26	Issued for approval
REV	DATE	NOTE

INTENDED USE

PLANNING PERMISSION


Rejig

CLIENT
MR & MRS DAWSON

PROJECT
17 BETONY VALE, ROYSTON
SG8 9TS

DRAWING TITLE
PROPOSED PLANS AND ELEVATIONS


SCALE	As shown @ A1	DRAWING NUMBER	REVISION
DATE	MAR 2026	PL-505	A
DRAWN	AHS		
JOB NUMBER	250903	CHECKED BY	AS

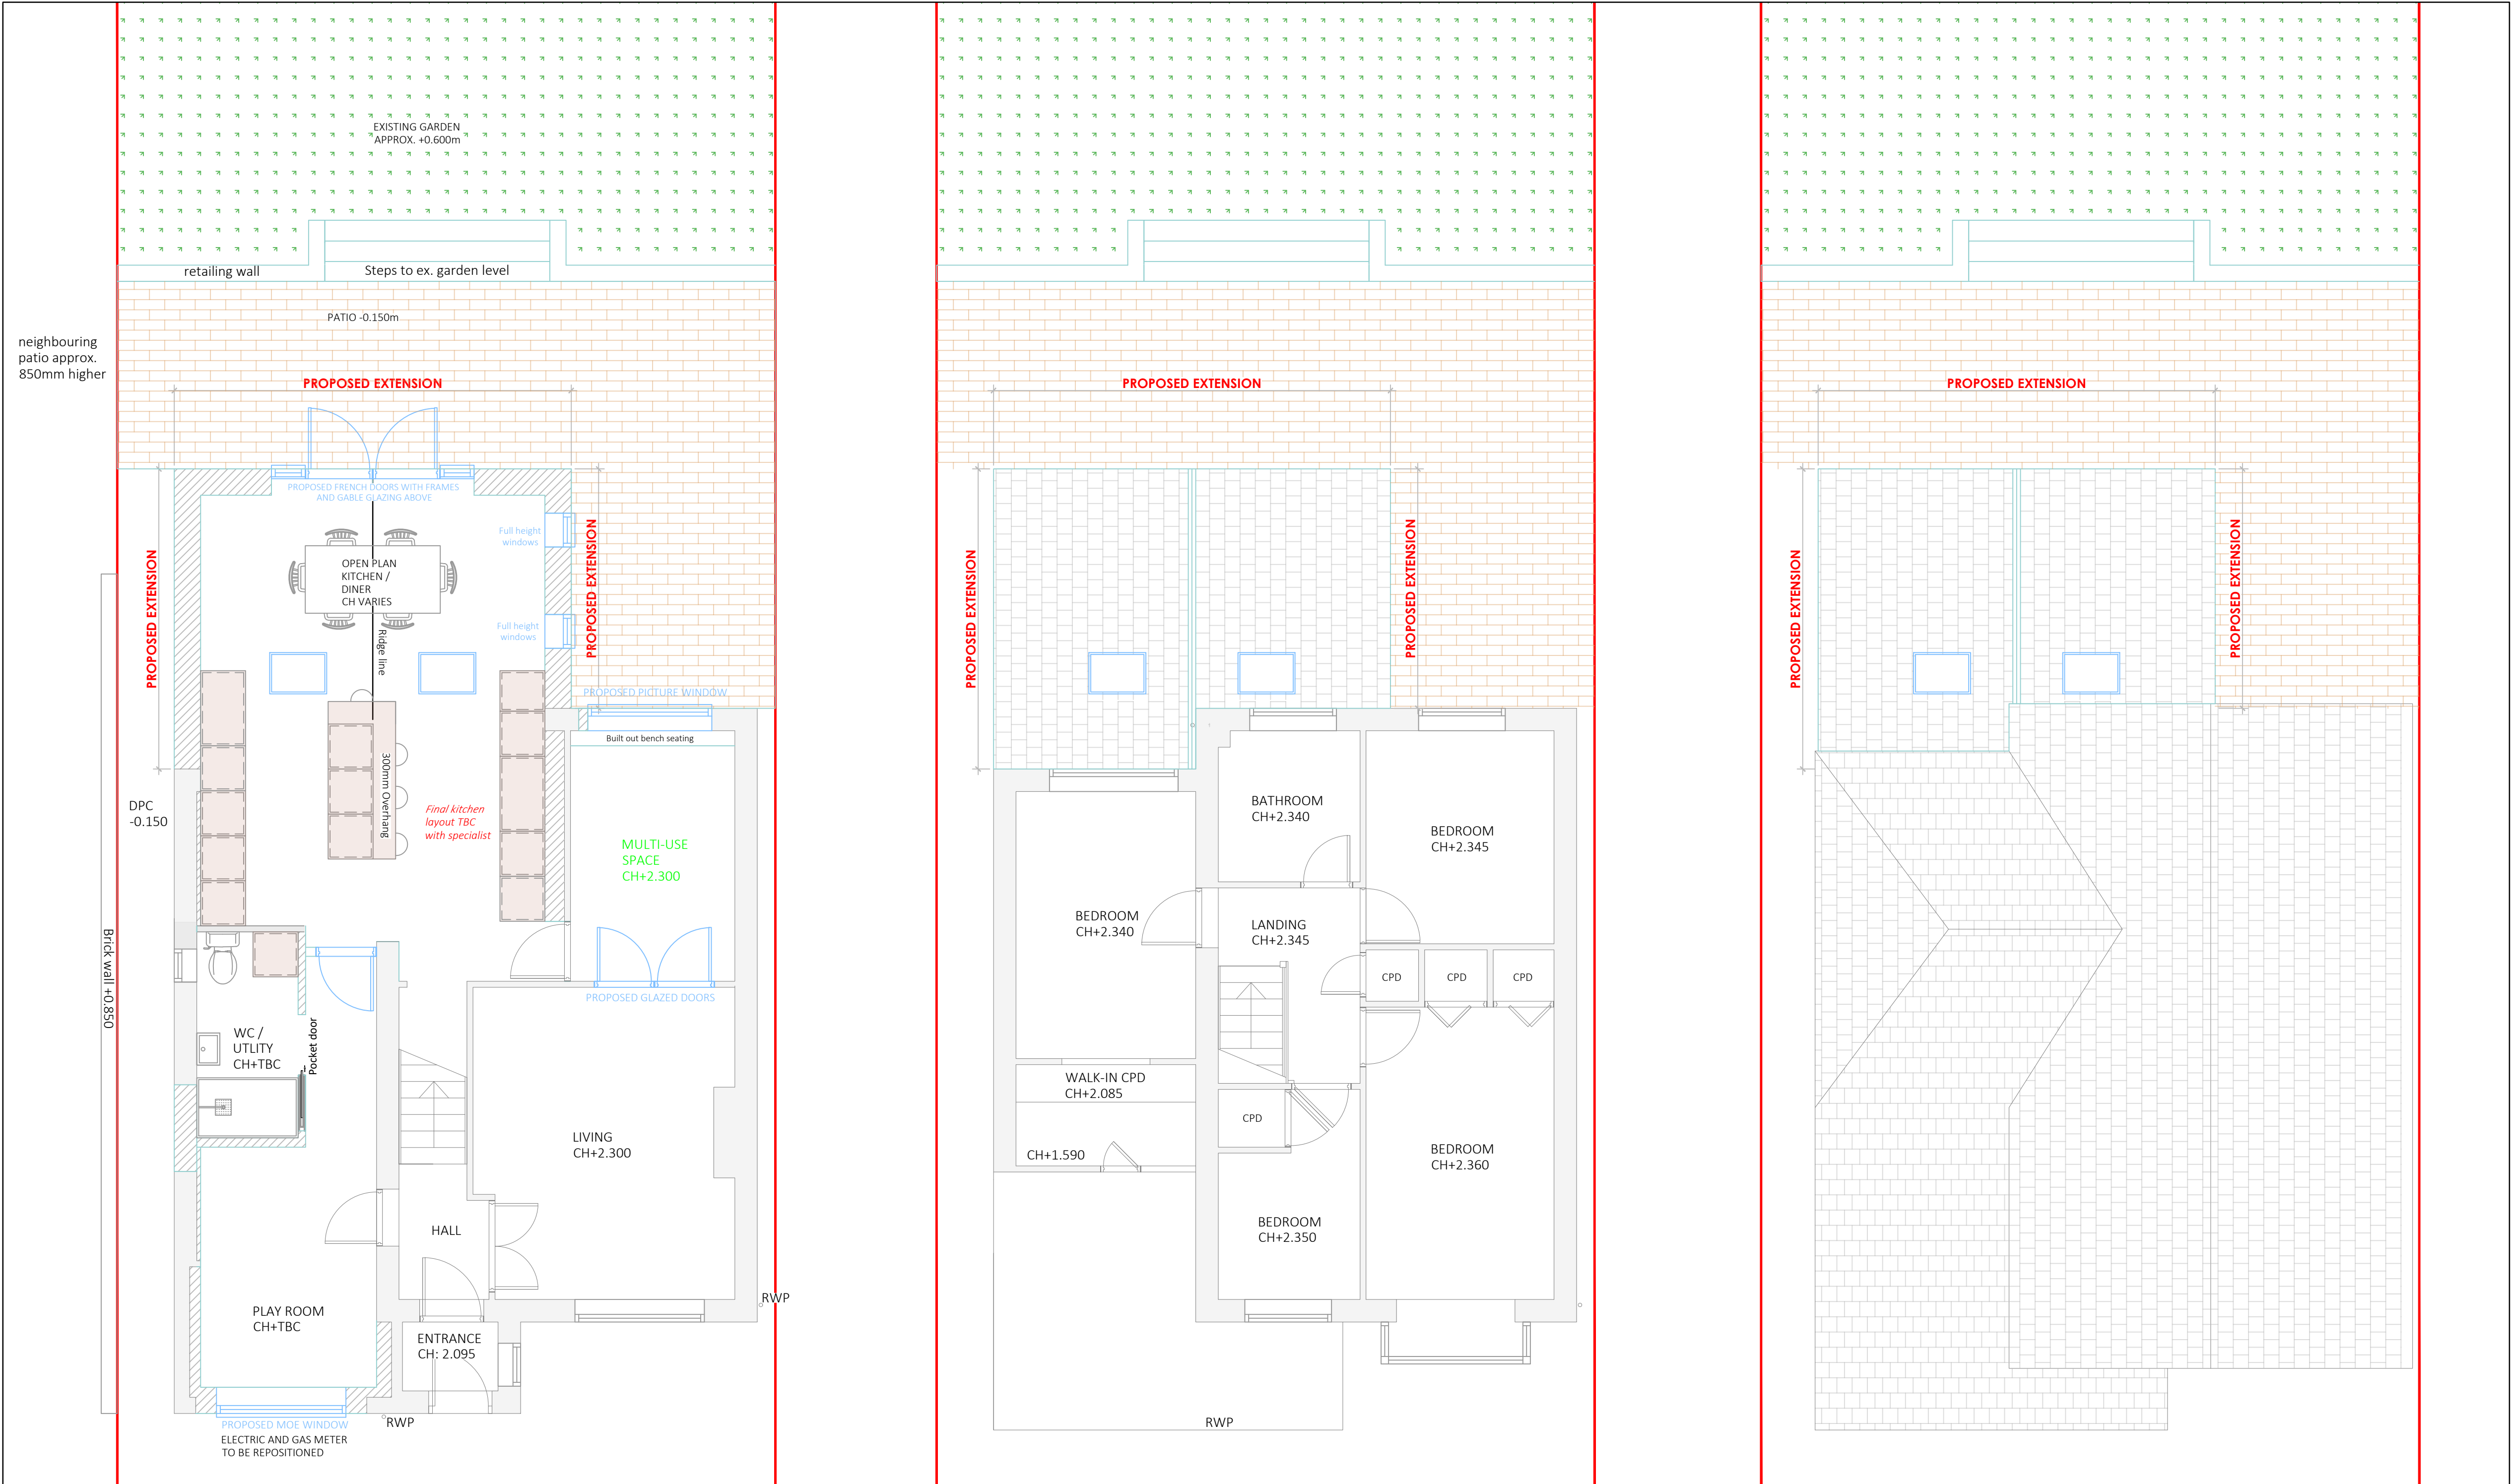

PROPOSED GROUND FLOOR PLAN - SCALE 1:50

PROPOSED FIRST FLOOR PLAN - SCALE 1:50

PROPOSED ROOF PLAN - SCALE 1:50

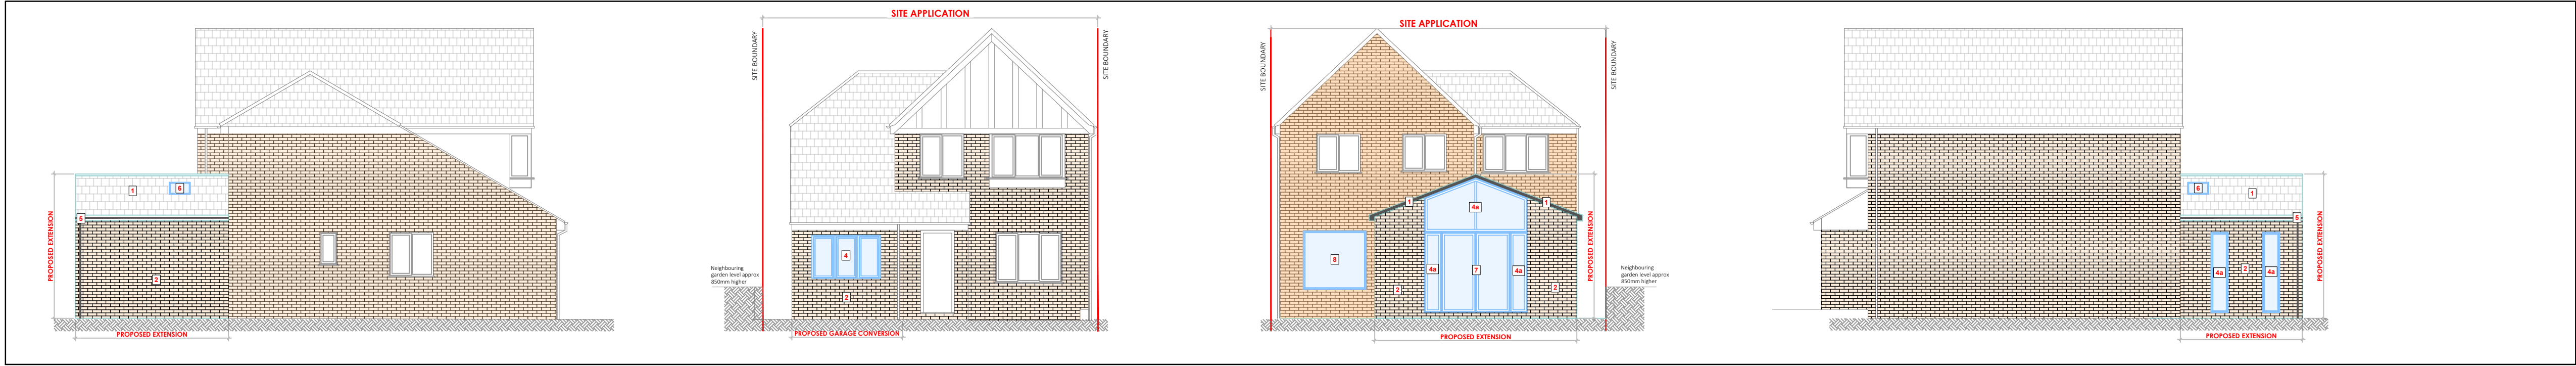

PROPOSED SIDE ELEVATION - SCALE1:100

PROPOSED FRONT ELEVATION - SCALE1:100

PROPOSED REAR ELEVATION - SCALE1:100

PROPOSED SIDE ELEVATION - SCALE1:100

