



NOTES

The designs and details on this drawing are copyright and must not be reproduced without the written permission of the designer.

Contractors are to check all sizes and dimensions before setting out any site or shopwork. Any errors or discrepancies to be reported to the designer.

Do not scale off this drawing.

REVISIONS	DATE
Rev A - General updates, heights lowered and materials amended	04.01.24
Rev B - NMA, ATM location and entrance door amended to a single door.	18.03.25 CP

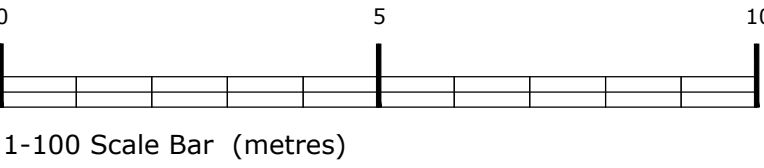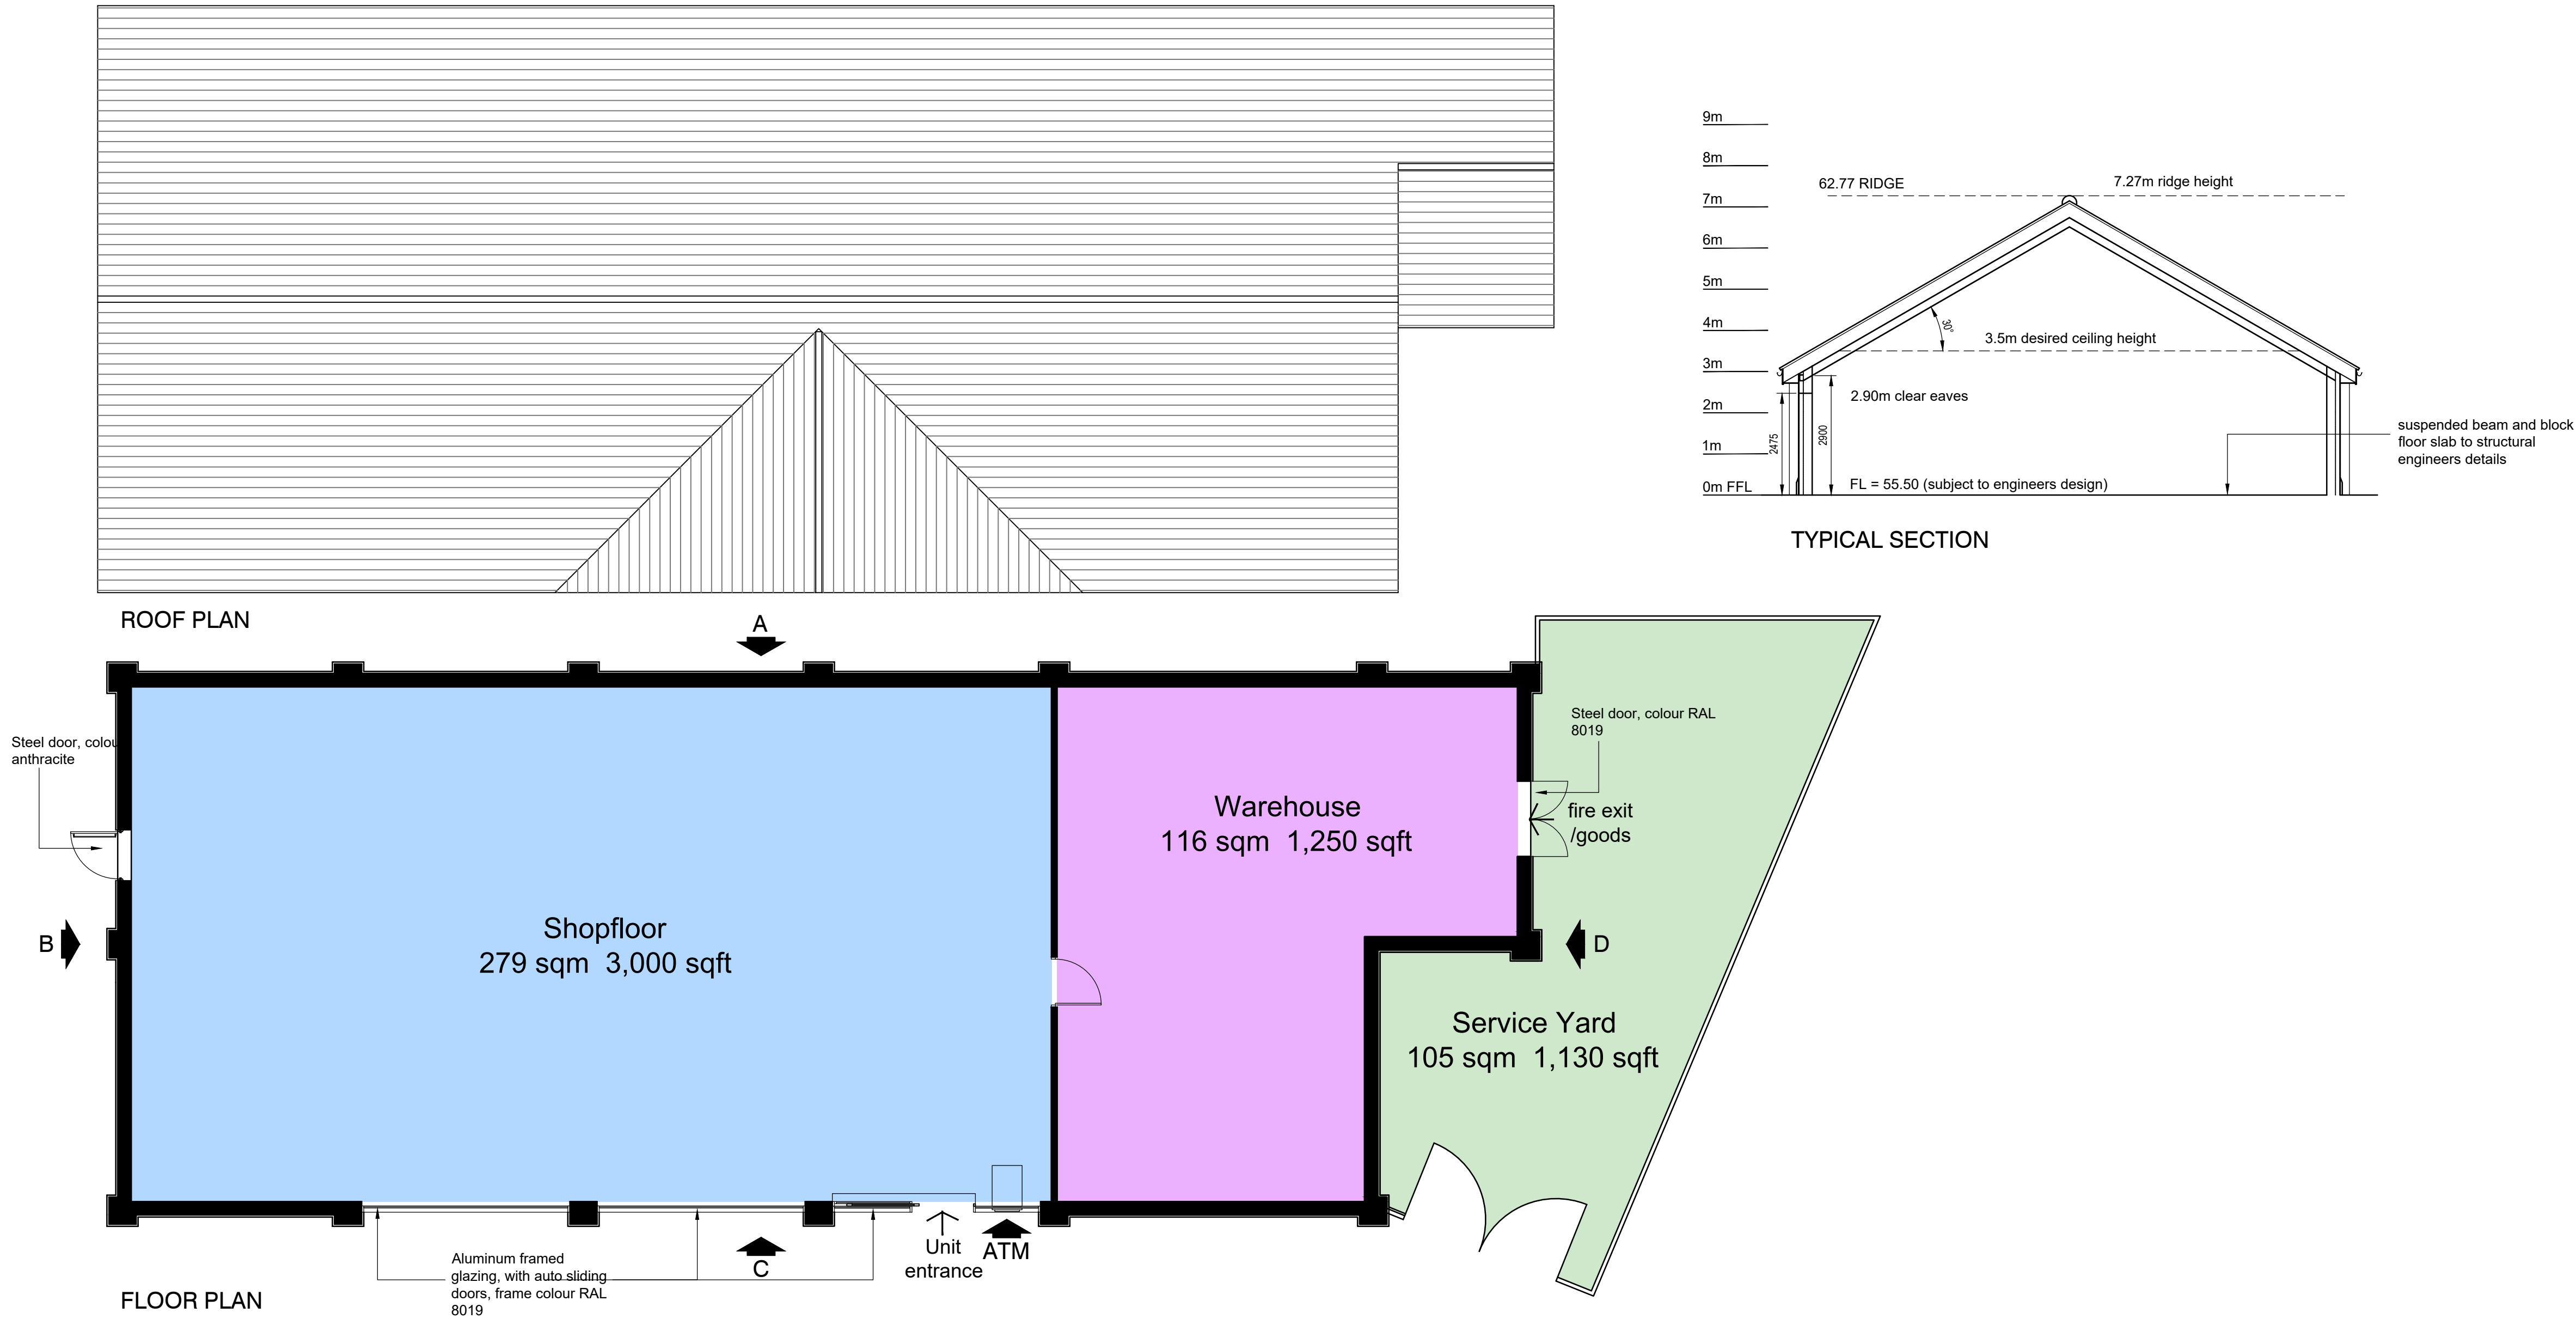

PLANNING

DRAWING DESCRIPTION

PROPOSED STORE FLOOR PLAN AND SECTION

JOB TITLE

THE ANCHOR INN
84 CAMBRIDGE ROAD
HITCHIN SG4 0JH

CLIENT

GREENE KING

DRAWN BY	J A Asbridge	SCALE	1:100@A1
DATE	DEC 2023	DRAWING NO.	2097 - 41
CHECKED		REVISION	B

John Dixon & Associates Ltd,
Unit 211
Chambers Business Centre,
Chapel Road,
Oldham
OL8 4QQ
TEL : 0161 682 0964
FAX : 0161 683 4106
E-MAIL : info@johndixon.co.uk
WEB : www.jda-design.com

jda
architecture
interior design
project management