


APPROVED PLAN


NORTH HERTFORDSHIRE DISTRICT COUNCIL
TOWN AND COUNTRY PLANNING ACTS
PLAN REFERRED TO IN PERMISSION

REF: 09/02225/1HH

DATE: 21/7/10

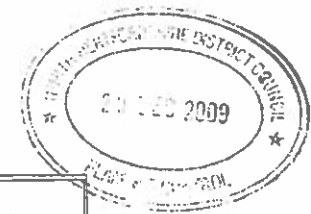

Front Elevation

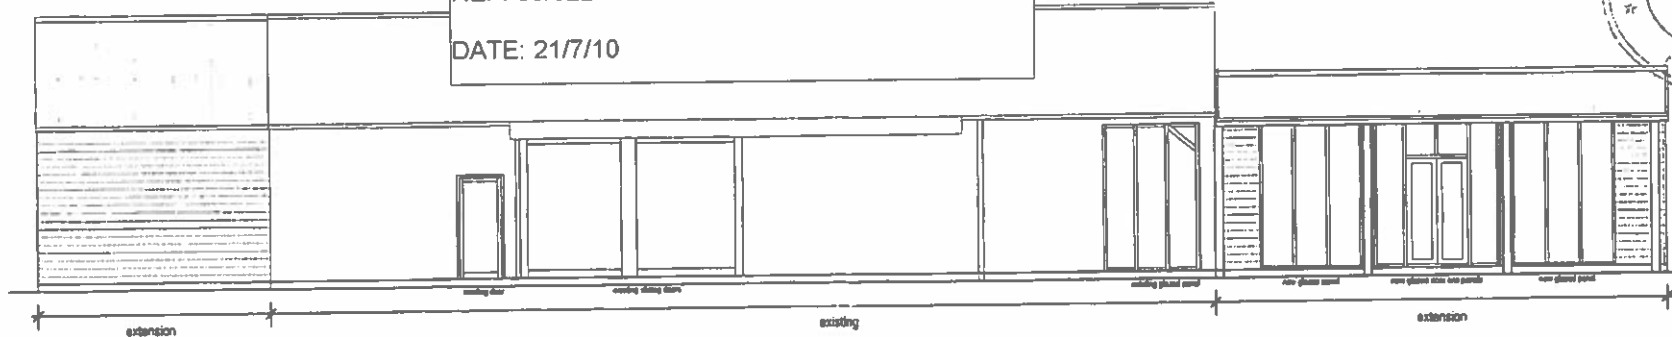


Materials and finishes.

Roof cladding: Insulated profiled steel roof panels. Plastisol HP200 colour goosewing grey.


Wall cladding: ex 175 x 25 sawn softwood weatherboarding stained black (to match existing).

Doors and Windows: types as noted. Generally softwood frames stained black (to match existing). Grey laminated glass to entrance doors and panels.


Side Elevation

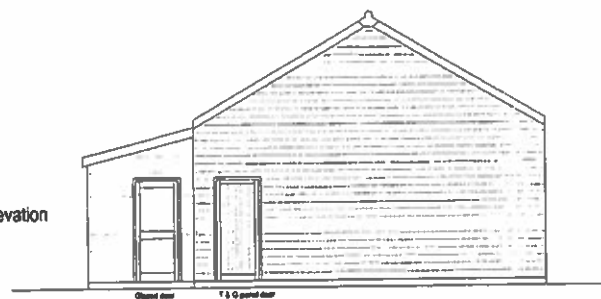

Side Elevation

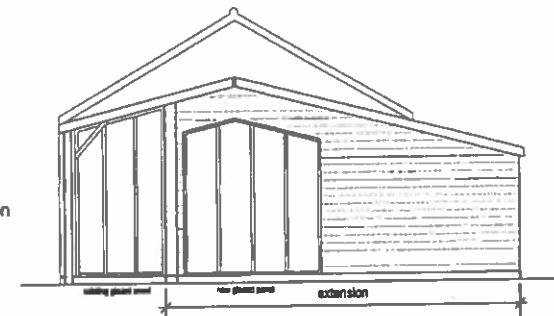

Rear Elevation

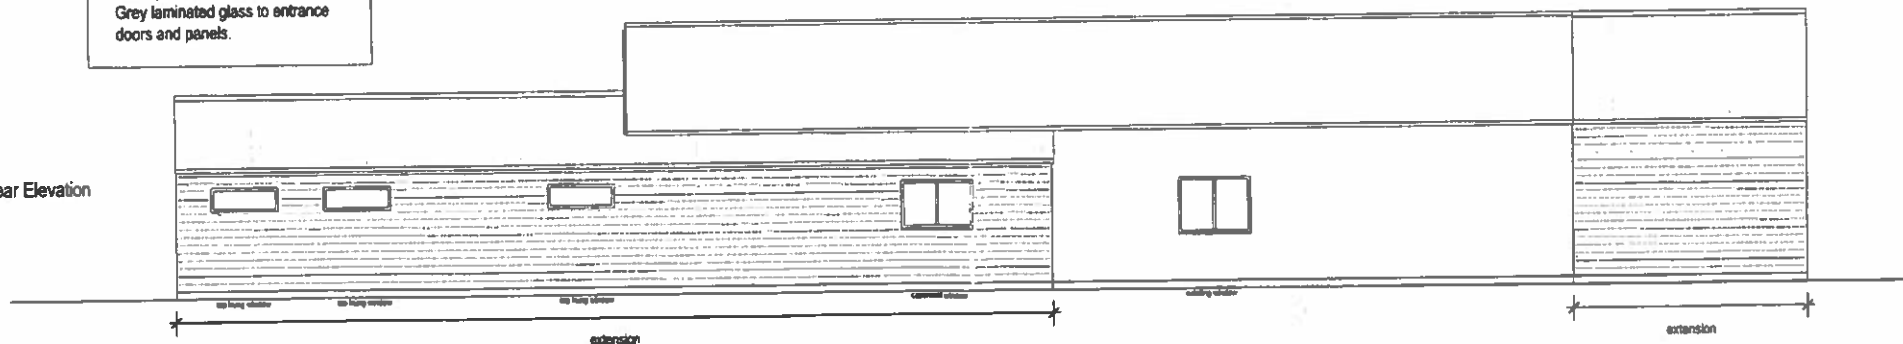

TEMPLARS

Building
Surveyors Ltd

CHARTERED BUILDING SURVEYORS



Baranite House,
13 Whitehorse Street,
Baldock,
Herts. SG7 6QB

Tel & Fax: (01462) 490350
enquiries@templars-baldock.co.uk

Client **Mr L. Alderman**

Project **Poplars Farm
Roe Green
Sandon
Herts**

Title **Proposed Elevations**

scale 1:100 @ A3 drawn DMcA date July 09

Drg. No. **T 3469 - 003**

rev. .

