



EXISTING POSITION




© The copyright in this drawing is vested in Jim Barlow - Chartered Architectural Technologist. Other information contained therein may not be used without consent. This drawing is to be read in conjunction with all other drawings and information issued for the contract. All discrepancies should be reported immediately. Written dimensions only are to be used.

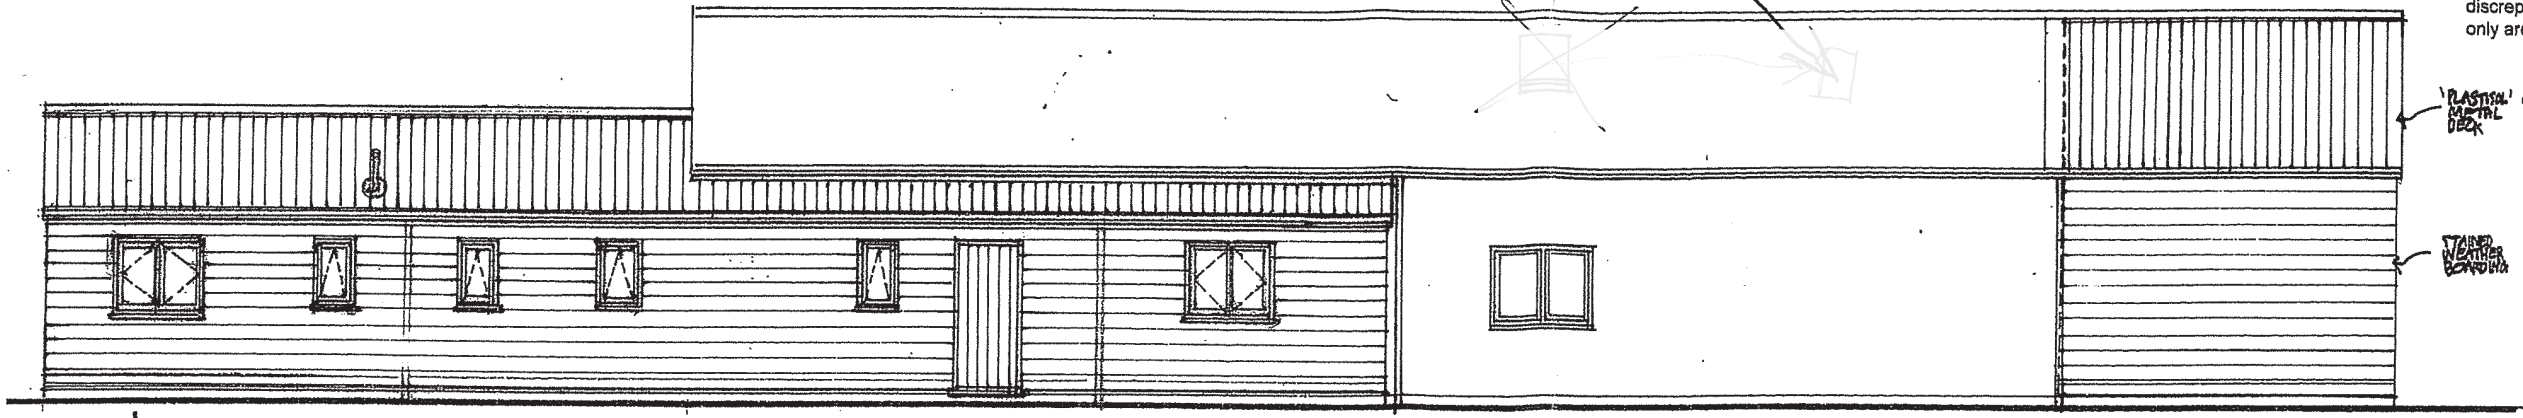

west

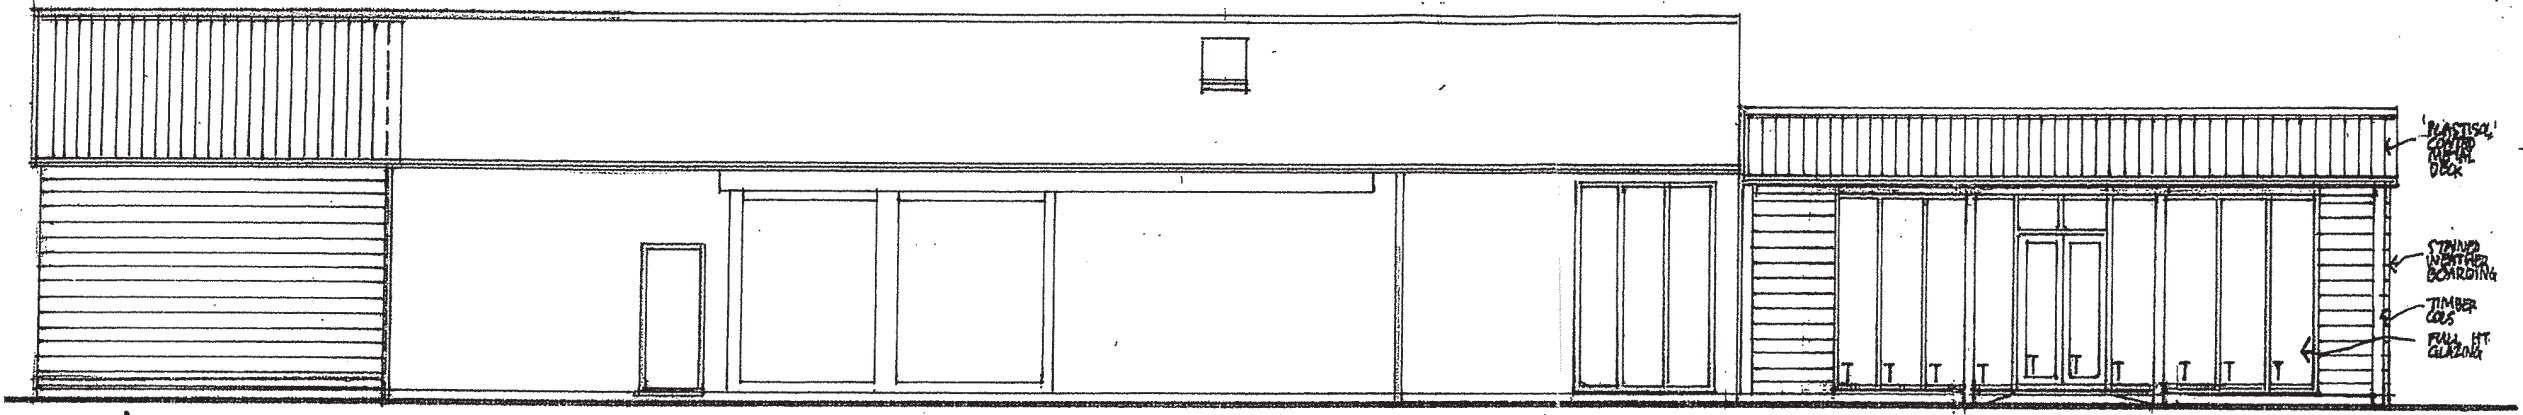

east

  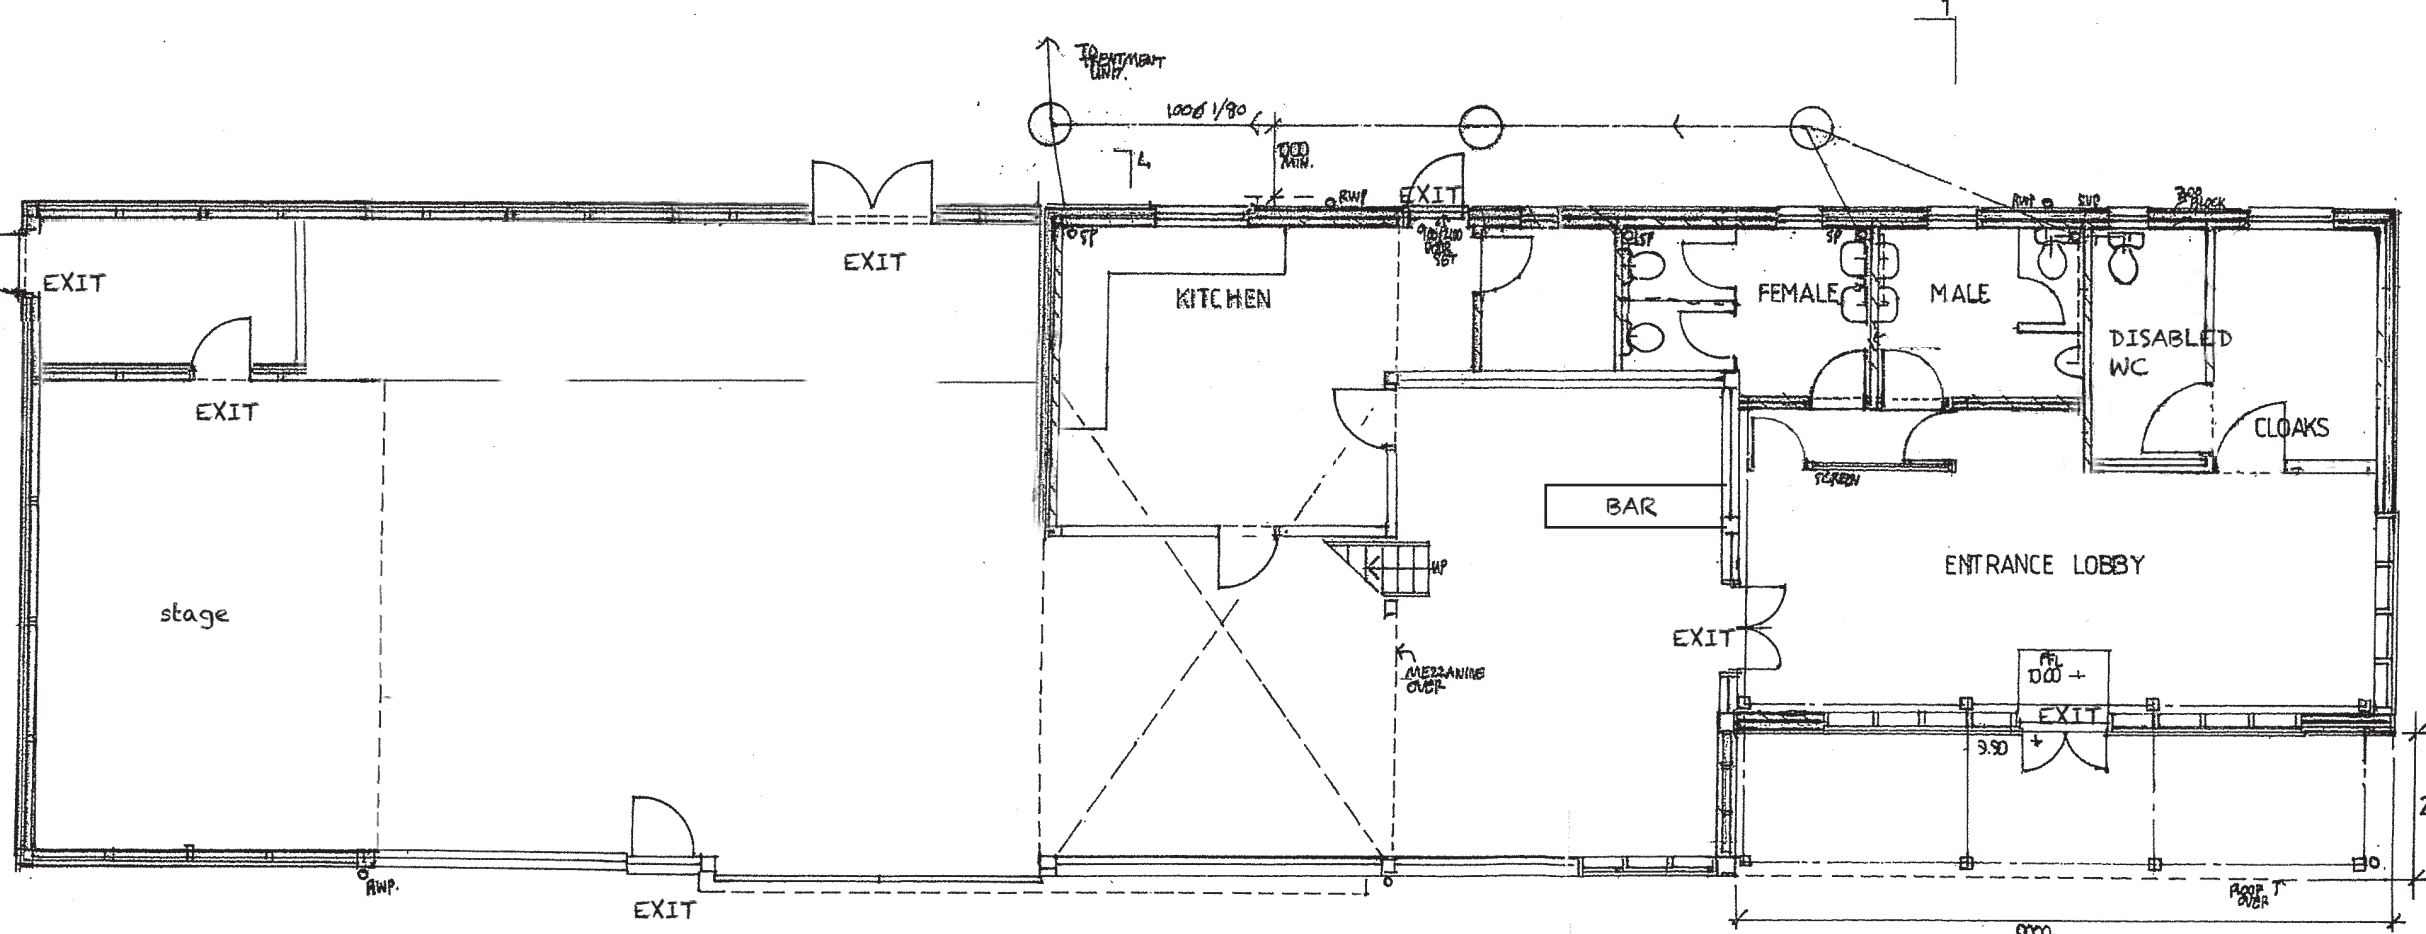

Chartered Institute of Architectural Technologists

JIM BARLOW MCIAT
Chartered Architectural Technologist

The Old Post Office
6 Church End, Rushden, Herts. SG9 0SG
Telephone: 01763 288028
Email: jimbarlow@fsmail.net

Project:
**POPLARS FARM, SANDON
HERTS. SG9 0QG**

Title:
COWSHED PLAN/ELEVATIONS

Scale:
1:100

Date:
26.2.13

Drawing No:

BR/049/01

floor plan