



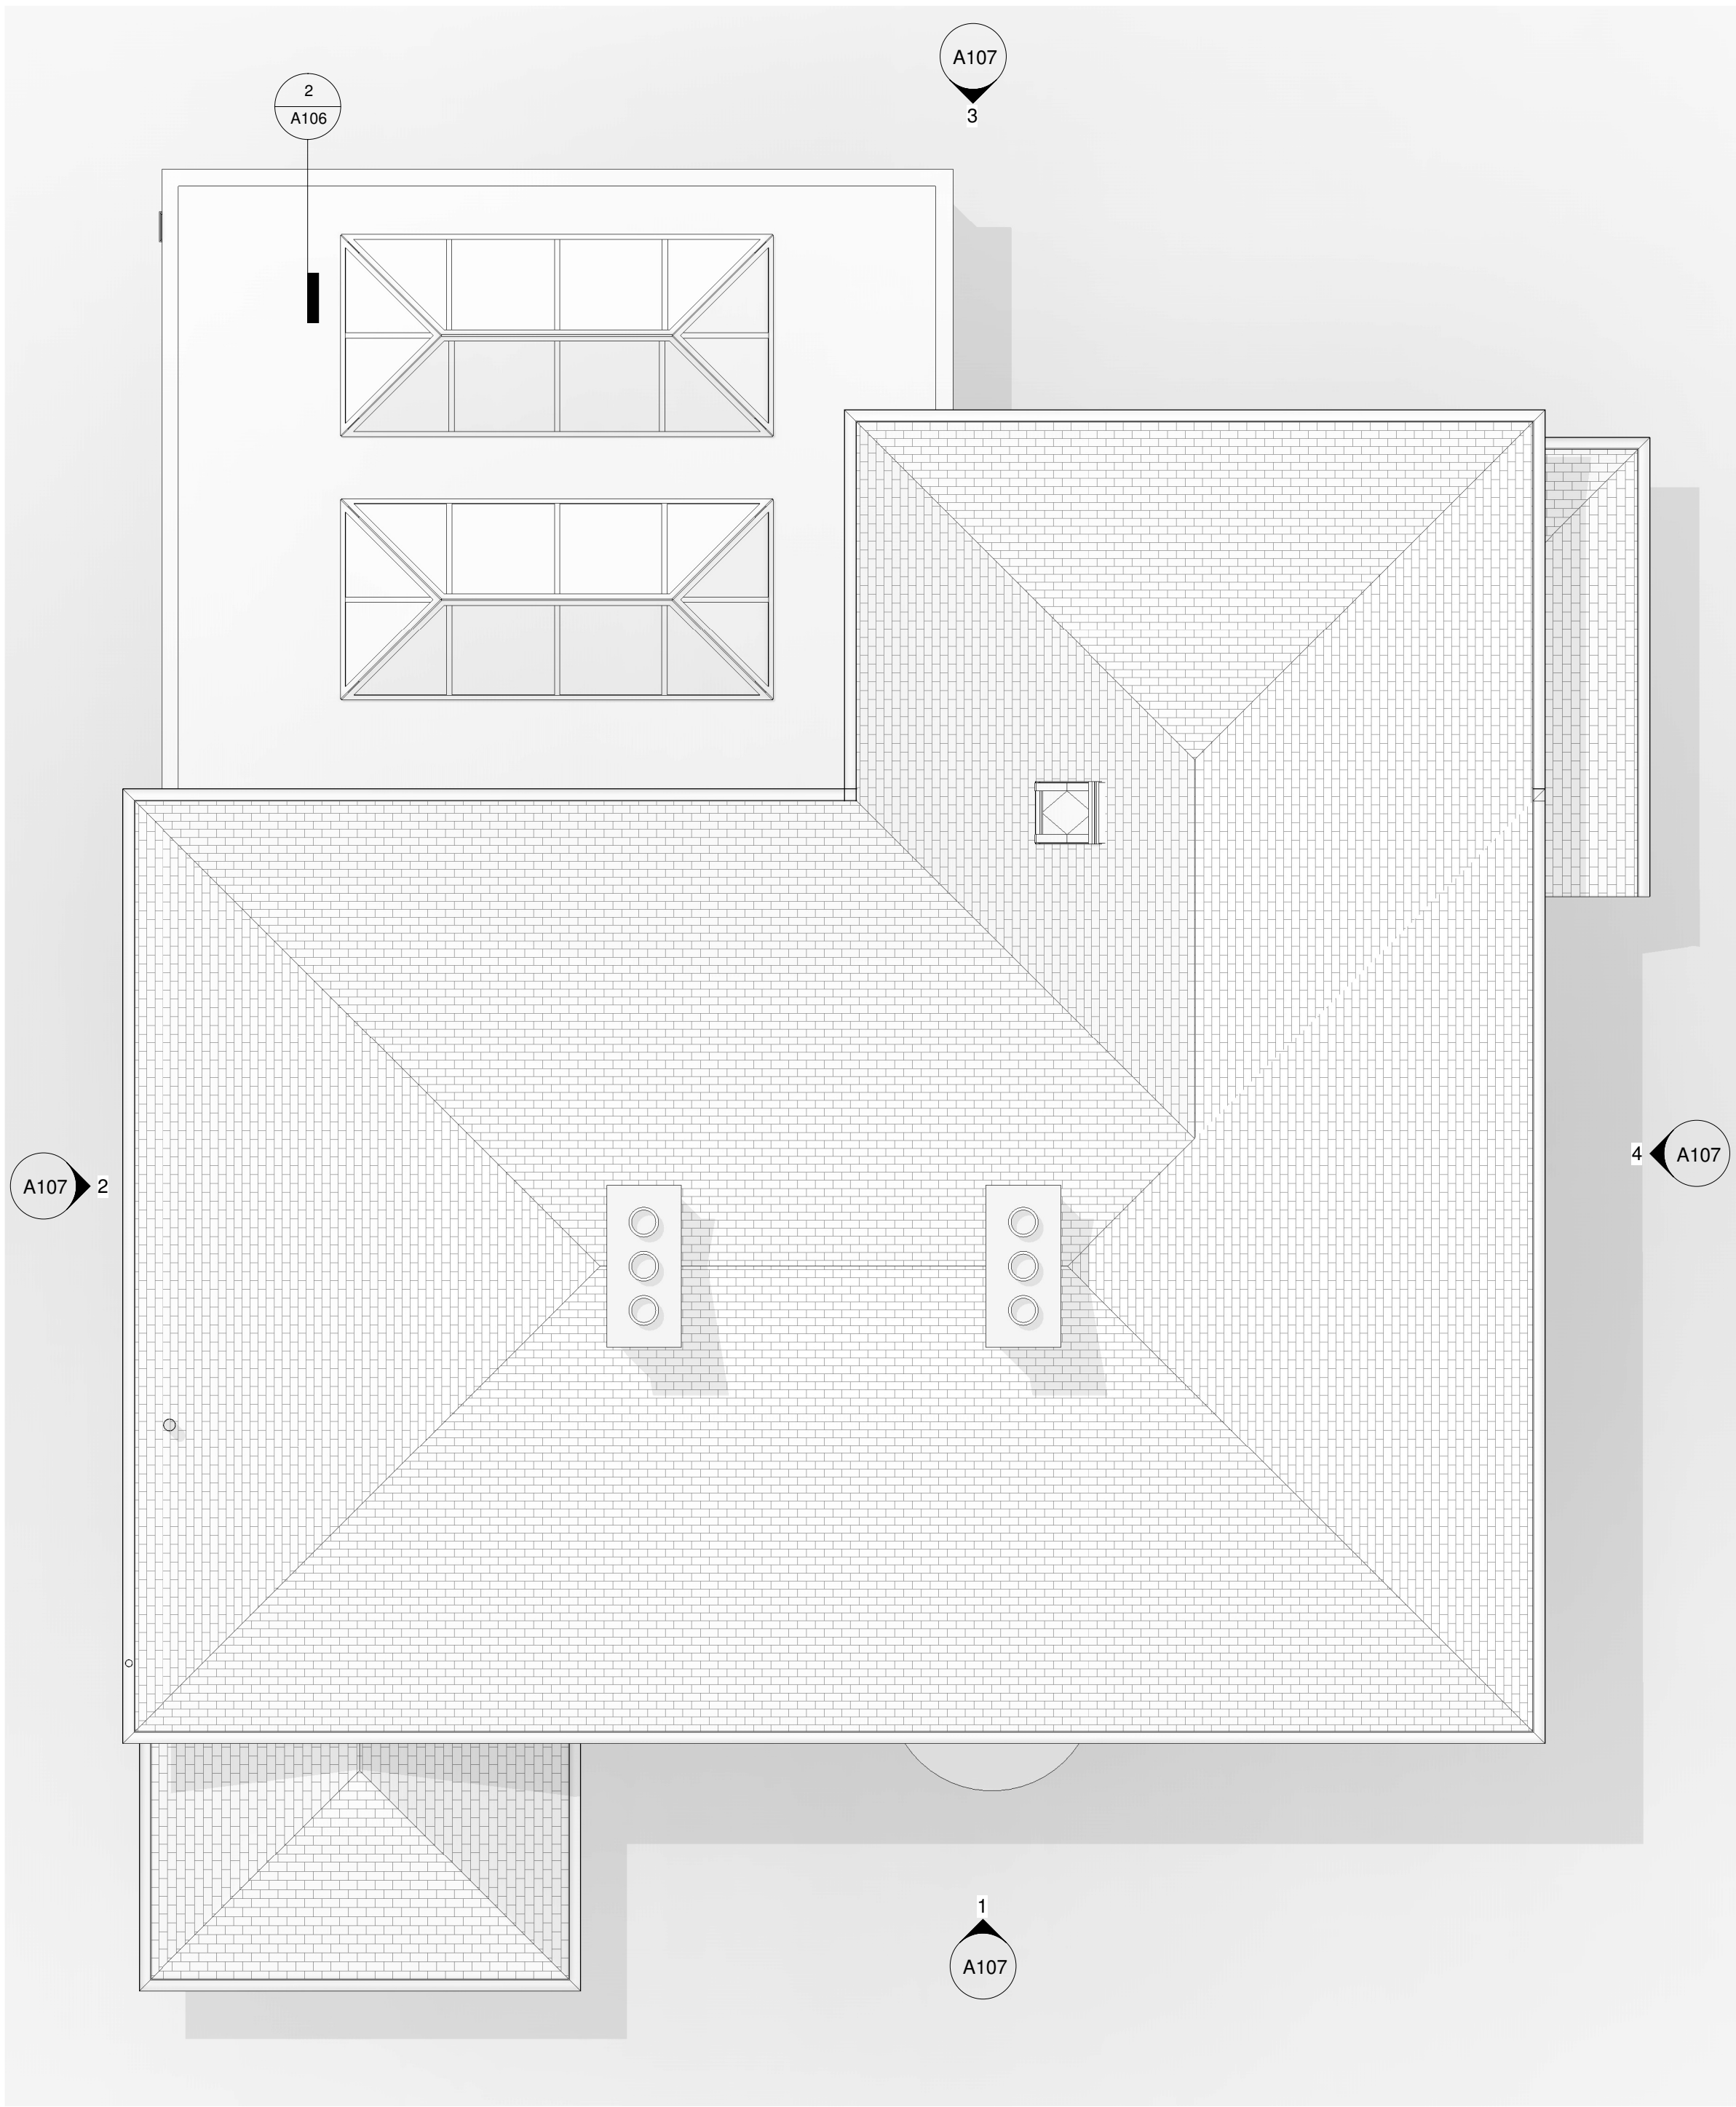

1 Roof Plan
1 : 50

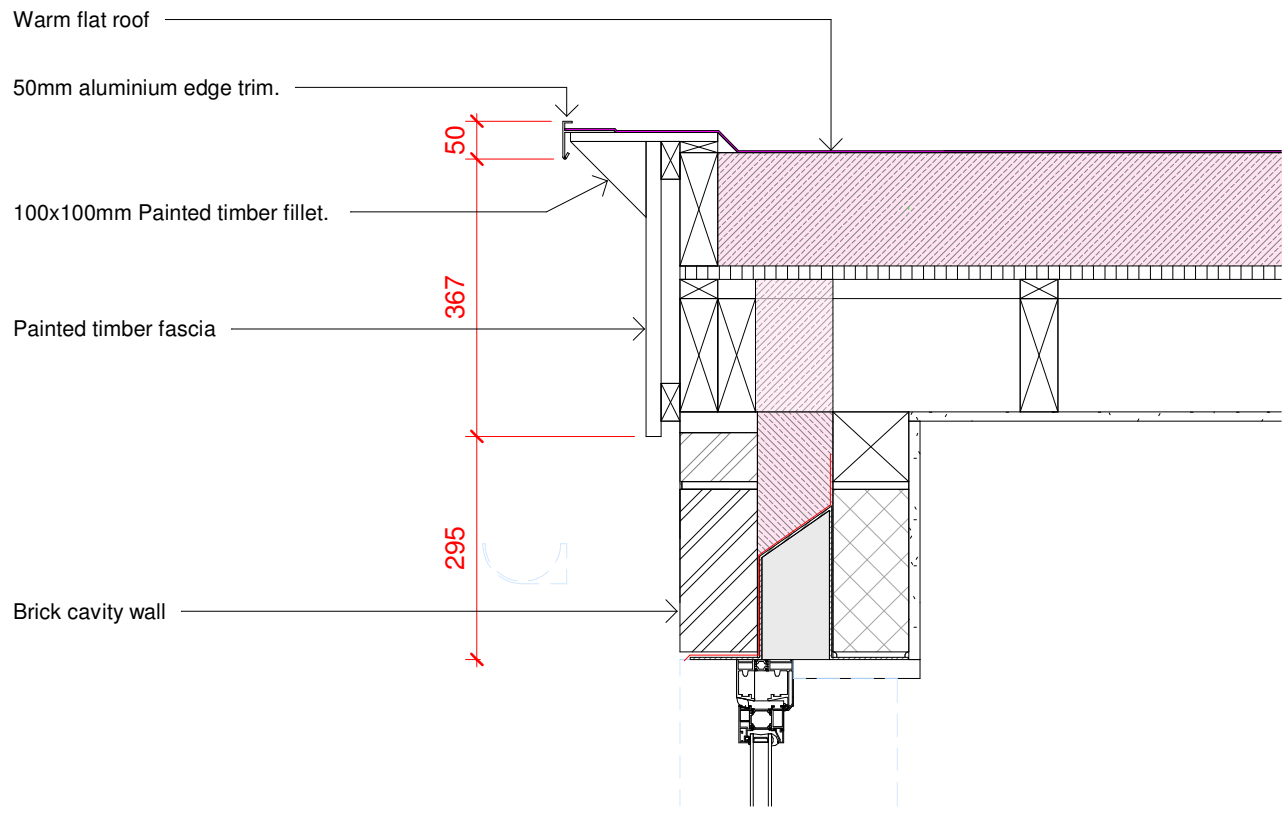

2 Typical Flat Roof Fascia Detail.
1 : 10

0 1 to 50 5m

1	03.08.202	Fascia detail updated.			
Rev	Date	Details	Drawn	Checked	

Issued for:

Project/Client:	Project No:
36 Willian Way	Project Number
	Dwg No:
	A106
	Rev:
	1
Drawing:	Scale:
Proposed Roof Plan	As indicated @A1
	Drawn By: Date:
	Author
	Checked By: Date:
	Checker



D.Chandler Architectural Design Ltd
Devonshire Business Centre, Works Rd, Letchworth, SG6 1GJ
Tel : 07901 864 742 - Email : daniel@dcarchitectural.org