




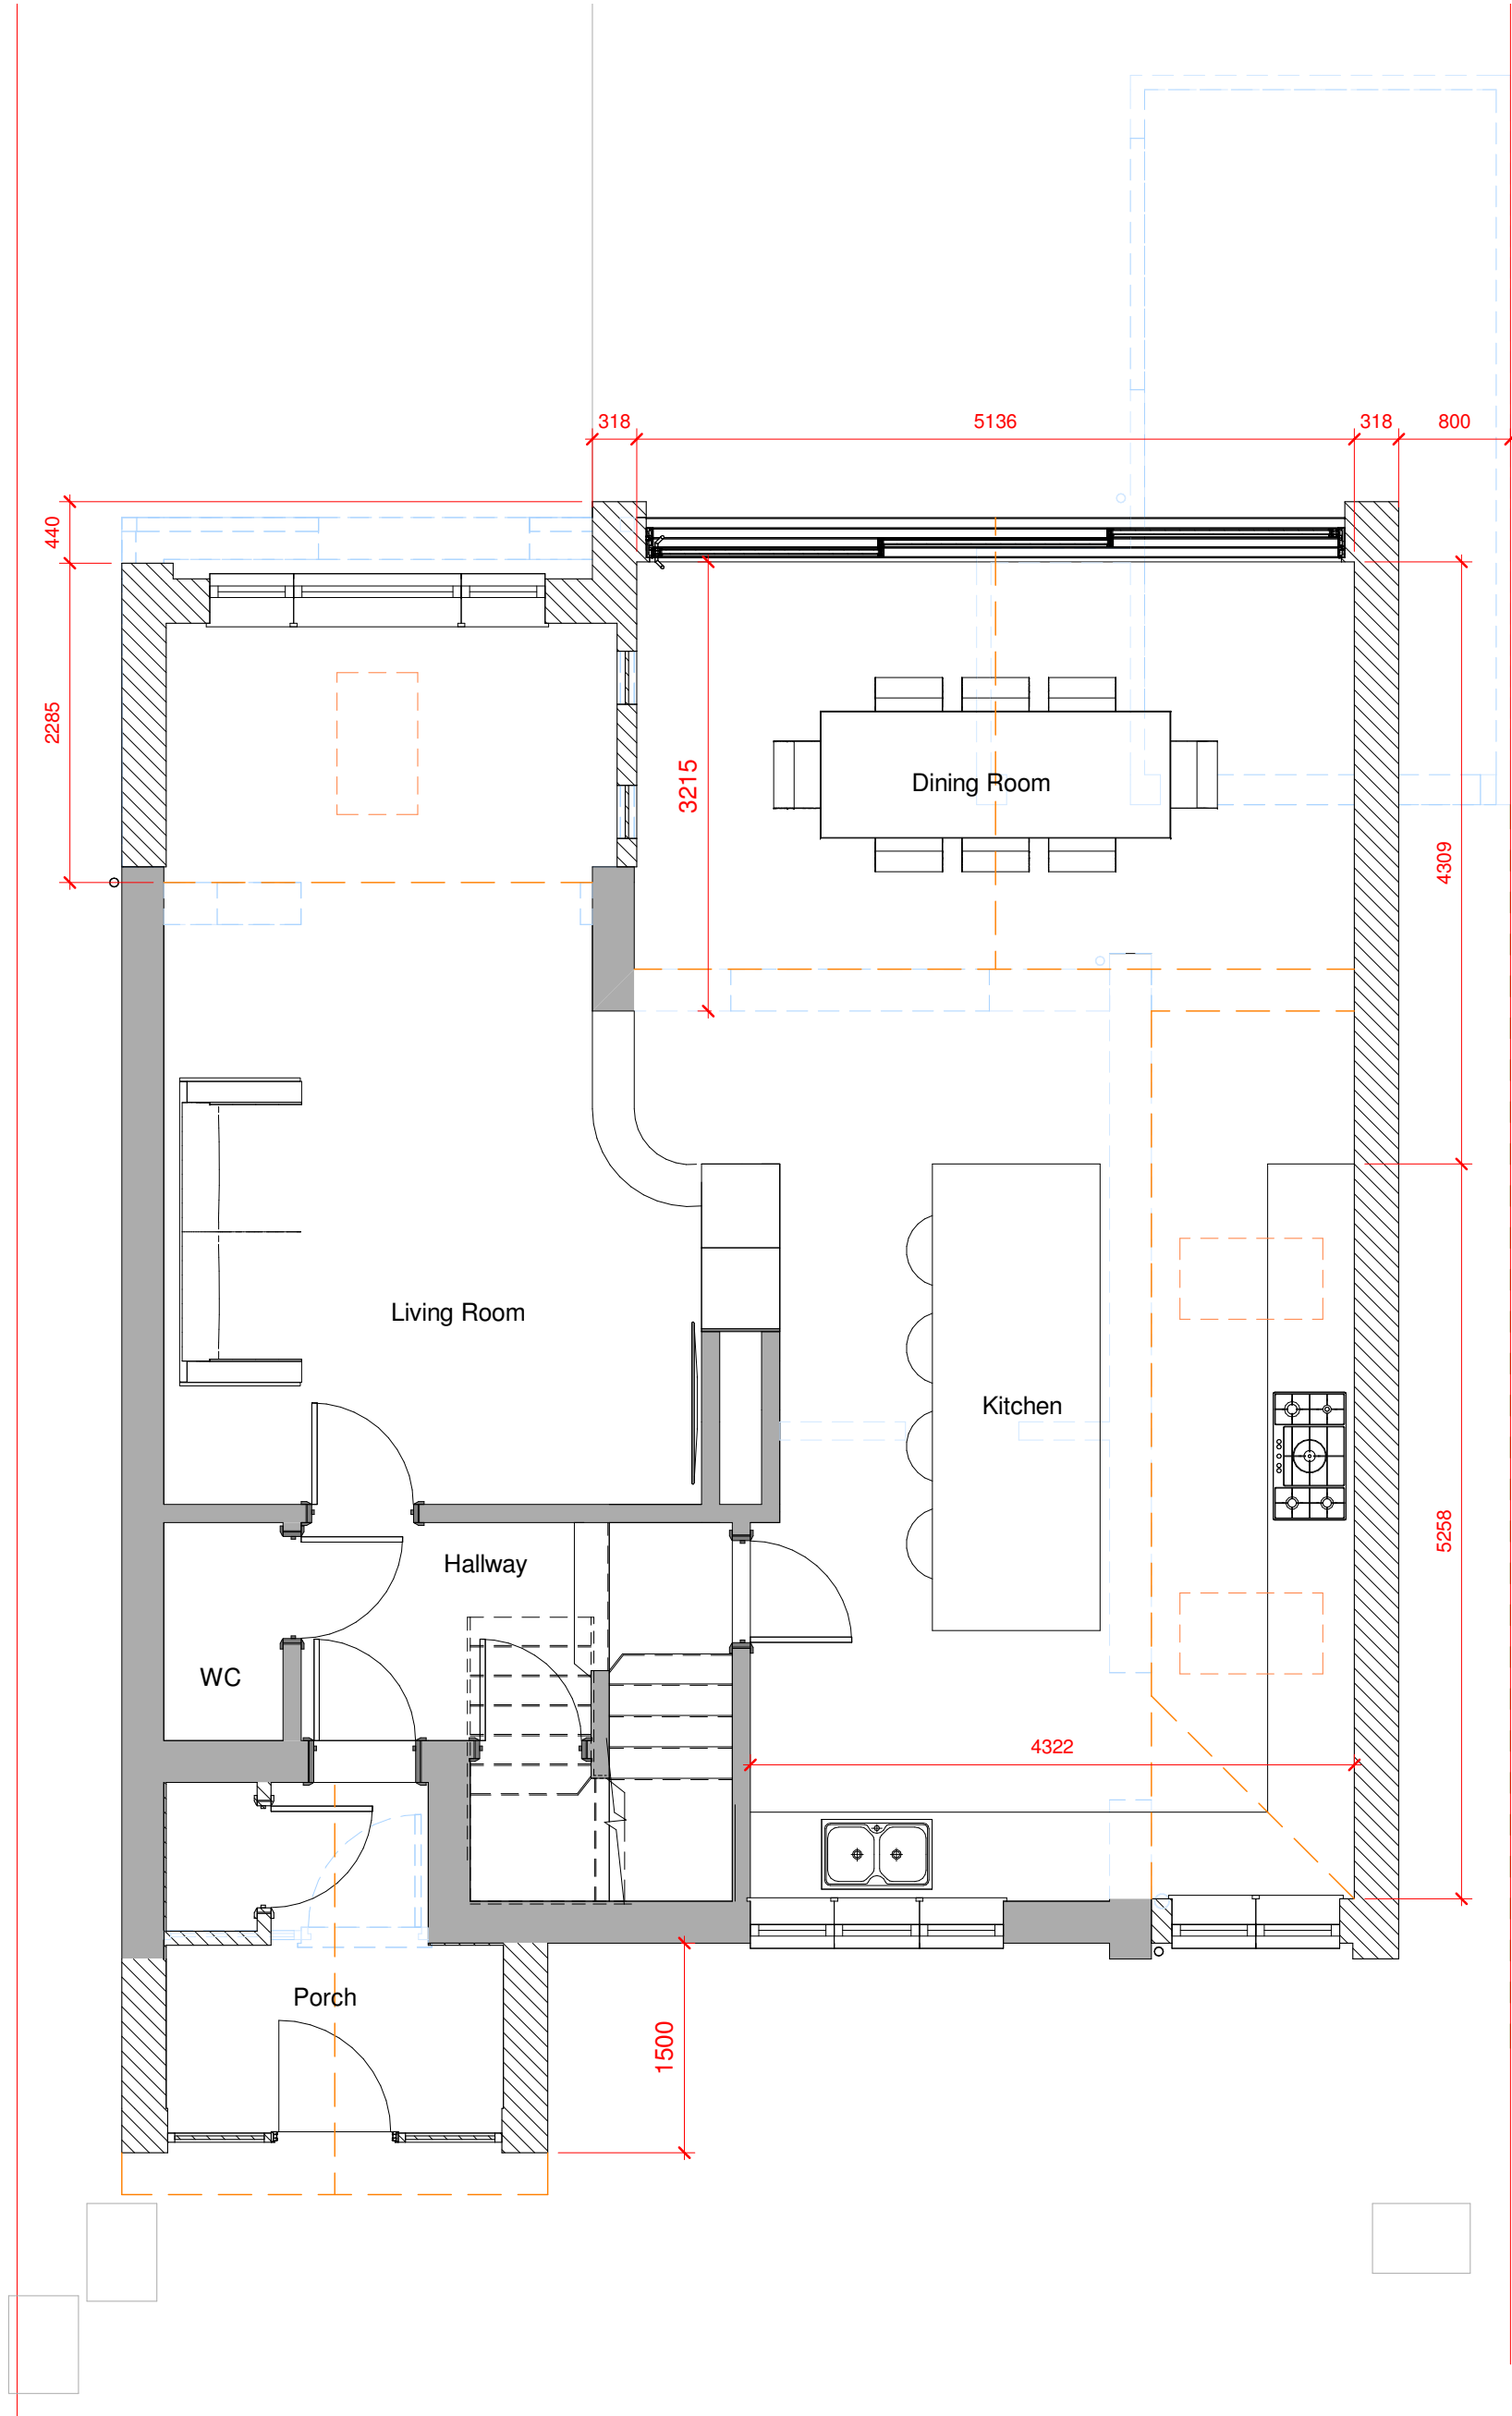


1 Level 0 - Proposed
1 : 50

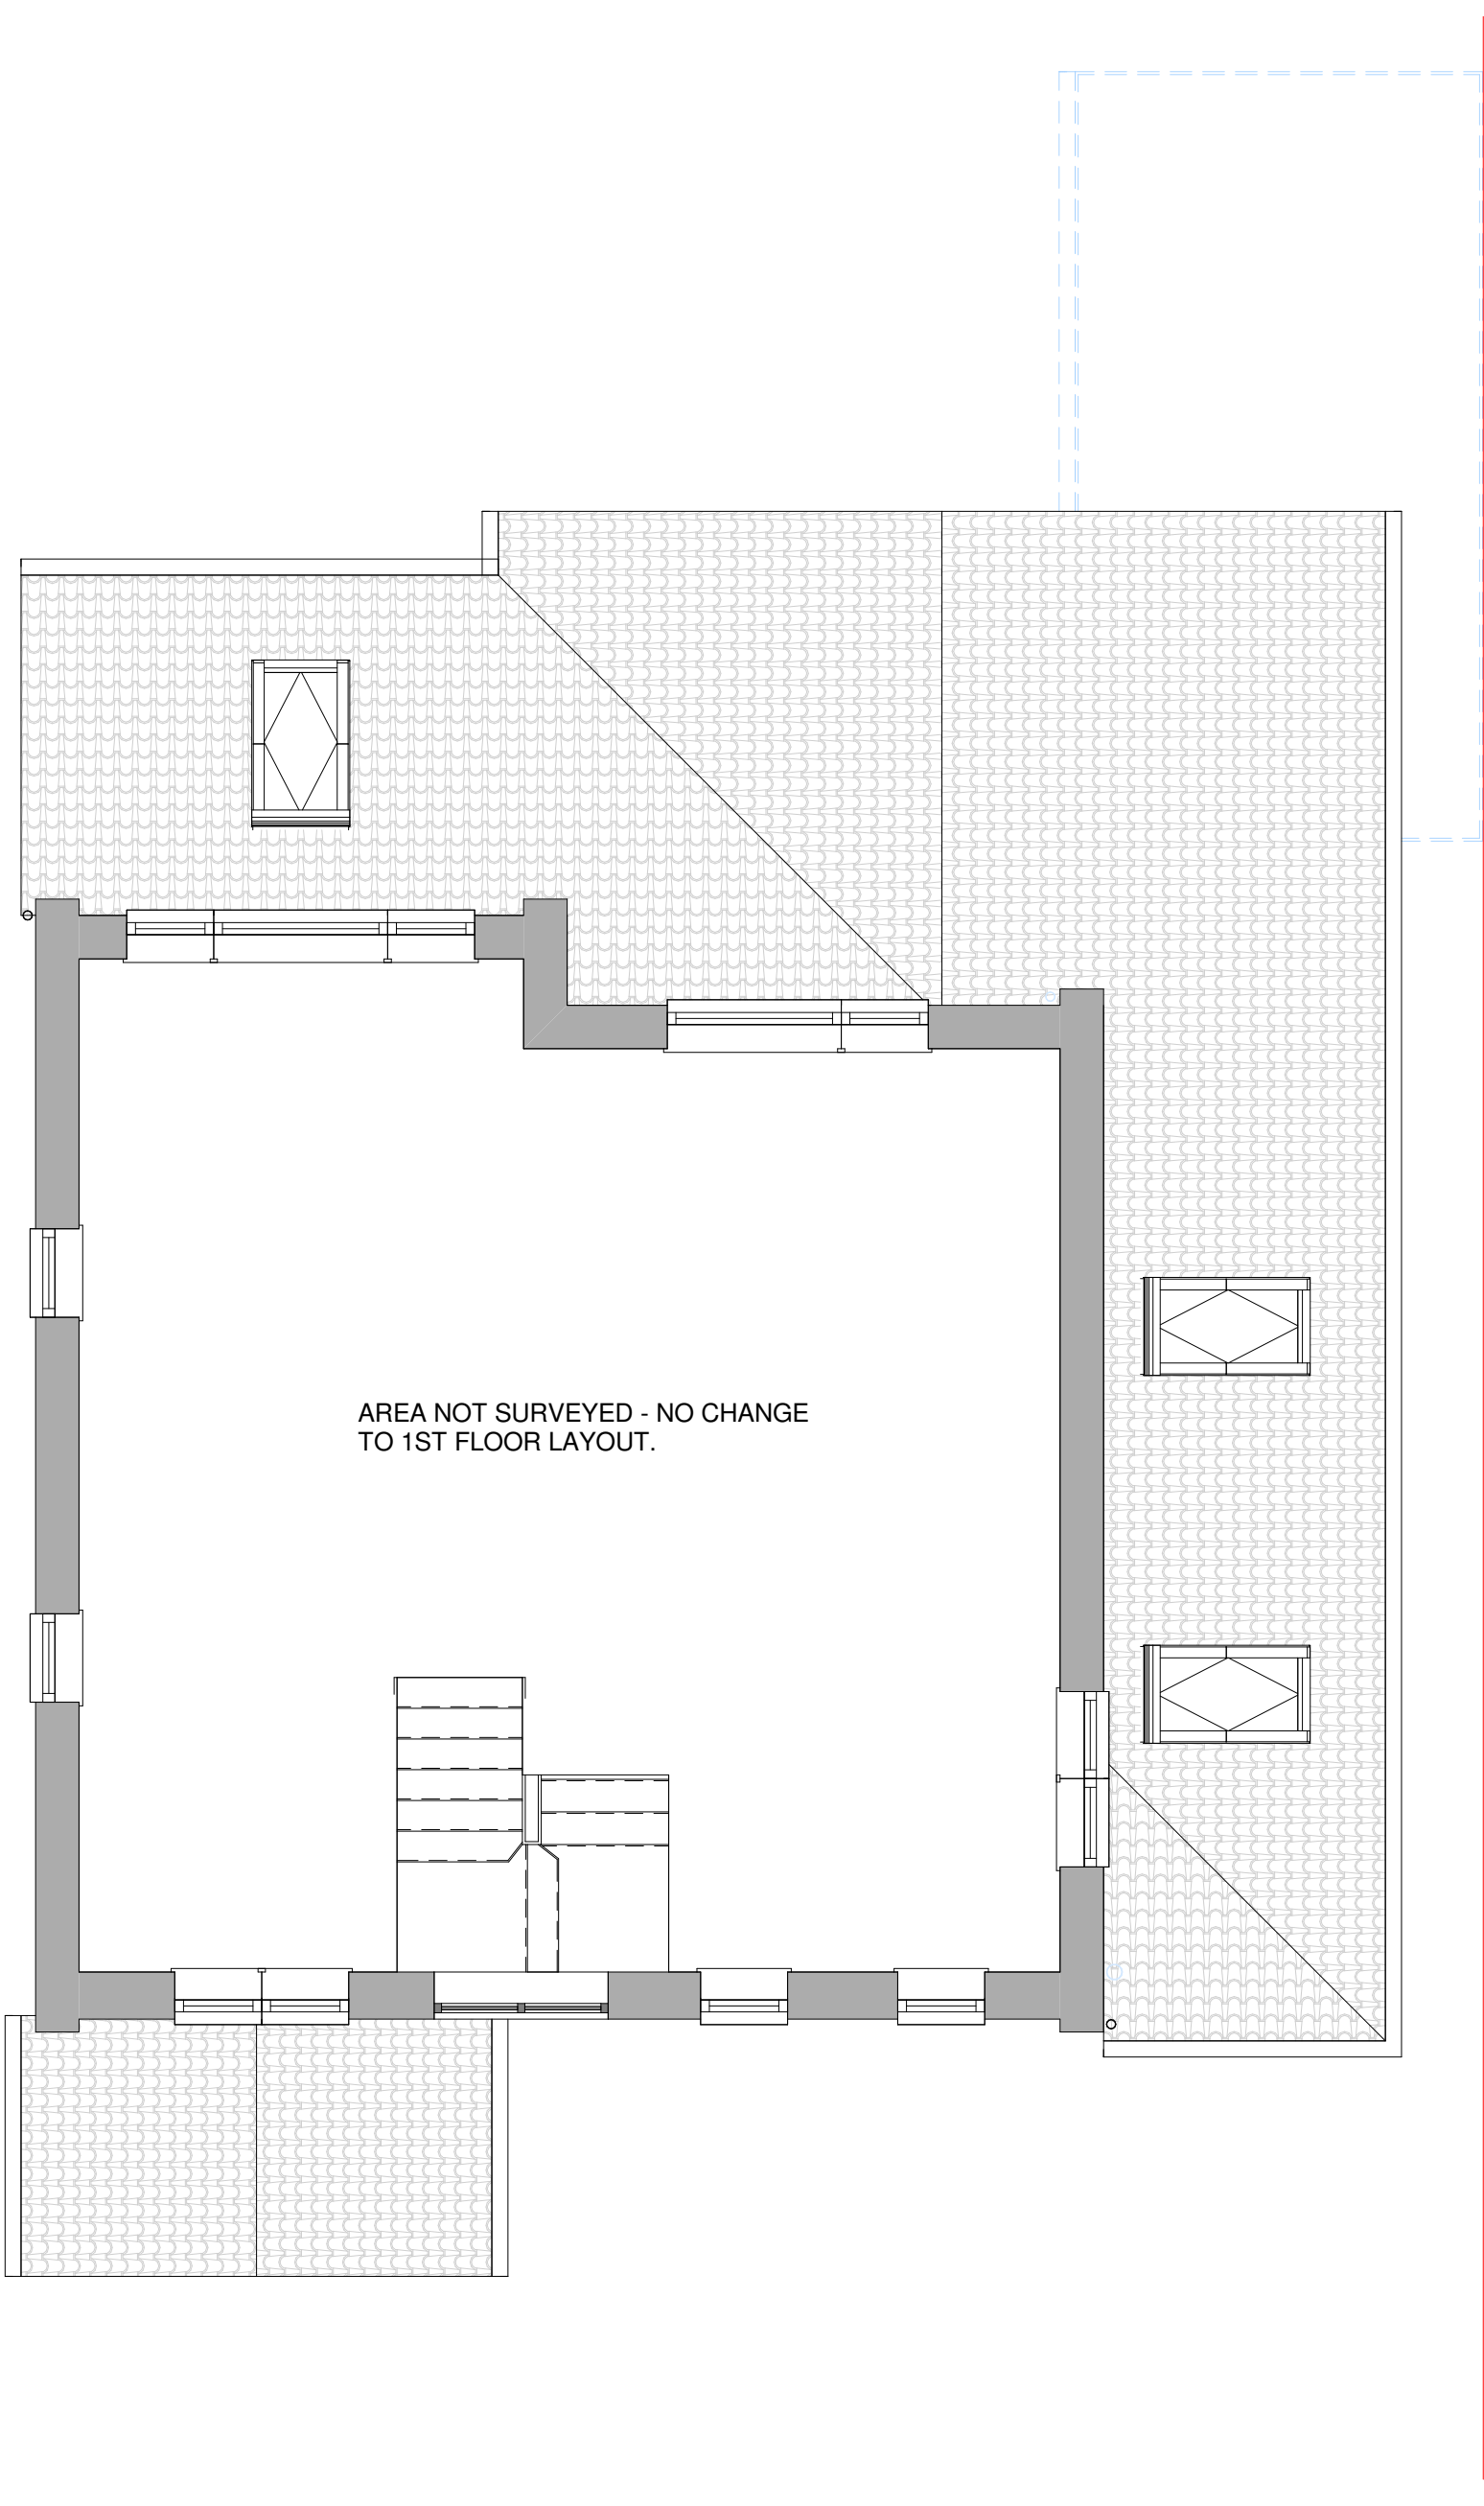

2 Level 1 - Proposed
1 : 50

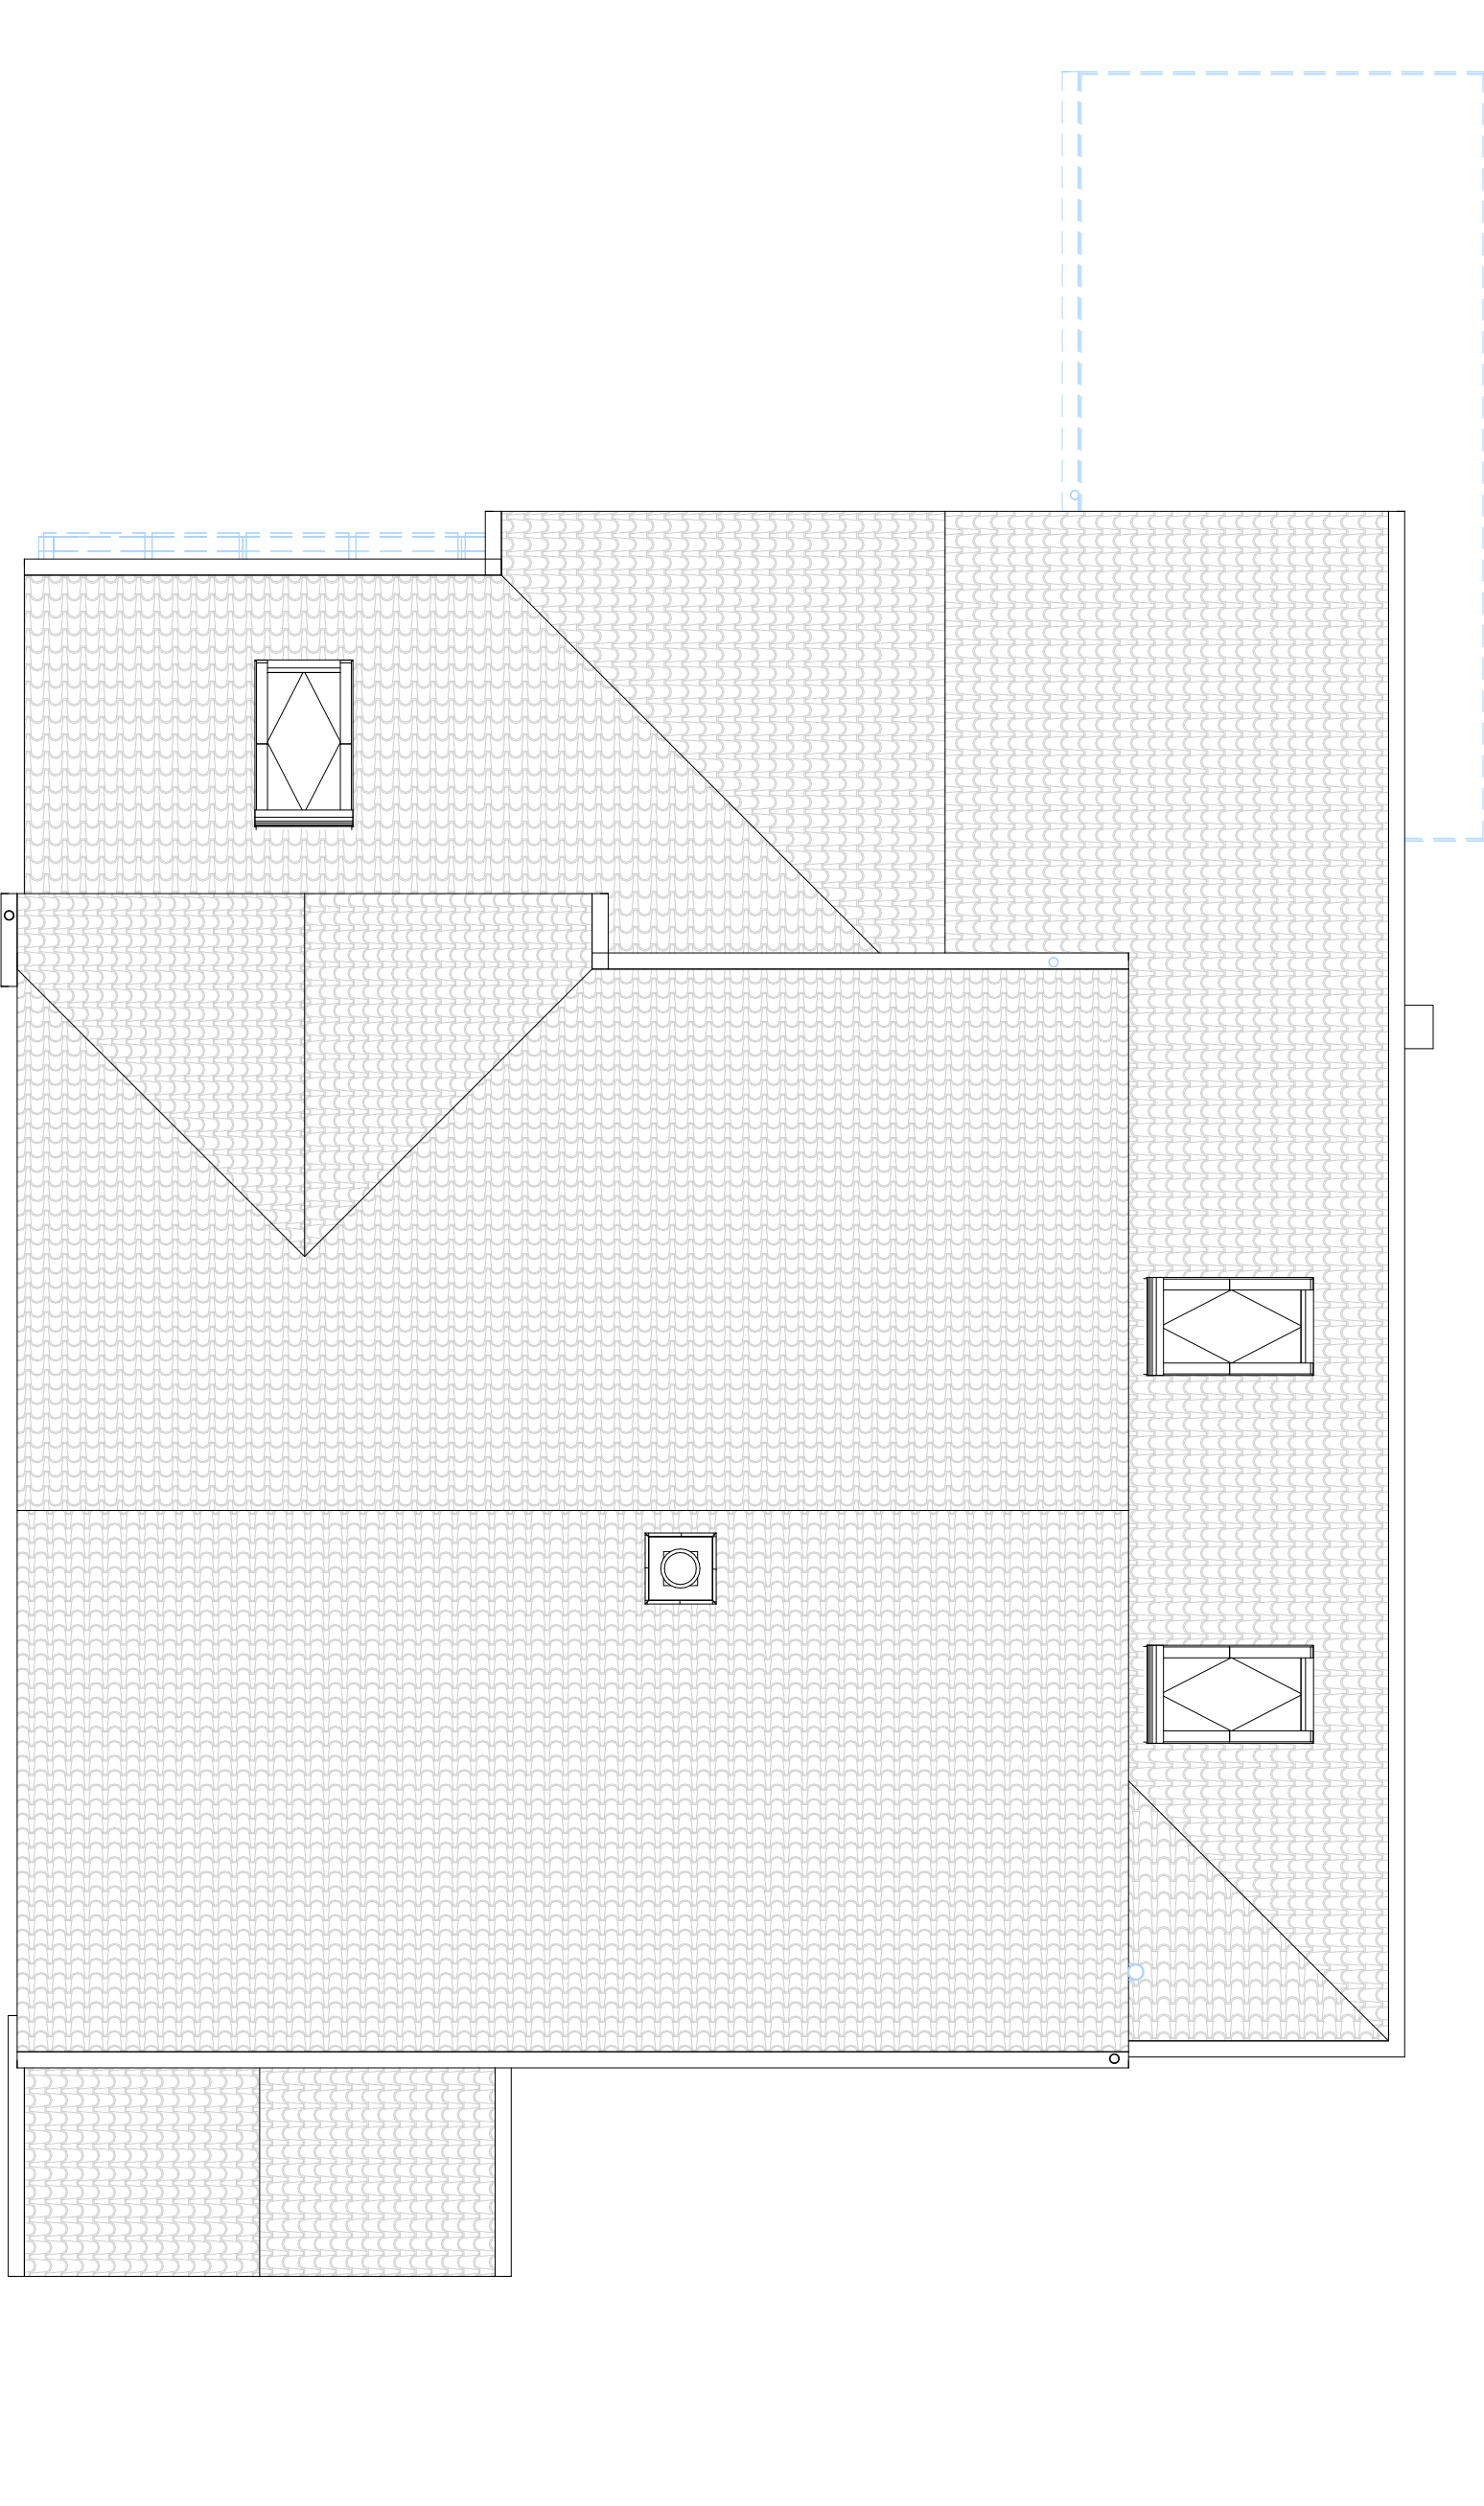

3 Roof Plan - Proposed
1 : 50

 LEGEND:			
	Existing construction to be retained.		
	Existing construction to be demolished.		
	Proposed new construction.		

EXTERNAL MATERIALS:	
External Walls	- Facing brick to match existing.
Pitched Roof	- Profilled concrete roof tiles to match existing.
Fascia	- UPVC to match existing.
Windows	- UPVC to match existing.
Rooflight	- Velux FK06 660x1180mm
Doors	- UPVC / Composite.
Sliding Doors	- Powder coated aluminium.
Rainwater Goods	- UPVC to match existing.

0 1 to 50 5m			
Rev	Date	Details	Drawn
1	07.11.24	Rear window and front porch updated to LOCHF comments	Checked

Project/Client:		Project No:	
56 Waysbrook		Project Number	
		Dwg No:	
		A105	
		Rev:	
		1	
Drawing:		Scale:	
Proposed Plans		1 : 50 @A1	
		Drawn By:	
		Author	
		Checked By:	
		Date:	
		Checker	



D.Chandler Architectural Design Ltd
61 Gernon Road, Letchworth, Hertfordshire, SG6 3HS
daniel@dcarchitectural.org - Tel: 01462 640650 - M: 07901864742