

ANY QUERIES REGARDING DIMENSIONS TO BE TAKEN UP WITH PENTANGLE DESIGN GROUP.
ALL DIMENSIONS OF EXISTING BUILDINGS TO BE VERIFIED ON SITE.
THIS DRAWING IS THE COPYRIGHT OF PENTANGLE DESIGN GROUP AND SHALL NOT BE IN ANY WAY USED OR REPRODUCED WITHOUT THEIR PRIOR WRITTEN CONSENT.


NOTES




Proposed South West Elevation
1 : 100




Proposed South East Elevation
1 : 100

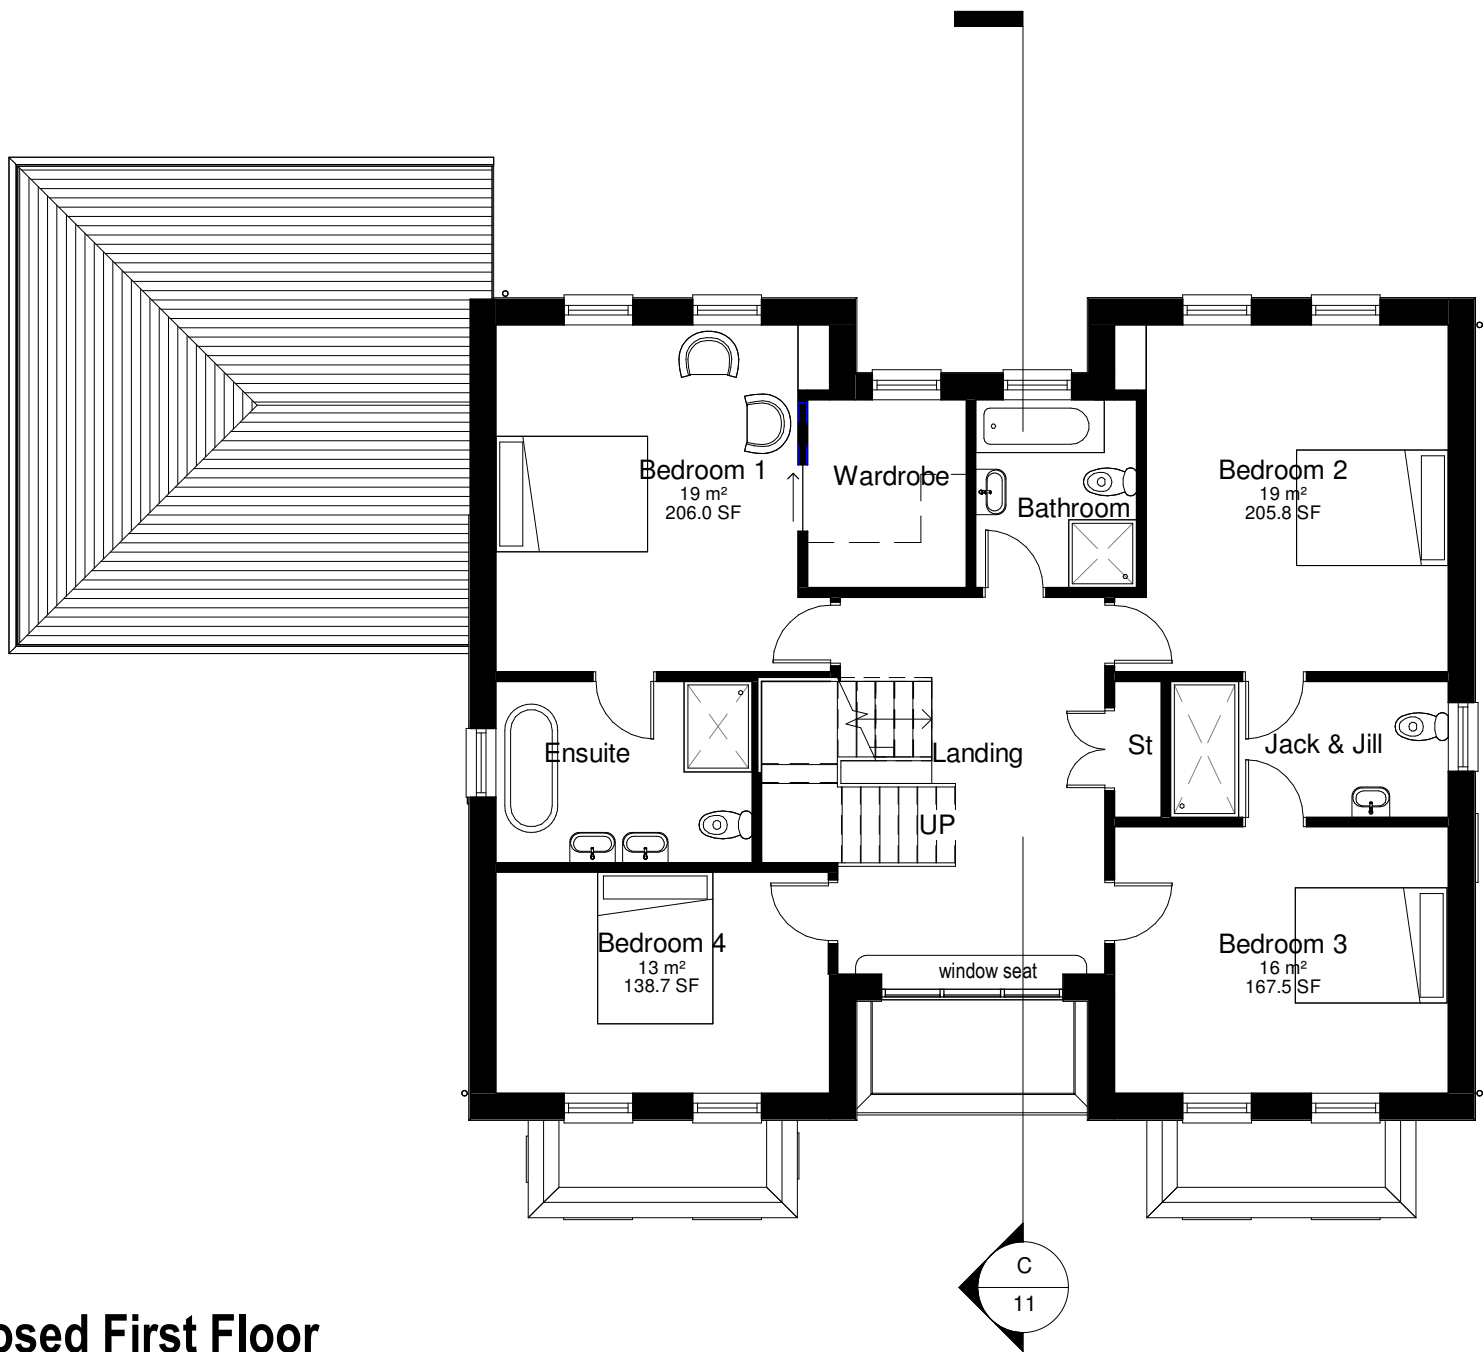

Proposed First Floor
1 : 100

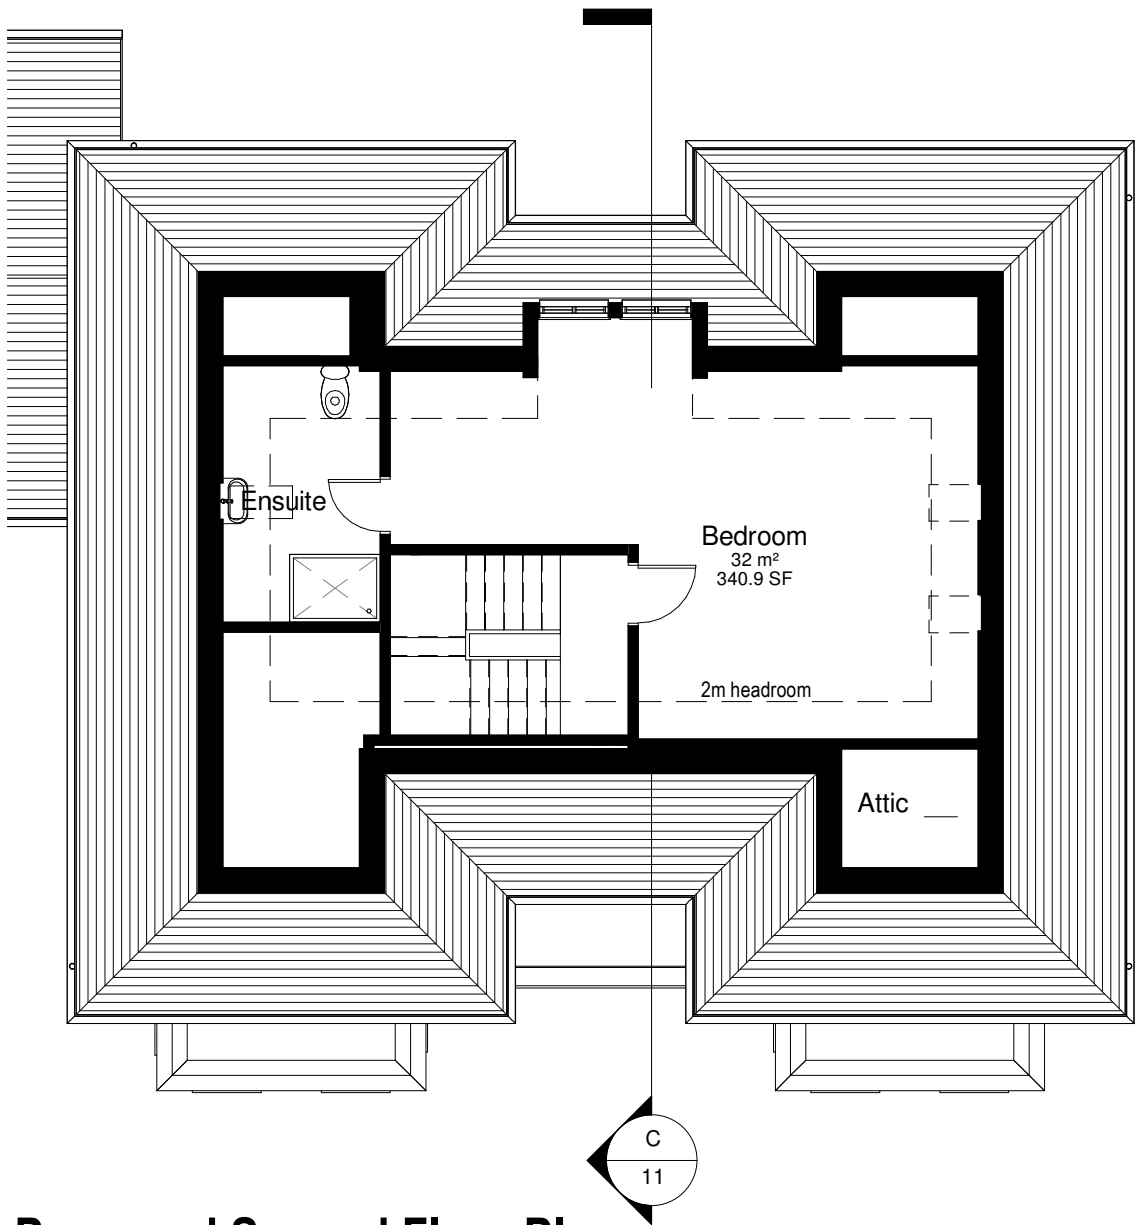

Proposed Second Floor Plan
1 : 100

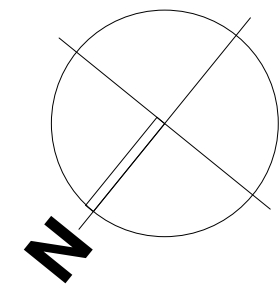

PLANNING

PENTANGLE
DESIGN GROUP

SUITE 1, 21 BANCROFT HITCHIN HERTS SG5 1JW
T:01462 431133 E:pdg@pentangledesign.co.uk

JOB TITLE
Proposed Residential Redevelopment
Trees, Gosmore Road, Hitchin

for -

DRAWING TITLE
Proposed Floor Plans and Elevations PLOT 3

SCALE	DRAWING NUMBER	REVISION
1 : 100		
DATE	June '24	
SHT SIZE	A2	
JOB NUMBER	3707	

ARCHITECTS AND INTERIOR DESIGNERS

PLOT 3

