


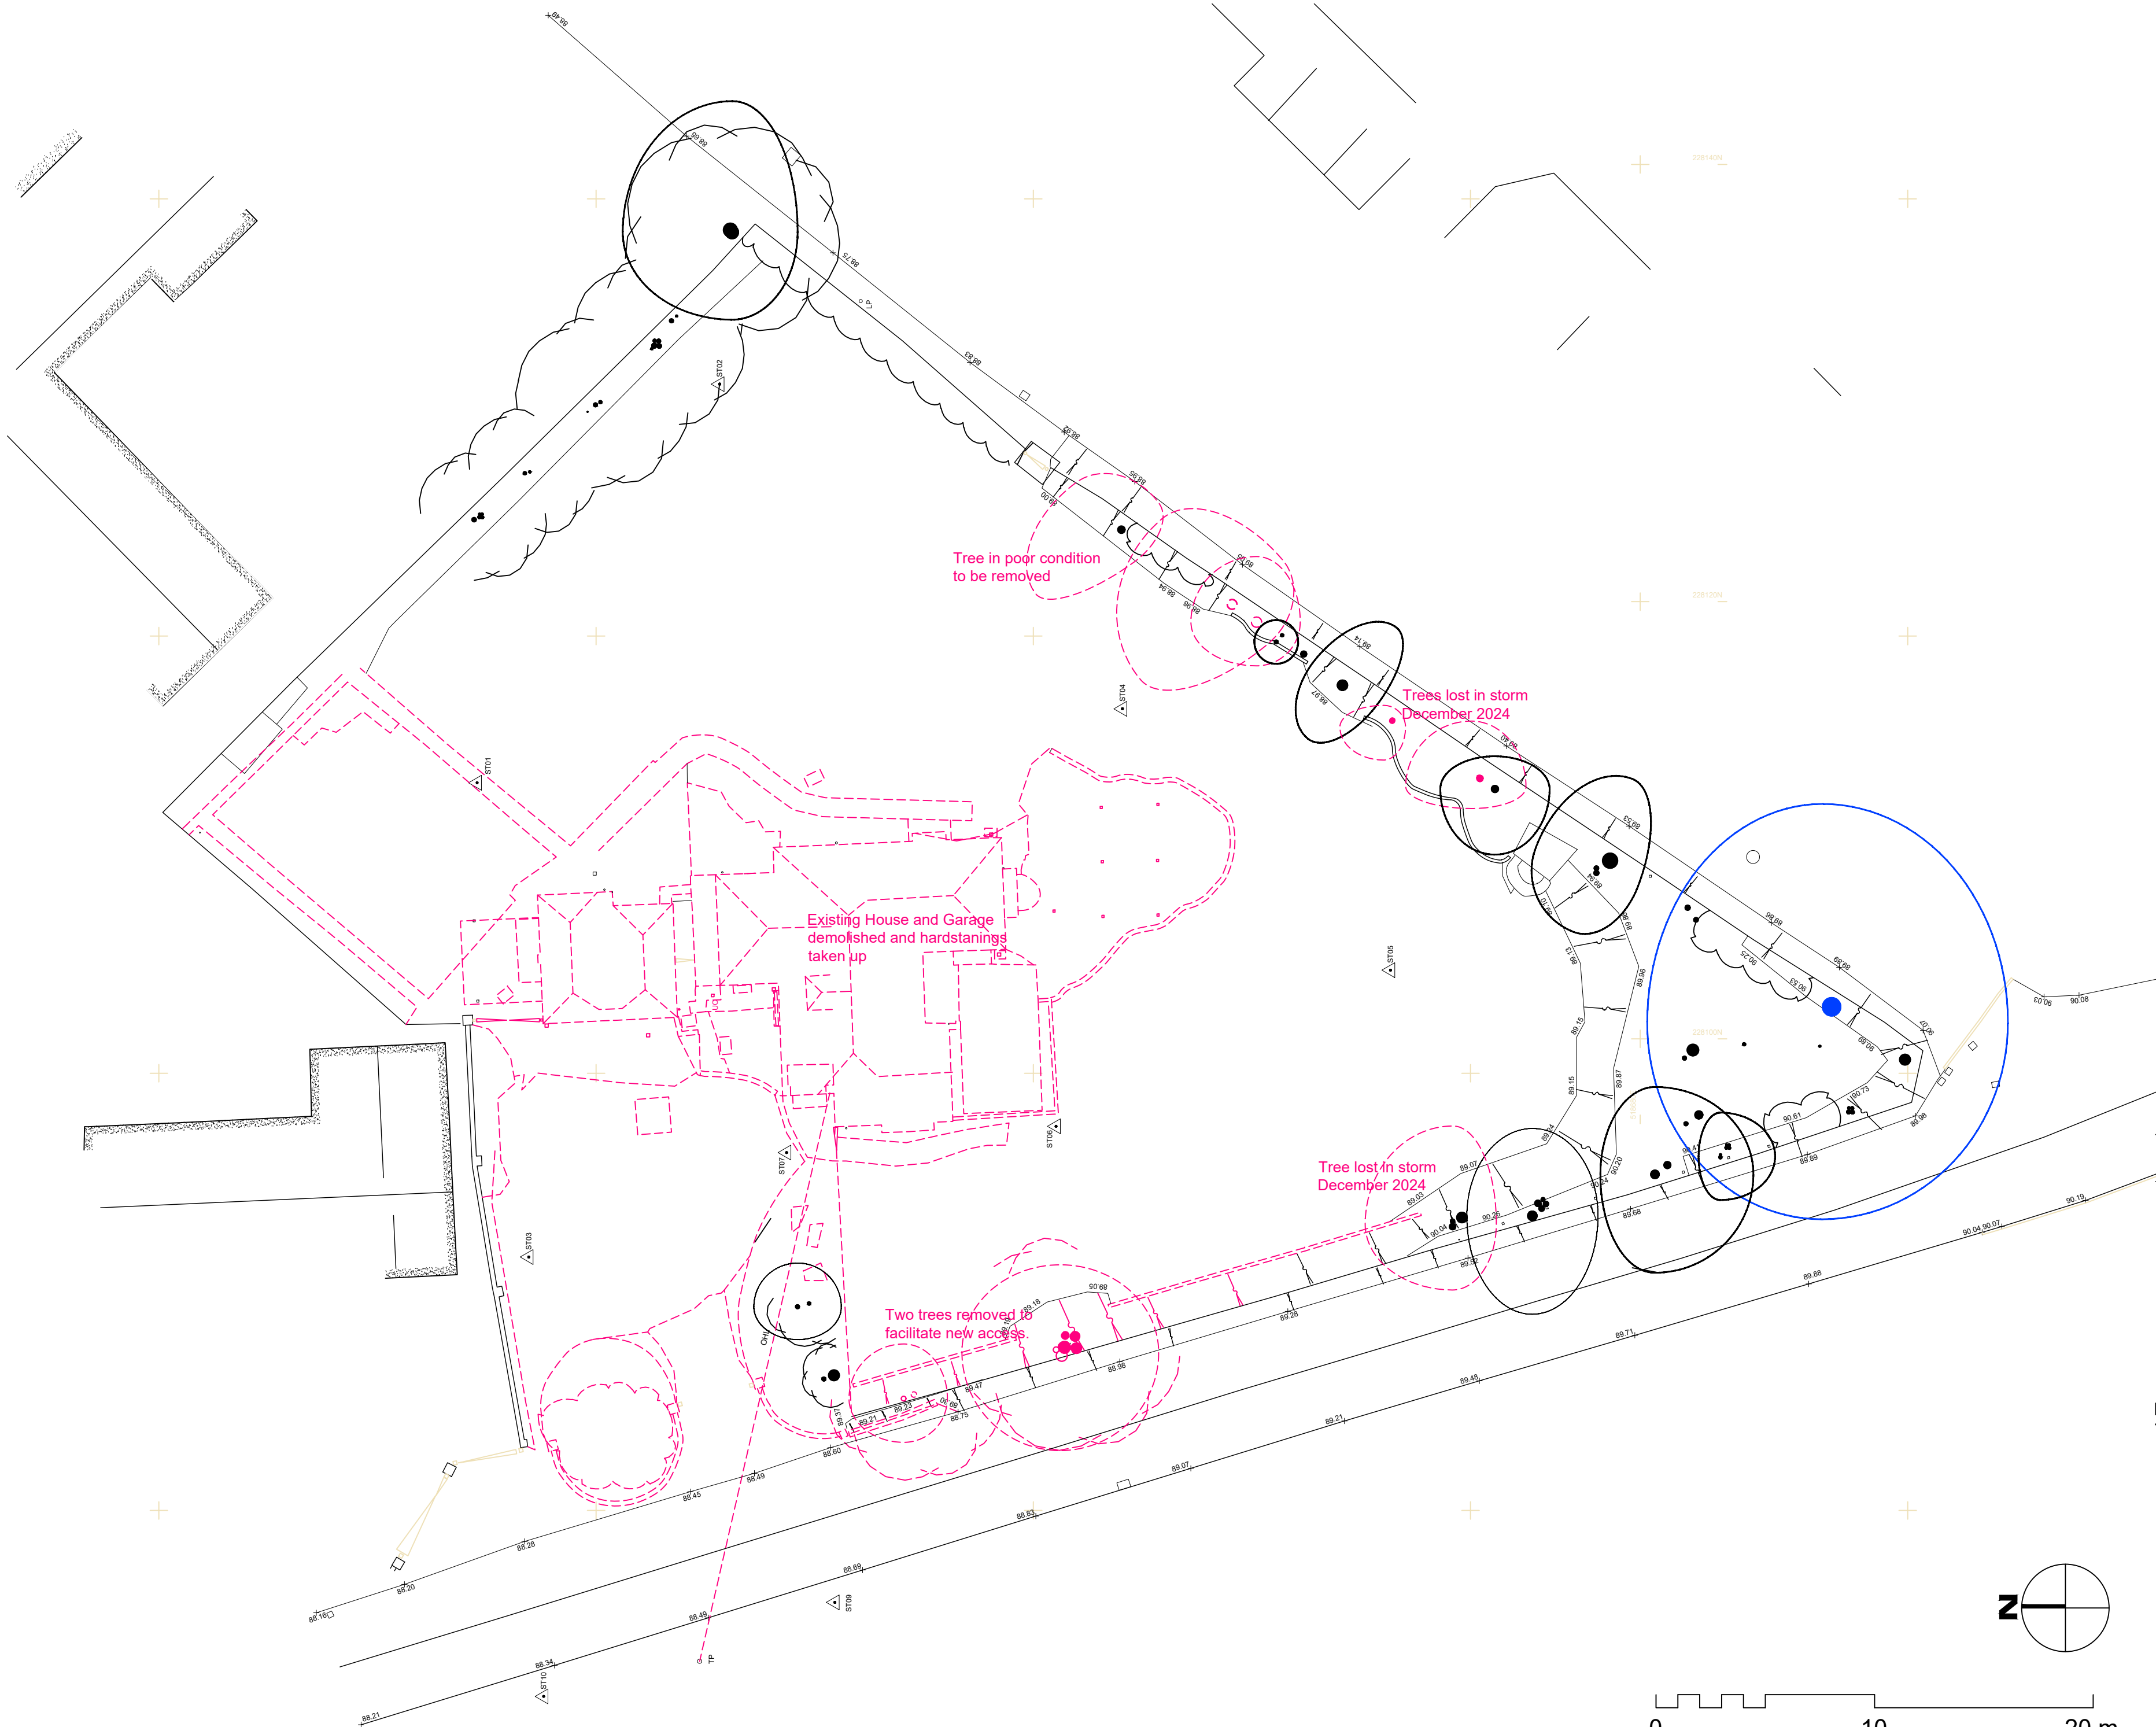

THIS DRAWING IS A PRINT AND MUST NOT BE SCALED.
ANY QUERIES REGARDING DIMENSIONS TO BE TAKEN UP WITH
PENTANGLE DESIGN GROUP.

ALL DIMENSIONS OF EXISTING BUILDINGS TO BE VERIFIED ON SITE.

THIS DRAWING IS THE COPYRIGHT OF PENTANGLE DESIGN GROUP
AND SHALL NOT BE IN ANY WAY USED OR REPRODUCED WITHOUT
THEIR PRIOR WRITTEN CONSENT.

NOTES

PLANNING

PENTANGLE

DESIGN GROUP

SUITE 1, 21 BANCROFT HITCHIN HERTS SG5 1JW
TEL(01462) 431133 E:PDG@PENTANGLEDESIGN.CO.UK

JOB TITLE

Proposed Residential Development
Trees, Gosmore Road, Hitchin

DRAWING TITLE	Proposed Site Plan DEMOLITIONS		
SCALE	1:200	DRAWING NUMBER	05
DATE	June '24	REVISION	B
Sheet	A2	JOB NUMBER	3707

ARCHITECTS & INTERIOR DESIGNERS