




Existing North Elevation
1 : 100



Existing West Elevation
1 : 100

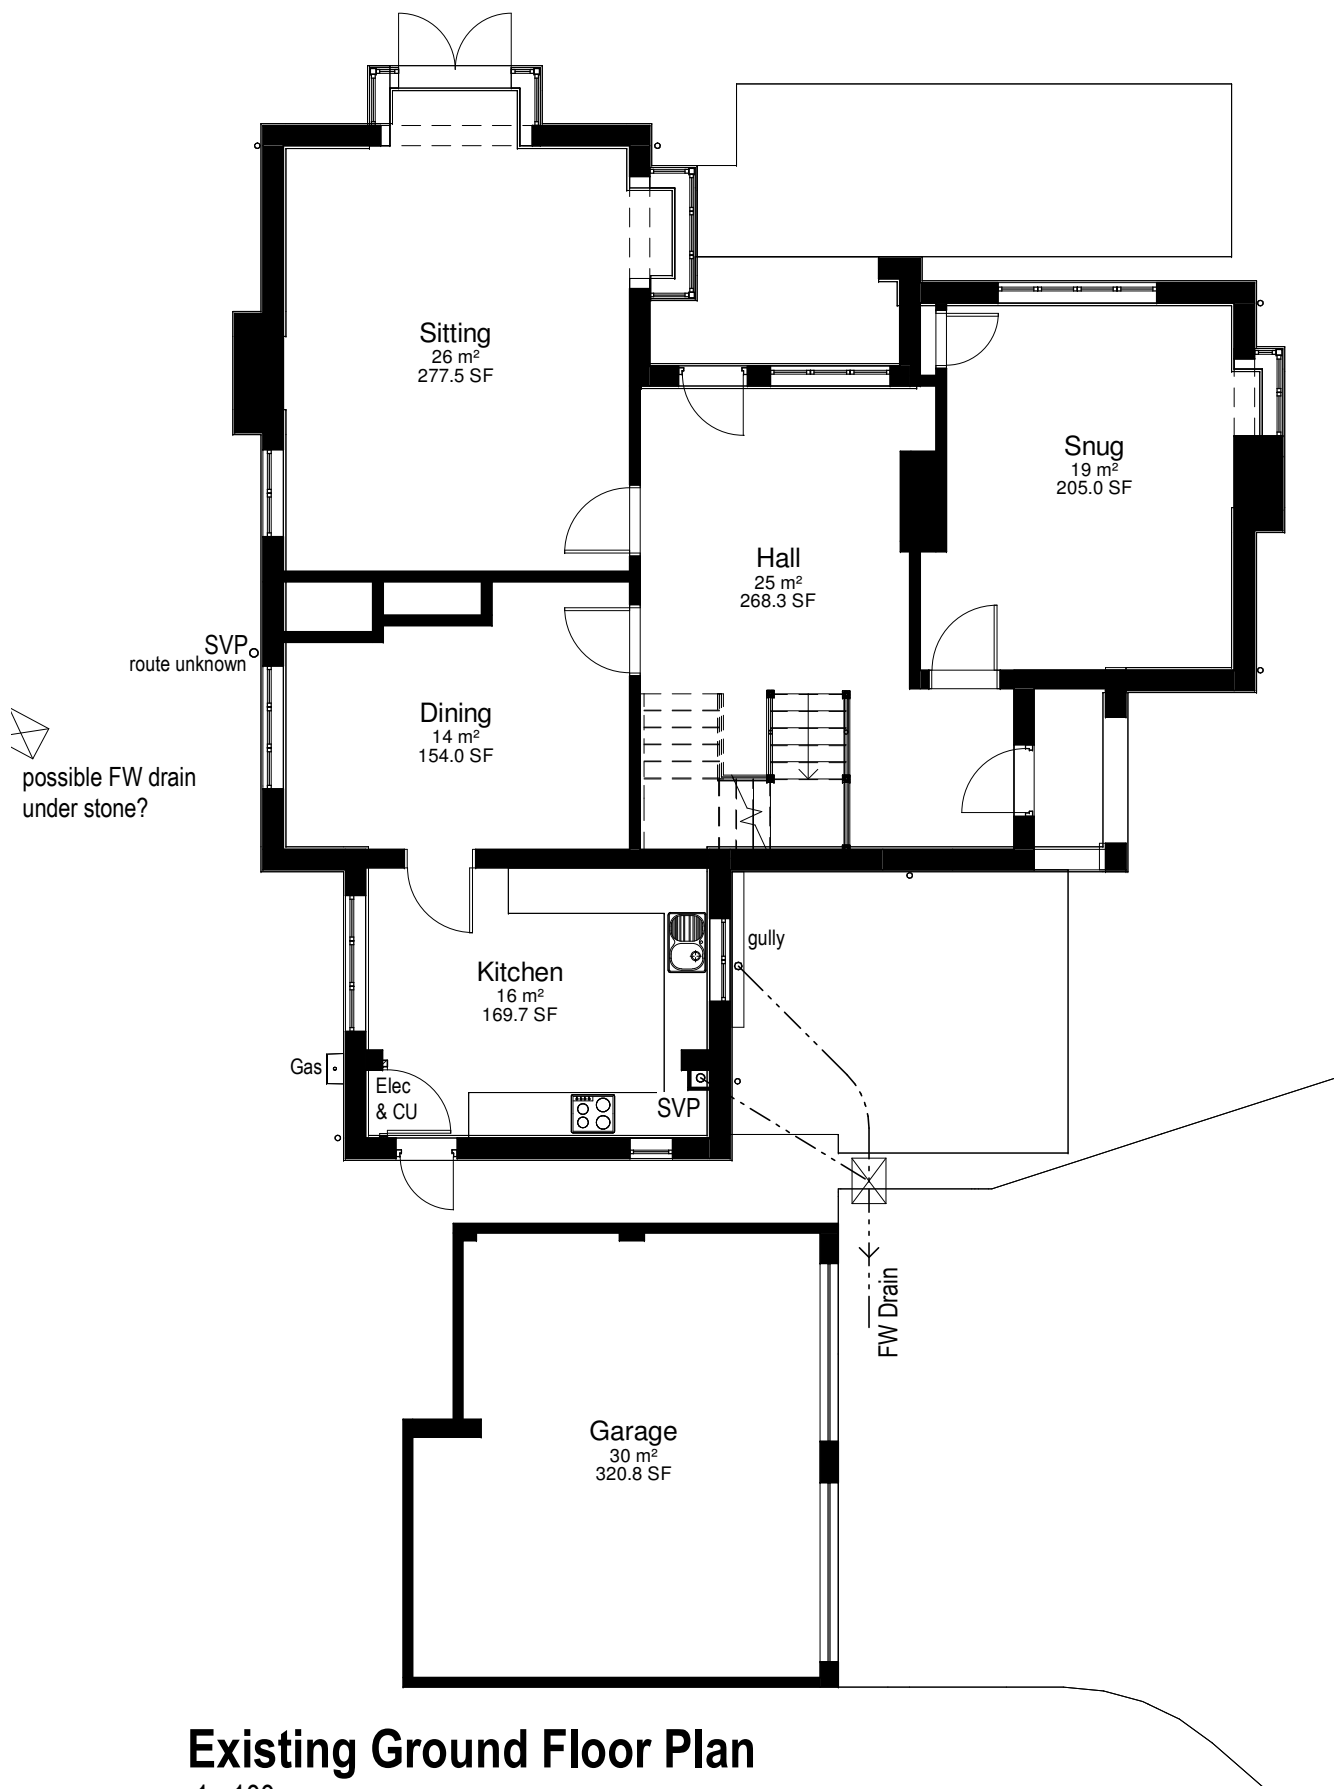

Existing Ground Floor Plan
1 : 100



Existing East Elevation
1 : 100



Existing South Elevation
1 : 100

ANY QUERIES REGARDING DIMENSIONS TO BE TAKEN UP WITH PENTANGLE DESIGN GROUP.

ALL DIMENSIONS OF EXISTING BUILDINGS TO BE VERIFIED ON SITE.

THIS DRAWING IS THE COPYRIGHT OF PENTANGLE DESIGN GROUP AND SHALL NOT BE IN ANY WAY USED OR REPRODUCED WITHOUT THEIR PRIOR WRITTEN CONSENT.

NOTES

PLANNING

PENTANGLE
DESIGN GROUP

SUITE 1, 21 BANCROFT HITCHIN HERTS SG5 1JW
T:01462 431133 E:pdg@pentangledesign.co.uk

JOB TITLE
Proposed Residential Development
Trees, Gosmore Road, Hitchin

DRAWING TITLE
Existing Plans and Elevations

SCALE	DRAWING NUMBER	REVISION
1 : 100	03	
DATE June '24		
SHT SIZE A2		
JOB NUMBER 3707		

ARCHITECTS AND INTERIOR DESIGNERS

0 5 10 m