


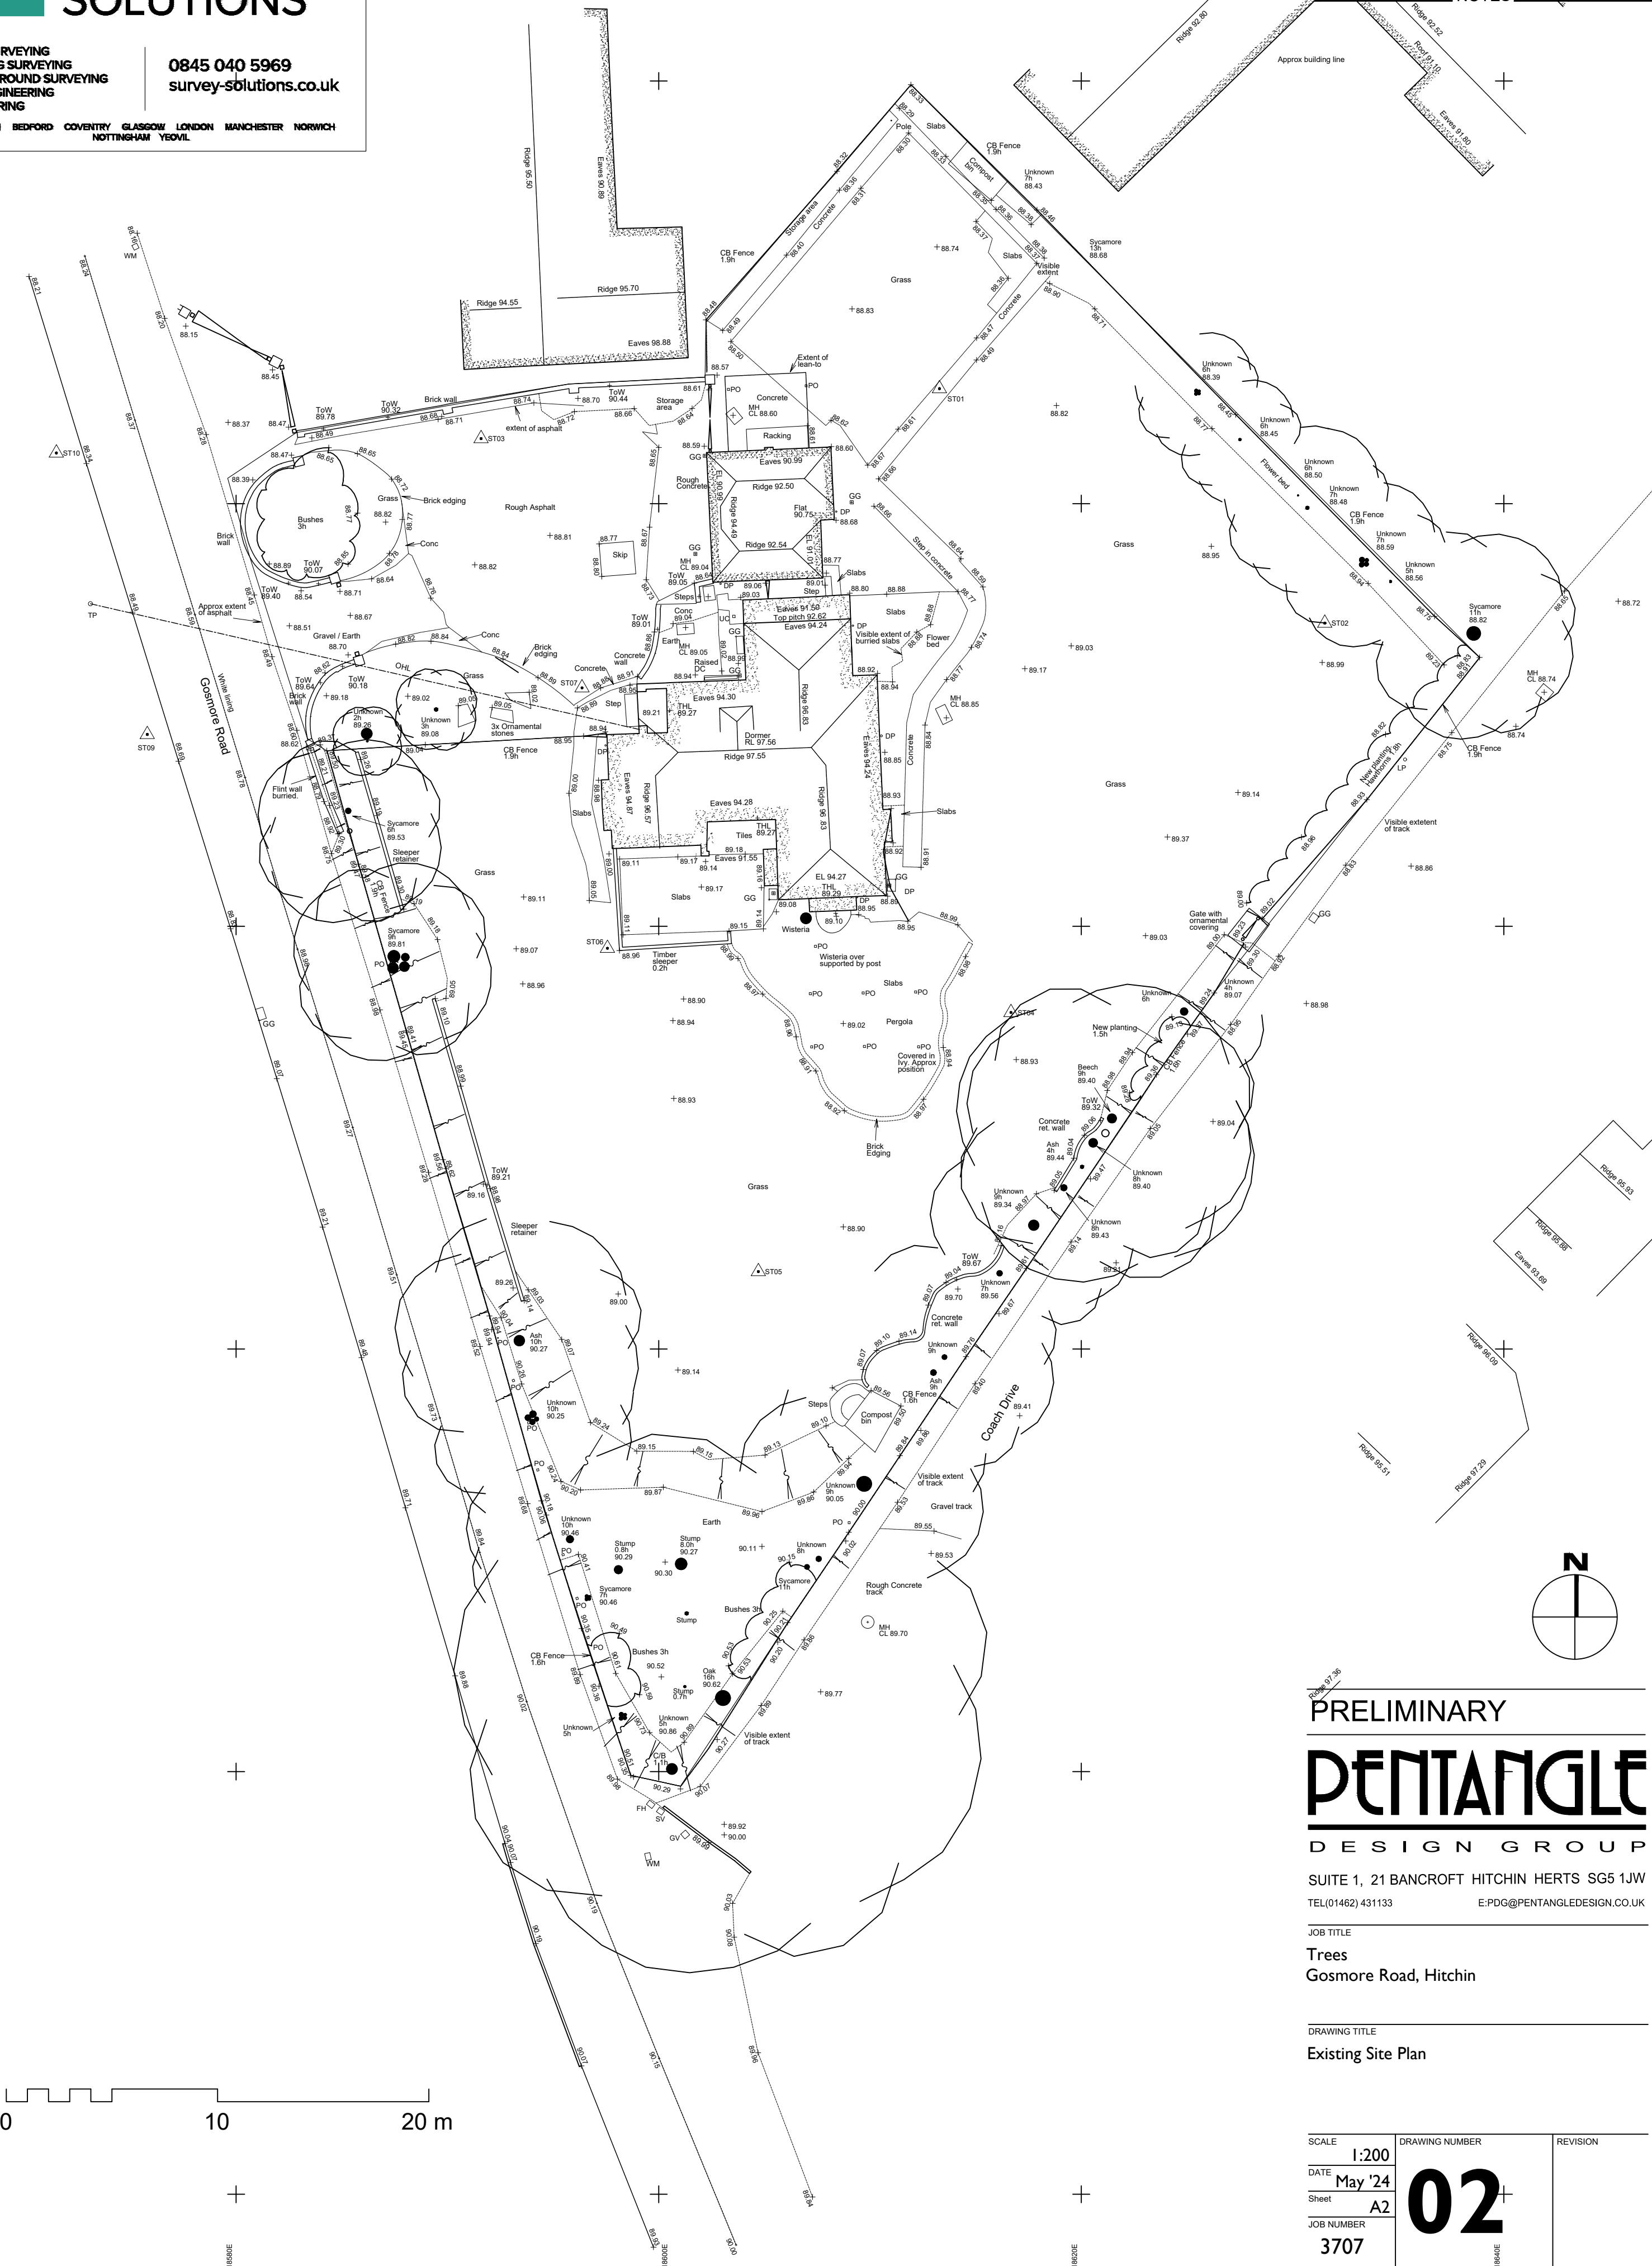

PRELIMINARY

PENTANGLE
DESIGN GROUP

SUITE 1, 21 BANCROFT HITCHIN HERTS SG5 1JW
TEL(01462) 431133 E:PDG@PENTANGLEDESIGN.CO.UK

JOB TITLE

Trees
Gosmore Road, Hitchin

DRAWING TITLE

Existing Site Plan

SCALE	DRAWING NUMBER	REVISION
1:200		
DATE	May '24	
SHEET	A2	
JOB NUMBER	3707	

ARCHITECTS & INTERIOR DESIGNERS