



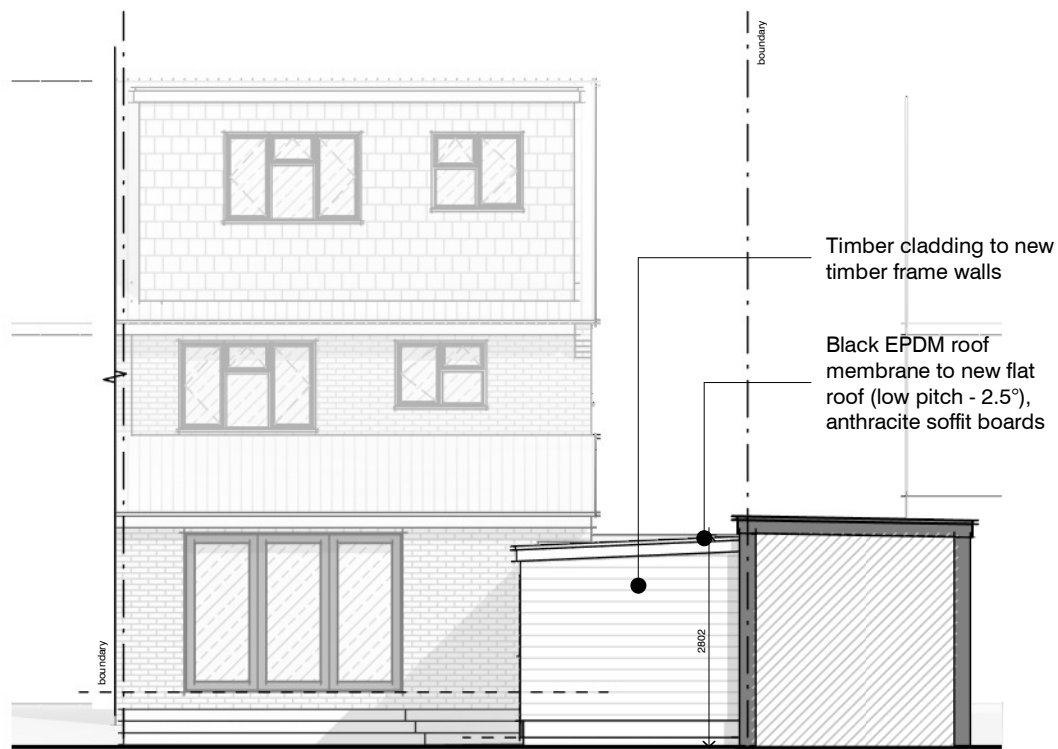


1 **Rear Elevation - Proposed**
1 : 100 @A3

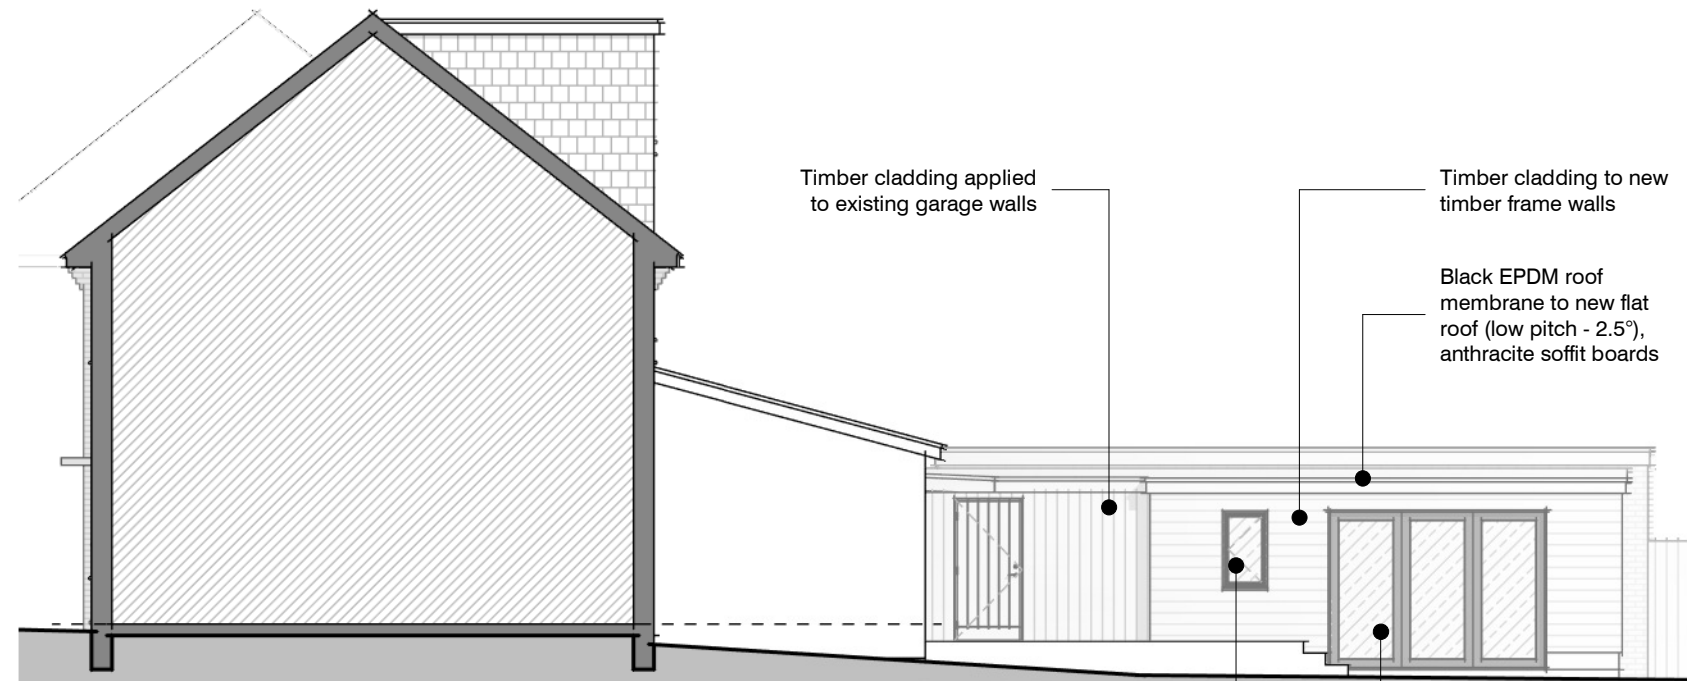


2 **Side Elevation - Proposed**
1 : 100 @A3



3 **Front Elevation - Proposed**
1 : 100 @A3

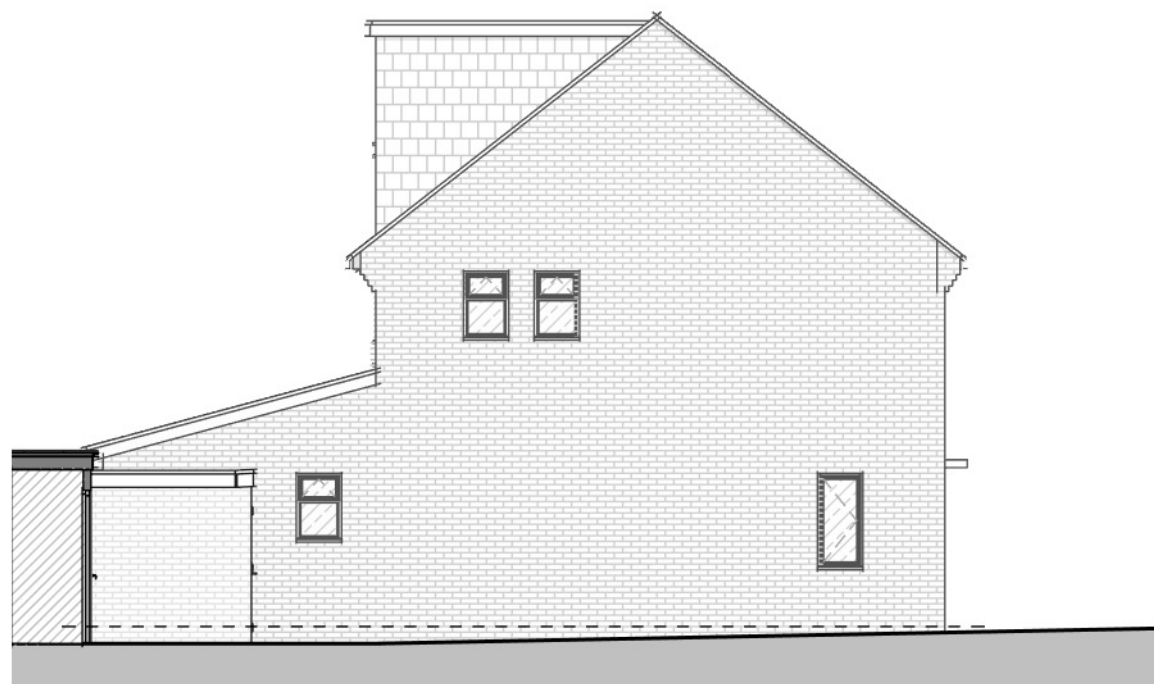

4 **Boundary Elevation - Proposed**
1 : 100 @A3

 

Client: James Ward		Title: Proposed Elevations		Project number: JW-2432	Drawing number: PL210	Revision: A	Revisions: Rev - A Description: ISSUED FOR COMMENT PLANNING ISSUE	Date: 27.01.25 09.02.25	 PicklePlanning	1 Sale Drive- Baldock-SG7 6NS 07843238113 pickleplanning@gmail.com www.pickleplanning.co.uk
Address: 10 Byrd Walk, Baldock		Status: PLAN		Scale: 1 : 100@A3	Drawn by: Author	Date: 03/10/21				