




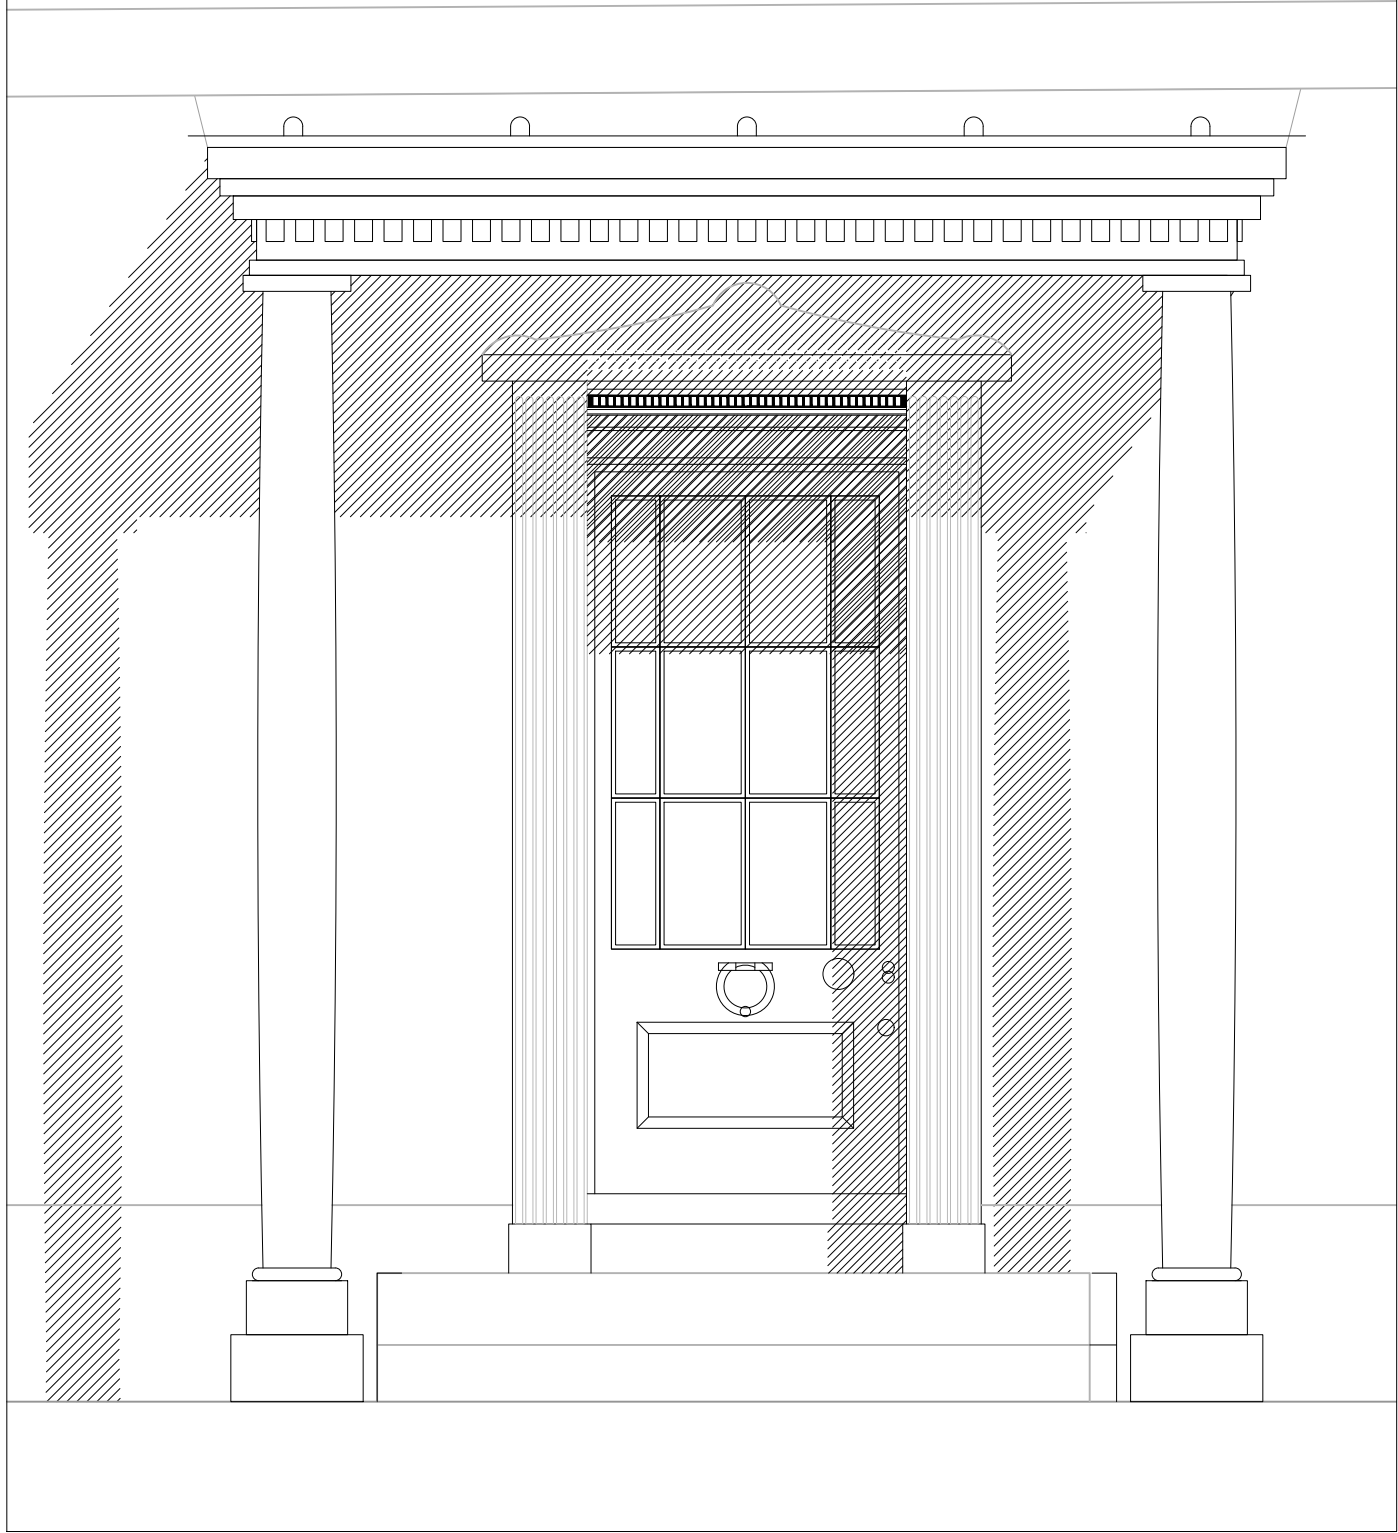


Proposed porch elevation (north west)

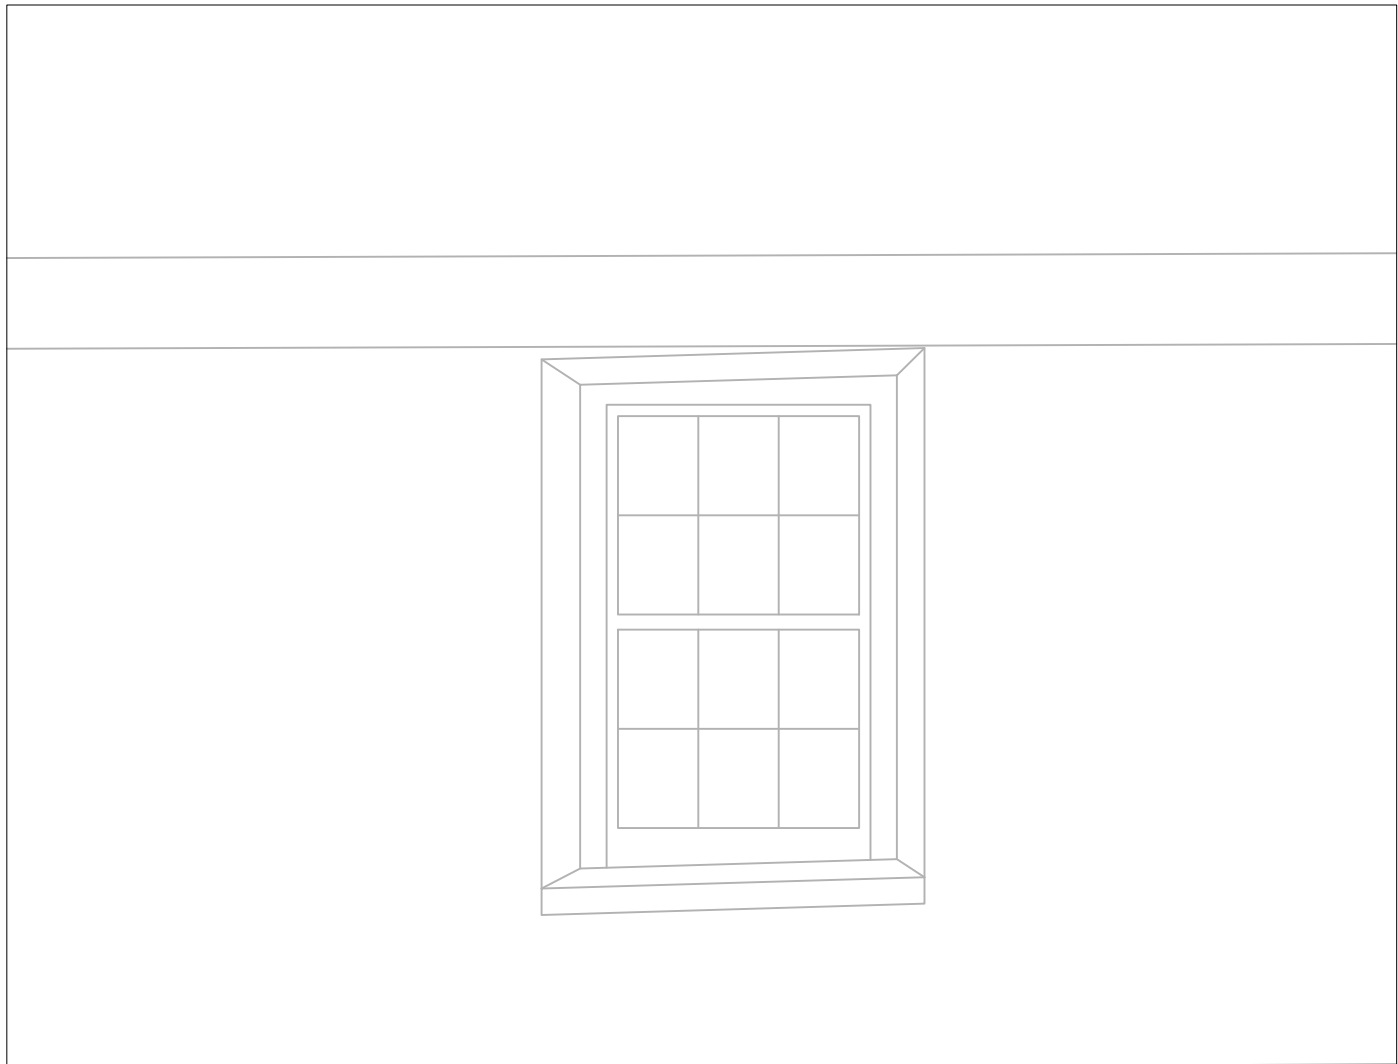

Existing elevation (north west)

 

Proposed elevation (north west)

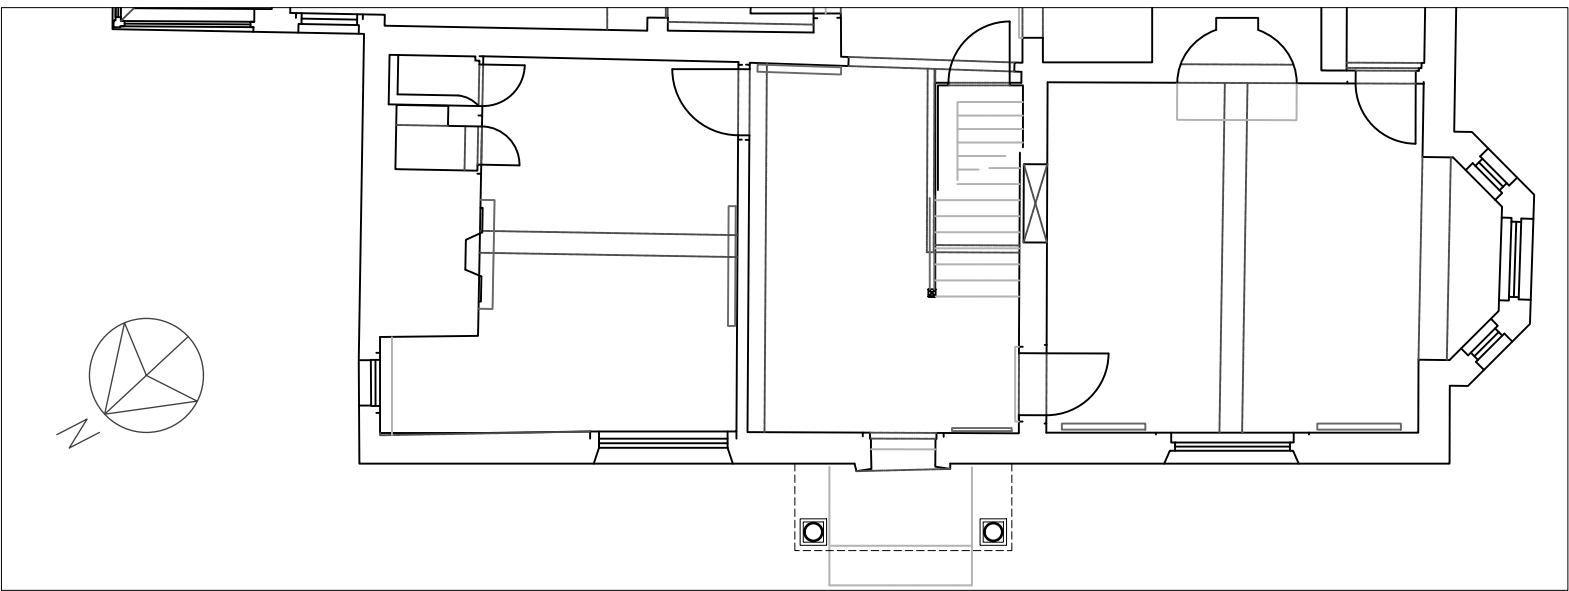


Proposed ground floor plan



Existing elevation (south west)



Proposed elevation (south west)

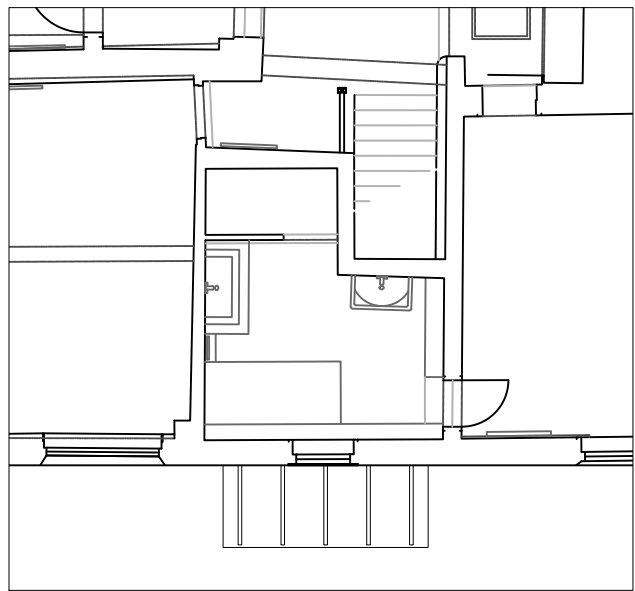

Proposed first floor plan

'A' Minor revisions 06.02.25

Alterations at
Gannock Farmhouse, Sandon
for Mr & Mrs Ashton

Proposed porch

SCALE: 1:100 & 1:20 at A2 DWG No. 24.20.04.A

DONALD PURKISS
ASSOCIATES
chartered architects

1A KING STREET
SAFFRON WALDEN, ESSEX CB10 1HE
TEL: 01799 523087 & 527202
E-mail: dpa@purkissarchitects.co.uk

Copyright - Donald Purkiss and Associates