




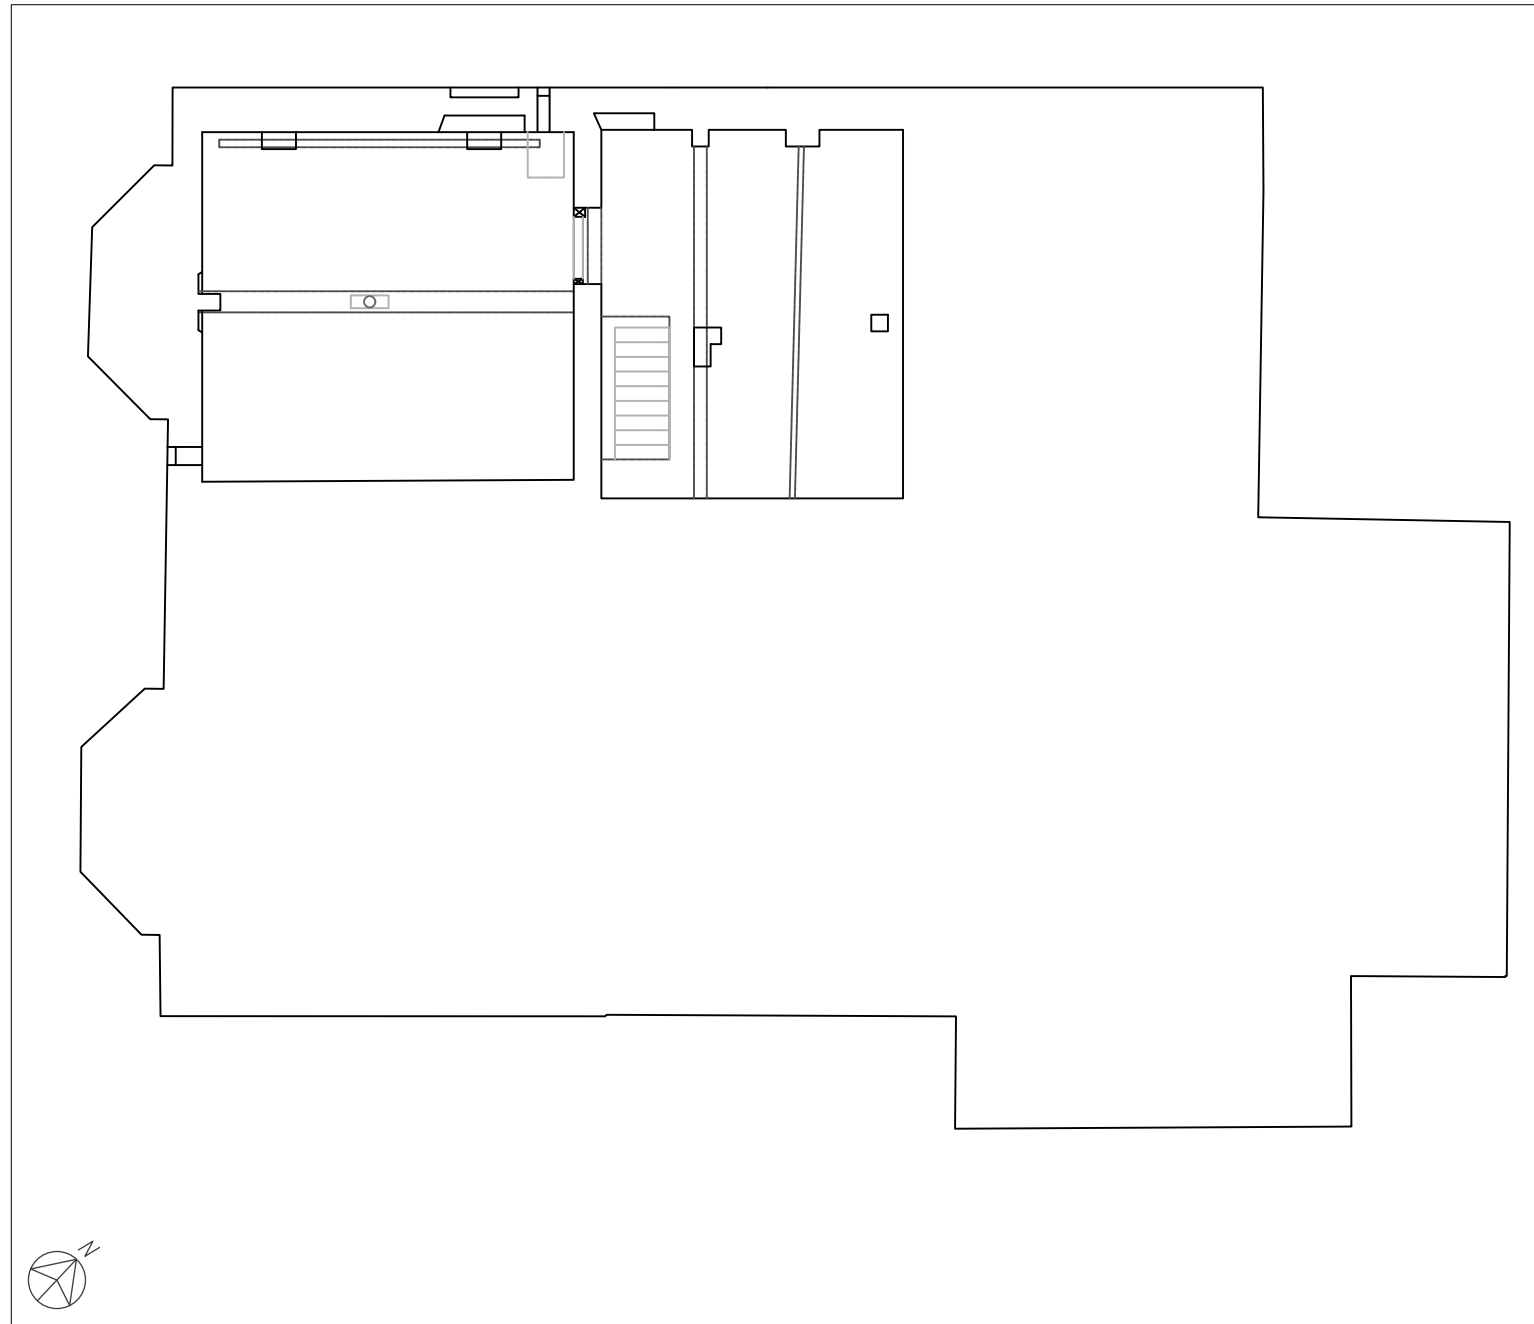


Basement floor plan 1:100

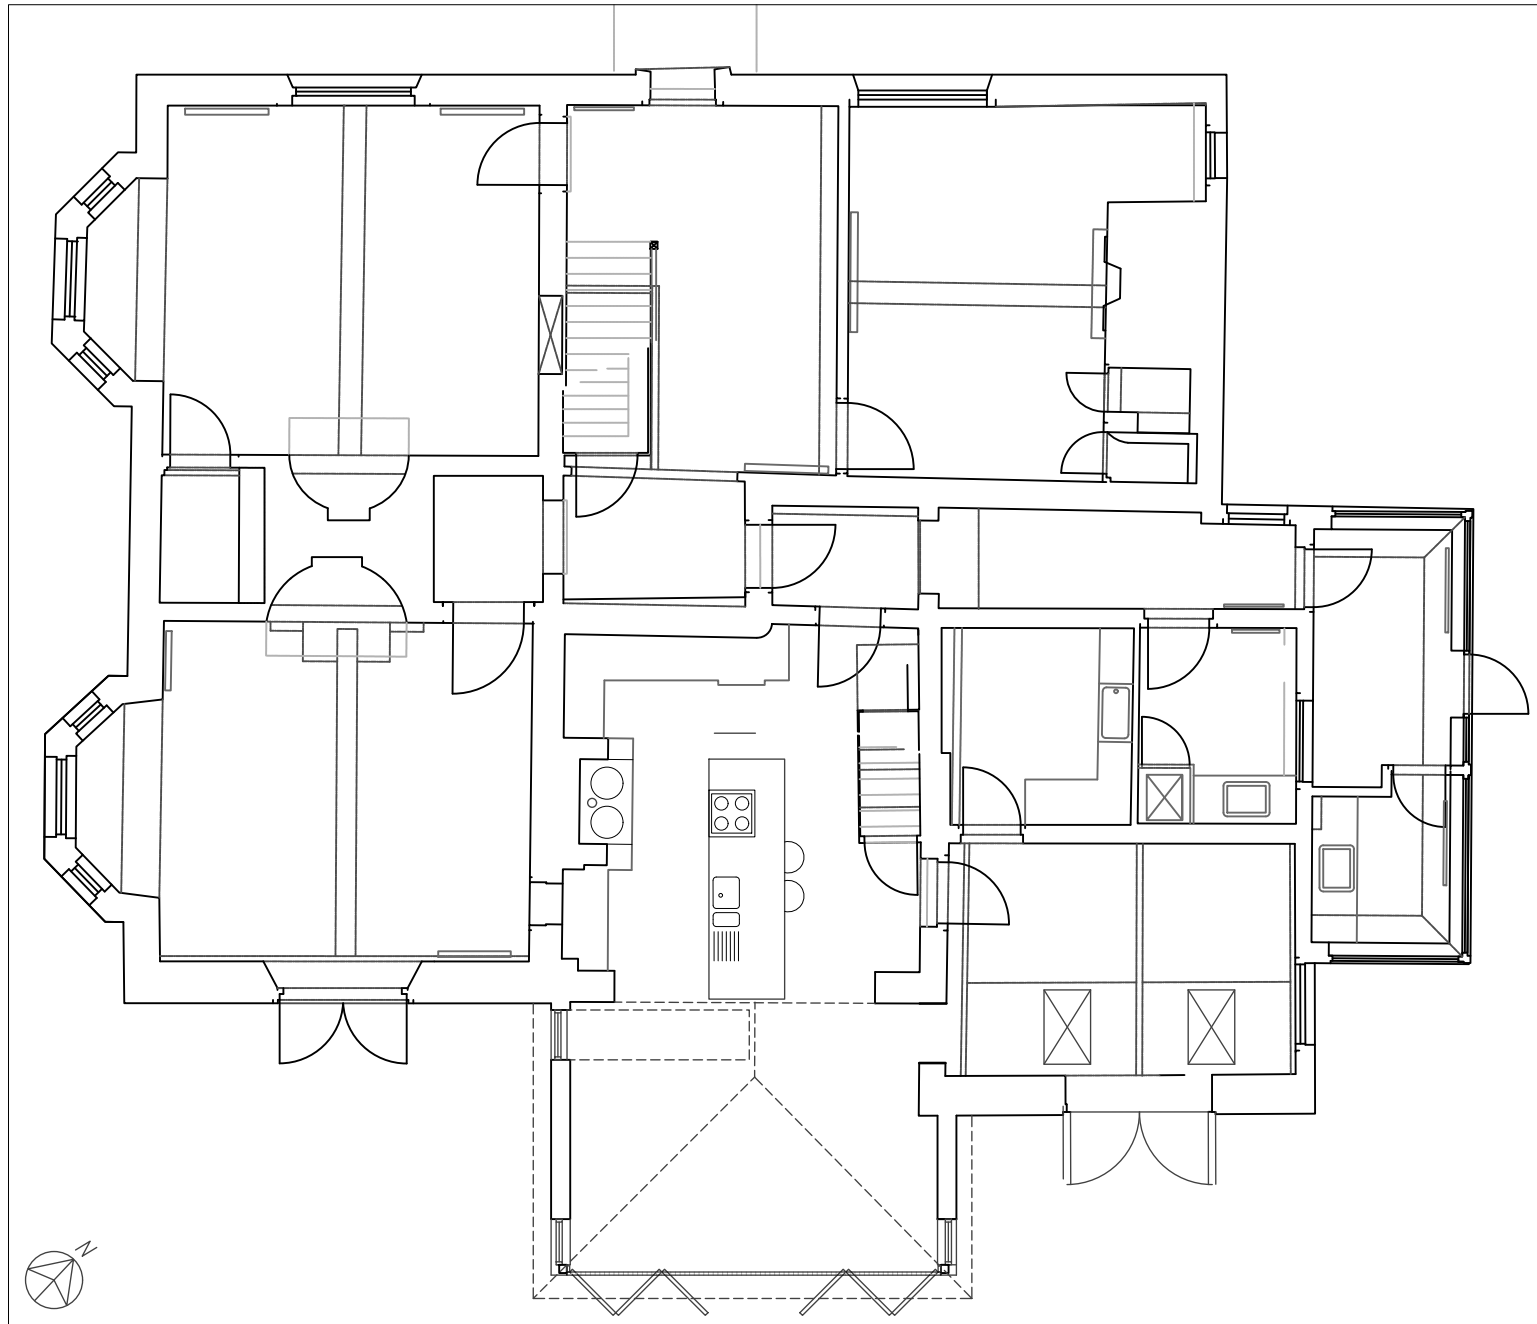


Ground floor plan 1:100

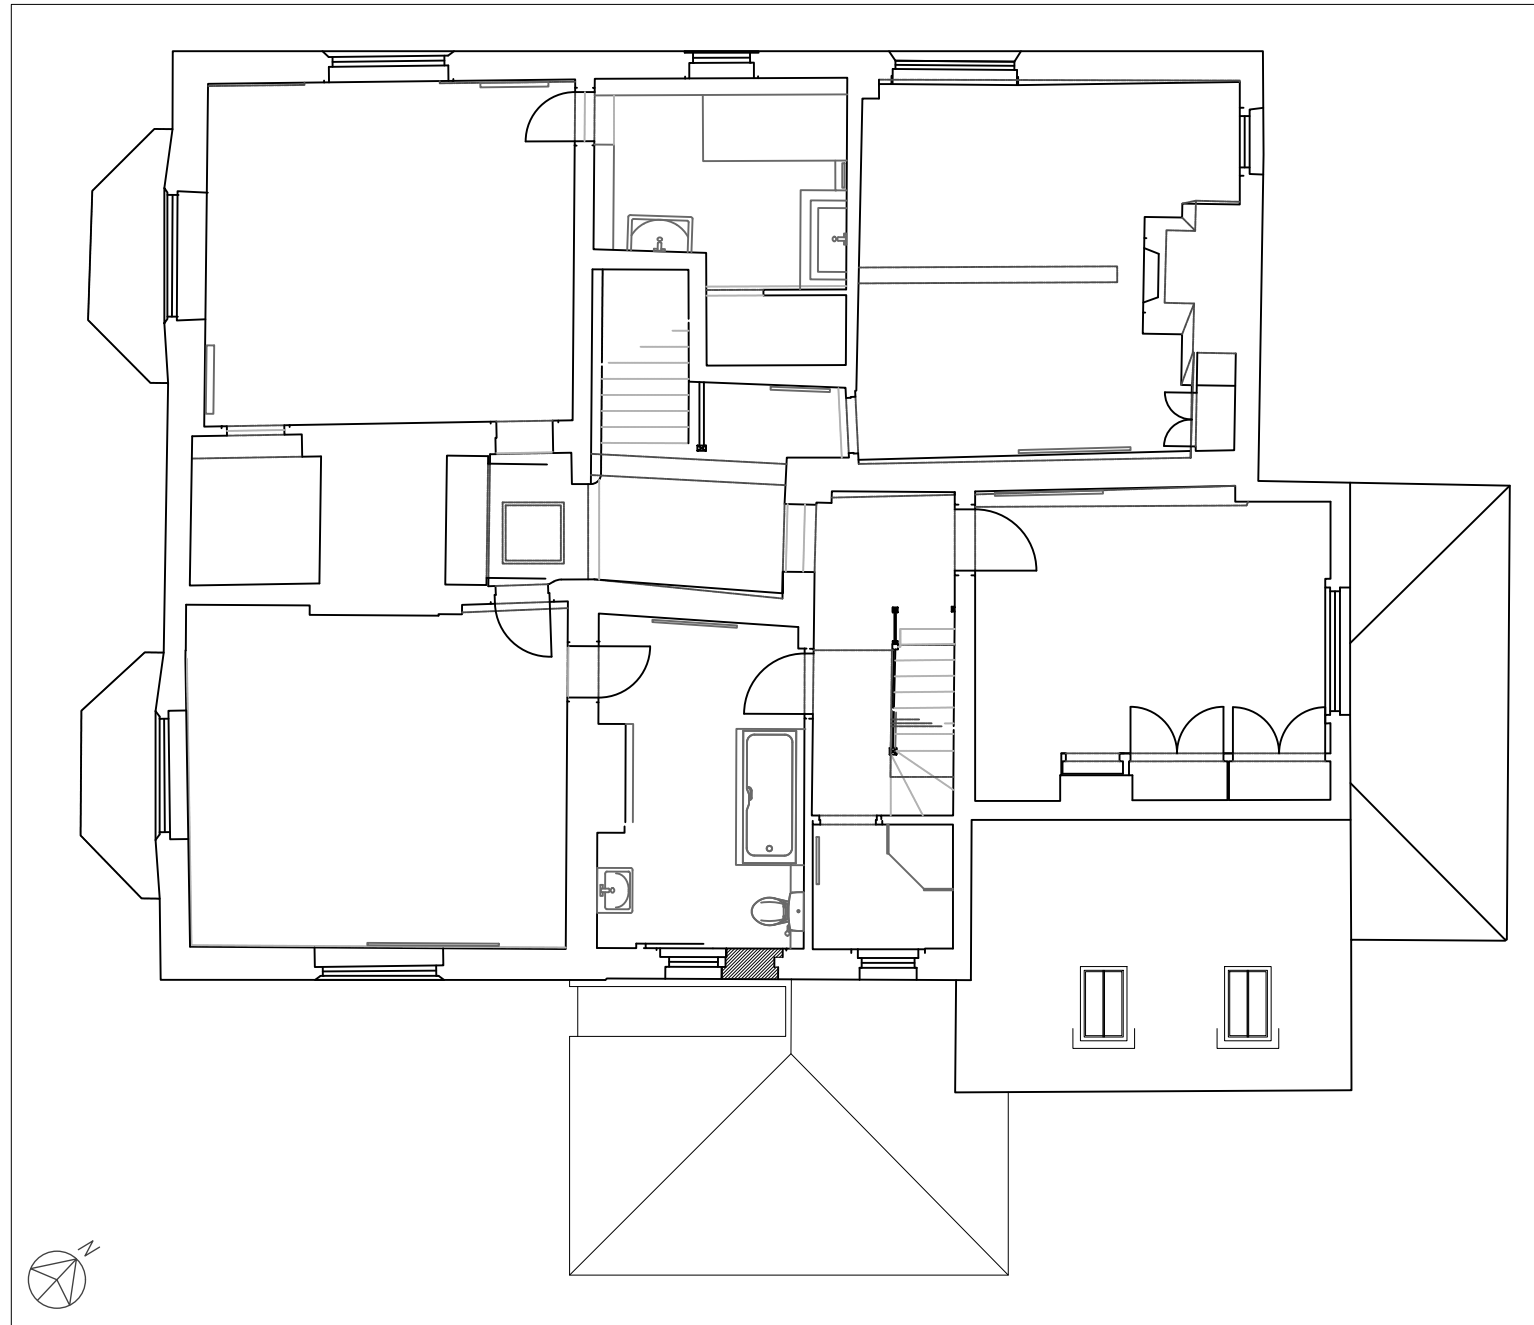

First floor plan 1:100

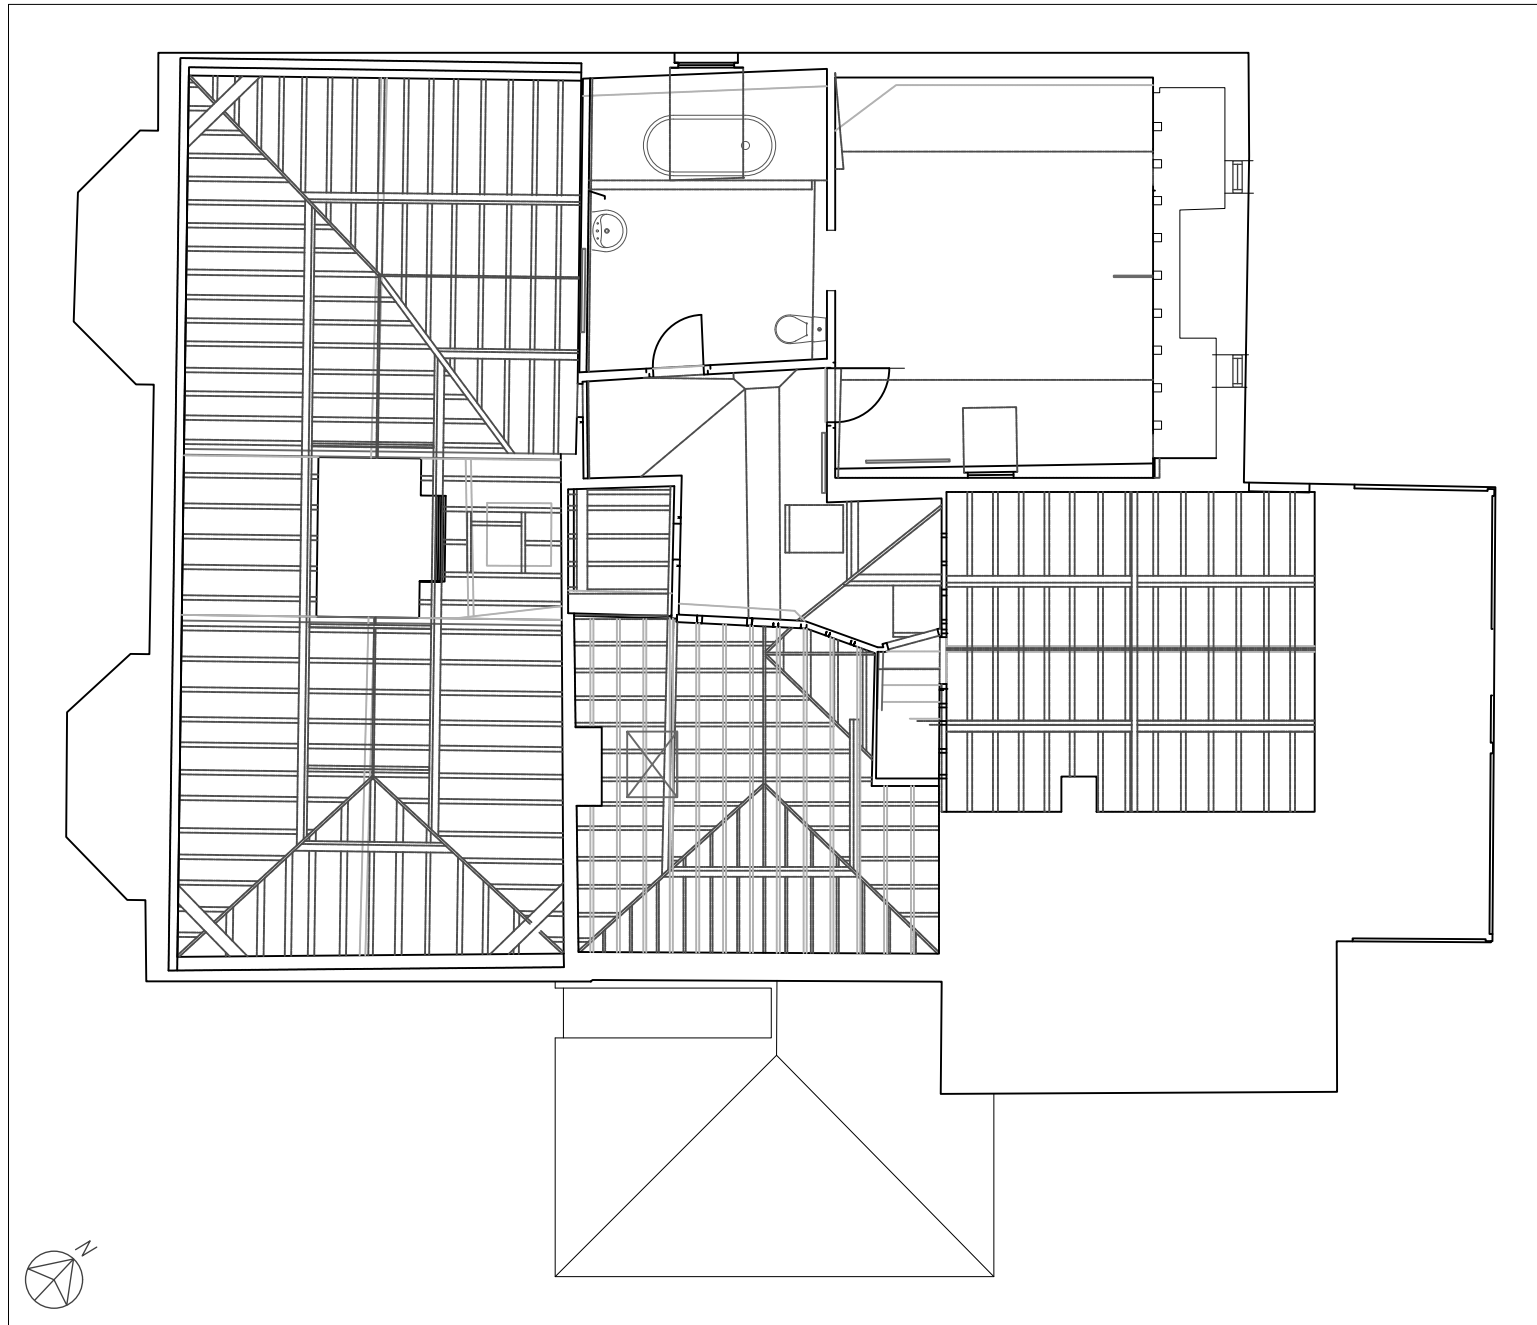

Second floor/attic plan 1:100

 

Alterations at
Gannock Farmhouse, Sandon
for Mr & Mrs Ashton

Plans as existing

SCALE 1:100 at A2 DWG No. 24.20.11

DONALD PURKISS
ASSOCIATES
chartered architects

1A KING STREET
SAFFRON WALDEN, ESSEX CB10 1HE
TEL: 01799 523087 & 527202
E-mail: dpa@purkissarchitects.co.uk

Copyright - Donald Purkiss and Associates